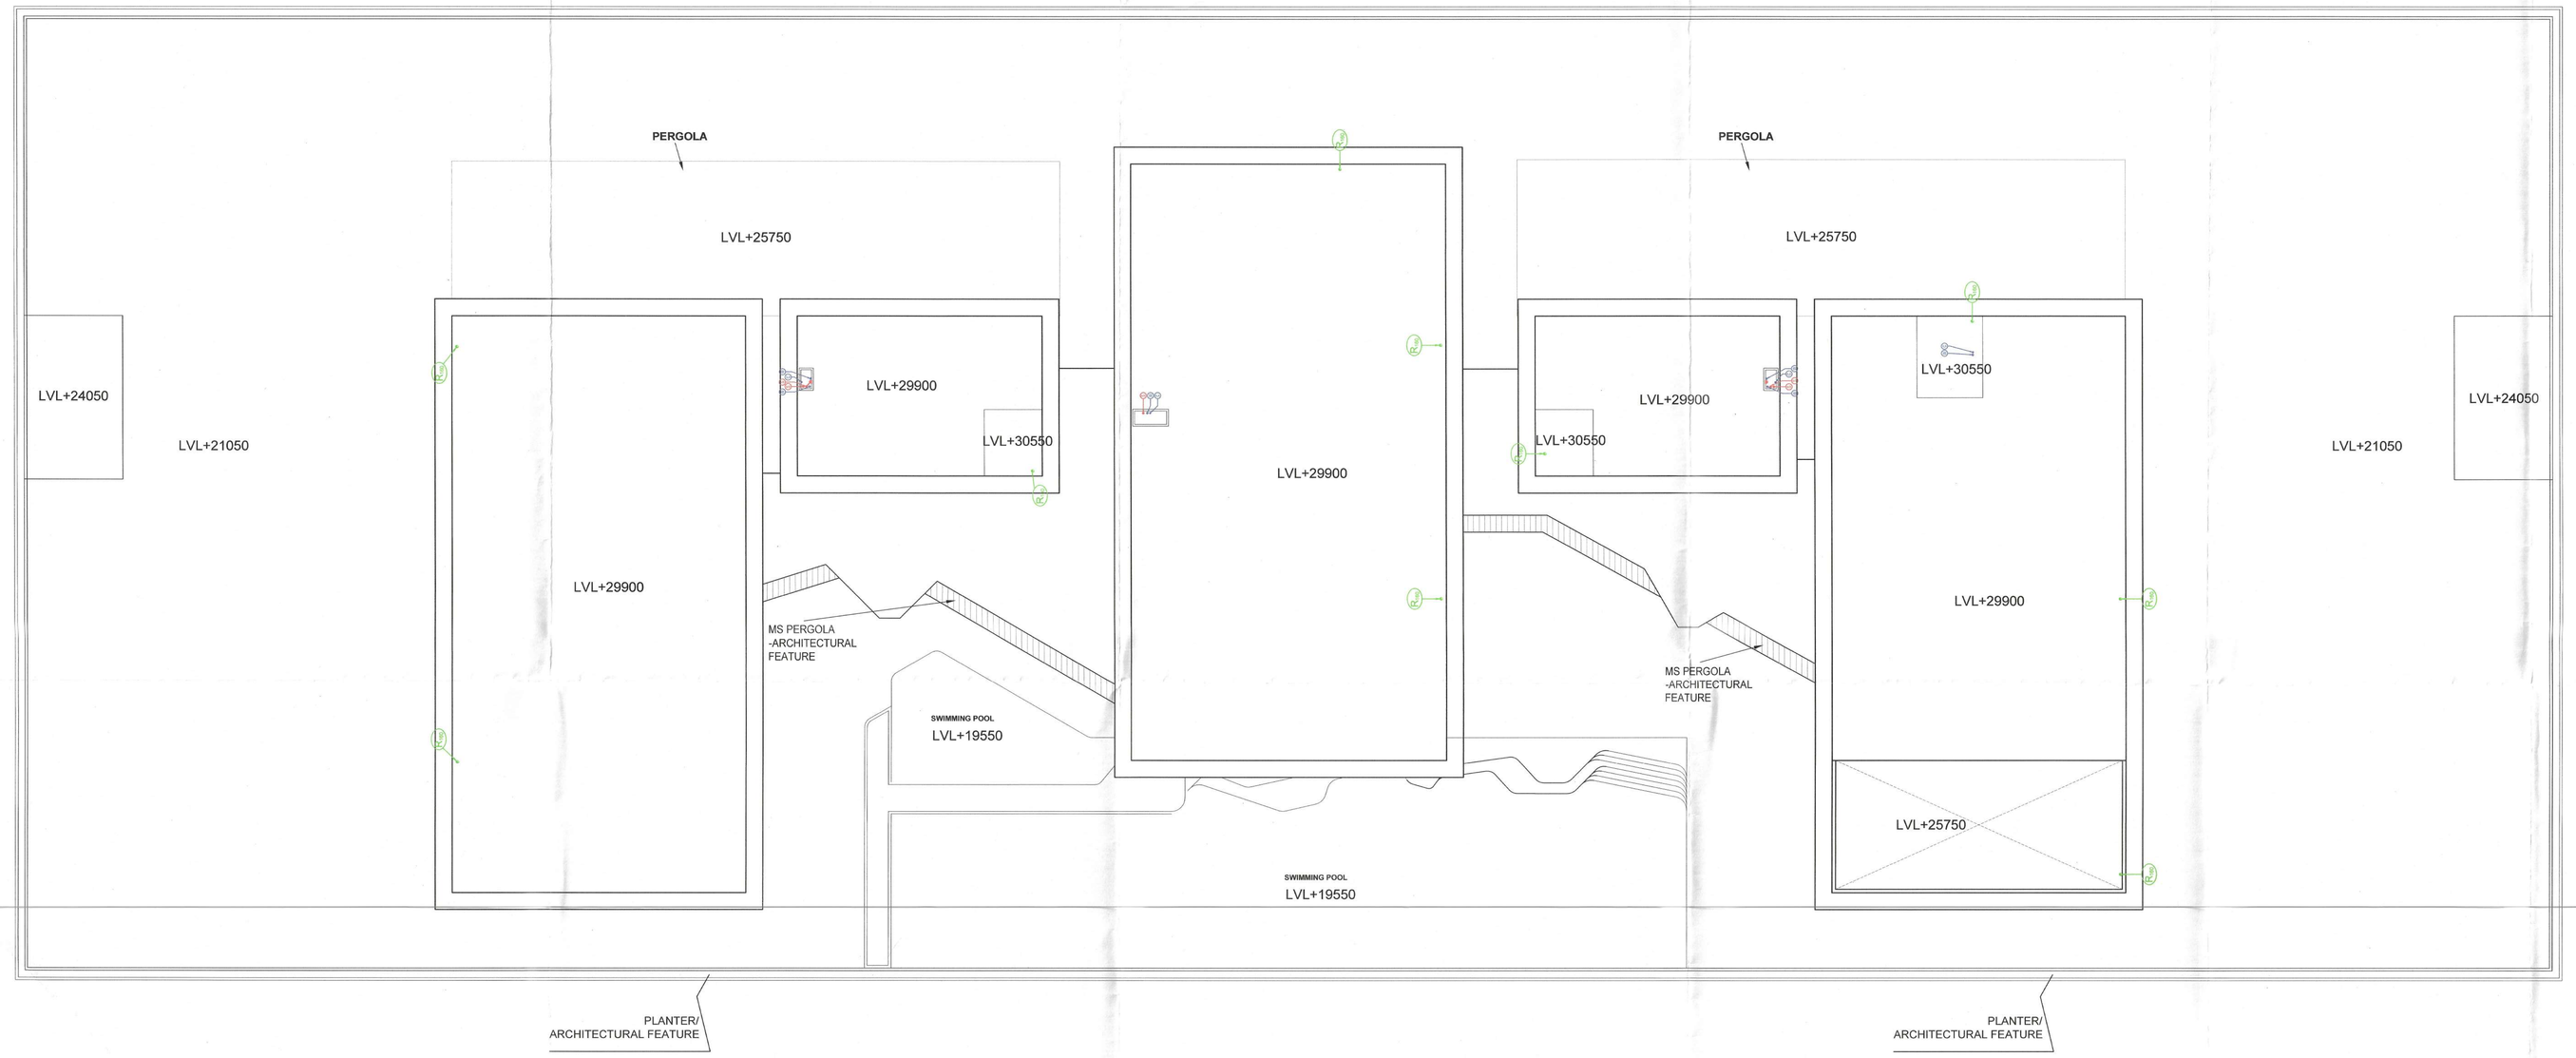

COMMUNITY BUILDING_ROOF PLAN

SCALE 1:150

NOTES :-

- **VRV System is being provided.**
- **Full DG power back up is being provided.**
- **Toilets are mechanical ventilated.**
- **All lifts shall have 100% power back-up.**
- **All electrical installations shall be as per provision of nbc.**
- **Fire-fighting/safety provisions will be as per relevant nbc provisions.**
- **Basement area shall have mechanically ventilated as per relevant code.**
- **All toilets are ventilated as per haryana building code 2017.**
- **Building has automatic sprinkler system wherever required by nbc.**
- **Building will be designed (structures) as per relevant i.s. codes for earthquake resistance.**
- **Solar panels of required capacity shall be provided on roof top as per haredaizoning norms.**
- **All handicap ramps with railing.**
- **All fire fighting installations shall be as per provision of nbc.**
- **The rainwater harvesting system shall be provided as per central ground water auth.norms.**

Checked and found ok for Public Health (internal) Service only subject to comments in in forwarding letter No. 103283 DV. 24/4/24

Superintending Engineer (HQ)
for Chief Engineer-I
HSVP, Panchkula

SANCTIONED
TO BE READ WITH THIS OFFICE
MEMO NO.:
DATED :

S.T.P. (HQ)
Member Secr.
B.P.A.C.

Member
B.P.A.C.

Chairman
B.P.A.C.

STP (HQ)

ATP(HQ)

AD

PA

ATP

Varinder Kumar
AD(HQ)

DDT(T)
MEMBER
BPAC

REVISED BUILDING PLAN OF GROUP HOUSING COLONY OF AN AREA MEASURING 14.96225 ACRES (LICENSE NO.105 OF 2010 DATED 03.12.2010 & 29 of 2024 DATED. 21.02.2024) in SECTOR-103, GURUGRAM BEING DEVELOPED BY GODREJ VESTAMARK LLP.

COMMUNITY BUILDING
ROOF PLAN

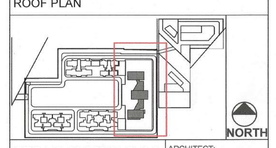

DRG.NO. M-COMM. B.-2.2

ARCHITECT:
GAURAV SAHAN

SCALE : 1:100

DATE :

DEALT : VANSHICA

CA Registration No. CA/99/25831

OWNER'S SIGN.
Godrej Vestamark LLP

Authorised Signatory

ARCHITECTS SIGN.