ELEVATION A

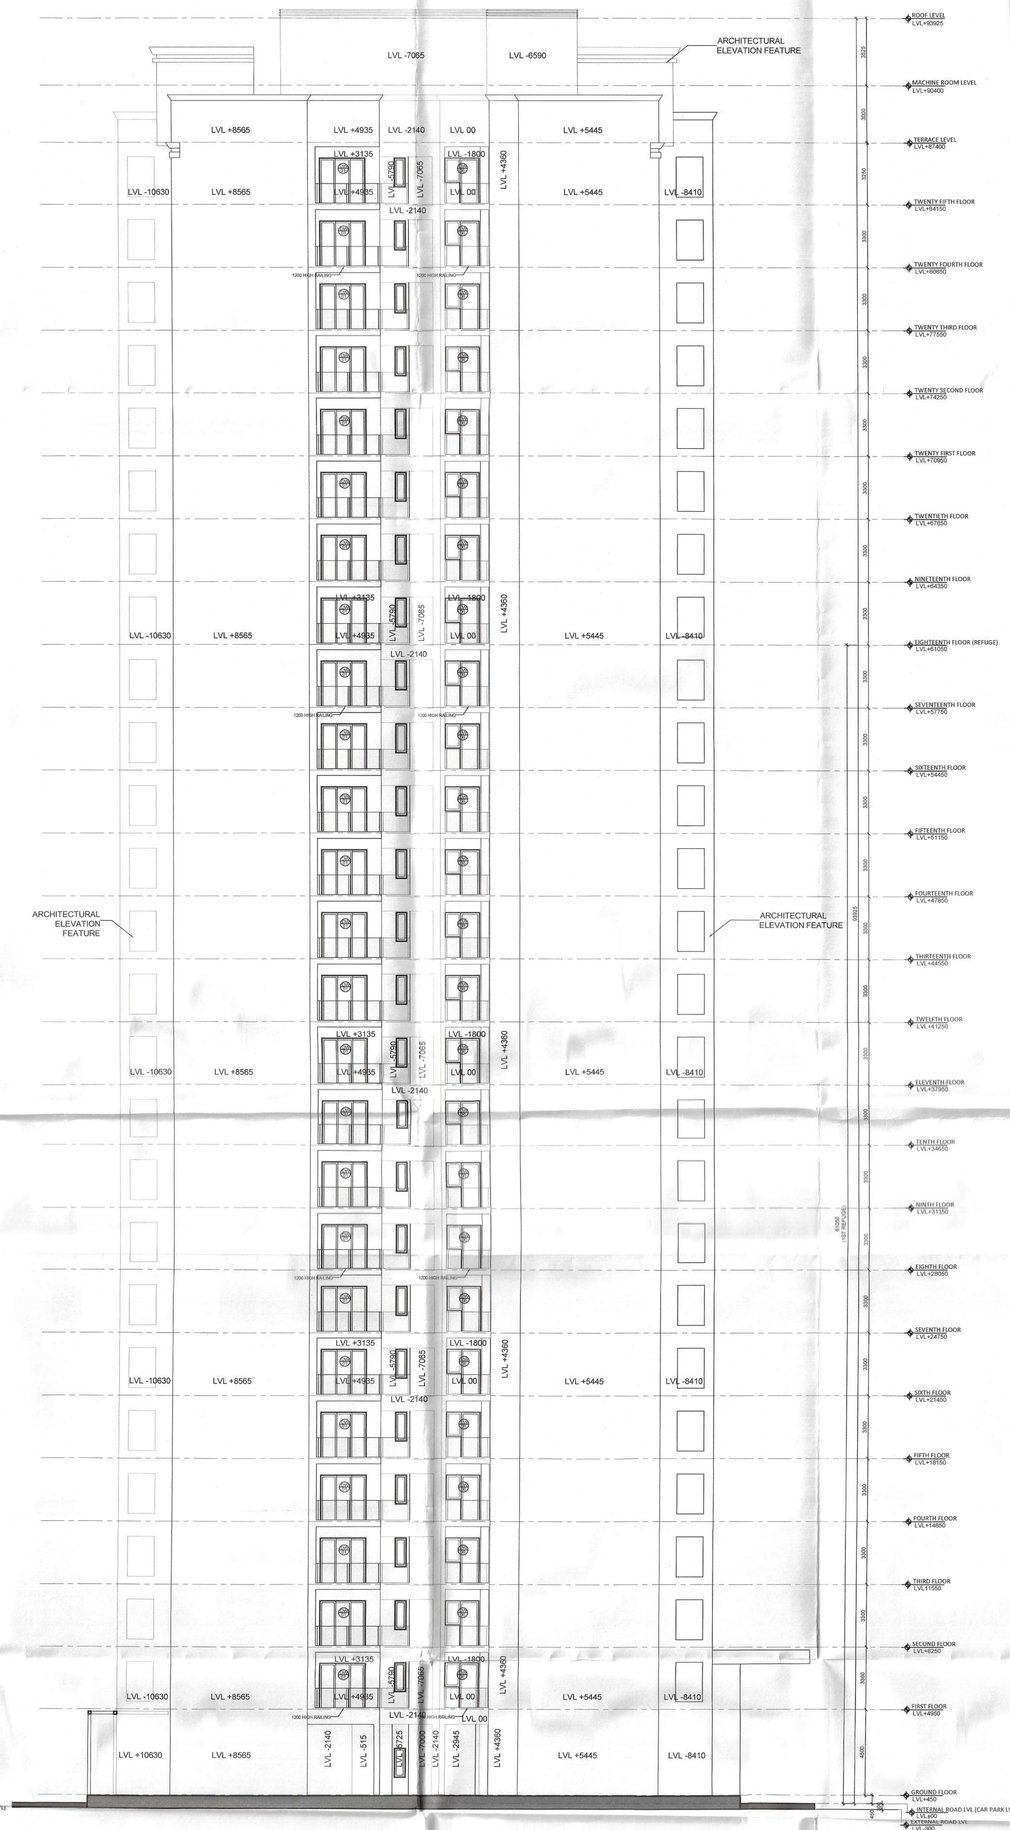

ELEVATION B

TOWER A & B				
DOOR/ WINDOW	WIDTH	HEIGHT	SILL	LINTEL
D02	1050	2400	-	2400
D03	800	2400	-	2400
D05	800	2400	300	2400
D06	1200	2400	300	2400
D07	750	2400	300	2400
D08	600	2400	300	2400
D09	1800	2400	-	2400
D10	1250	2400	-	2400
D11	1250	2400	-	2400
D13 (LOUVERED DOOR)	750	2400	-	2400
D14 (LOUVERED DOOR)	600	2400	-	2400
D15	1200	2400	-	2400
D16	1500	2400	-	2400
O	O	O	O	O
FD01	1250	2400	-	2400
FD02	1500	2100	300	2400
FD03	600	2100	300	2400
FD04	900	2400	-	2400
FD05	1100	2400	-	2400
O	O	O	O	O
W01	750	2100	300	2400
W02	750	1200	1200	2400
W03	750	1500	900	2400
O	O	O	O	O
DW01	2400	2400	-	2400
DW02	5035	2400	-	2400
DW03	1580	2400	-	2400
DW04	1800	2400	-	2400
DW05	1605	2400	-	2400
DW06	1800	2400	-	2400
DW07	2725	2400	-	2400
DW08	2800	2400	-	2400
O	O	O	O	O
OP01	750	1200	1200	2400

NOTES :-

- **VRV System is being provided.**
- **Full DG power back up is being provided.**
- **Toilets are mechanical ventilated.**
- **All lifts shall have 100% power back-up.**
- **All electrical installations shall be as per provision of nbc.**
- **Fire-fighting/safety provisions will be as per relevant nbc provisions.**
- **Basement area shall have mechanically ventilated as per relevant code.**
- **All toilets are ventilated as per haryana building code 2017.**
- **Building has automatic sprinkler system wherever required by nbc.**
- **Building will be designed (structures) as per relevant i.s. codes for earthquake resistance.**
- **Solar panels of required capacity shall be provided on roof top as per hareda/zoning norms.**
- **All handicap ramps with railing.**
- **All fire fighting installations shall be as per provision of nbc.**
- **The rainwater harvesting system shall be provided as per central ground water auth.norms.**

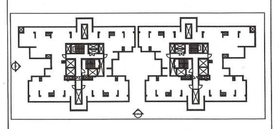

S.T.P. (HQ) Member Secretary B.P.A.C. | S.T.P. (G) Member B.P.A.C. | C.T.P. (HQ) Member B.P.A.C.

DTP (HQ) | ATP(HQ)

AD | PA | ATP

Varinder Kumar AD(HQ)

STRUCTURAL CONSULTANTS:
GOKANI CONSULTANTS

MEP CONSULTANTS:
CESPL PVT LTD.

DEVELOPER:
GODREJ PROPERTIES LTD

ARCHITECT:
ARCHITECTURE COLLECTIVE

REVISED BUILDING PLAN OF GROUP HOUSING COLONY OF AREA MEASURING 14.86225 ACRES (LICENSE NO.105 OF 2010 DT.03.12.2010 & 29 of 2024 DT. 21.02.2024) in SECTOR-103, GURUGRAM BEING DEVELOPED BY GODREJ VESTAMARK LLP.

TOWER A AND B
ELEVATION A & B

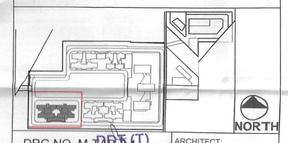

NORTH

DRG.NO. M-TAB-3

SCALE : 1:150

DATE :

DEALT : VANSHICA

OWNERS SIGN.
Vestamark LLP
Authorised Signatory

ARCHITECT:
GAURAV SANAN
CA Registration No. CA/99/26531

ARCHITECTS SIGN.

D.T.P. (T) MEMBER BPAC

SANCTIONED
TO BE READ WITH THIS OFFICE
MEMO NO.:
DATED :