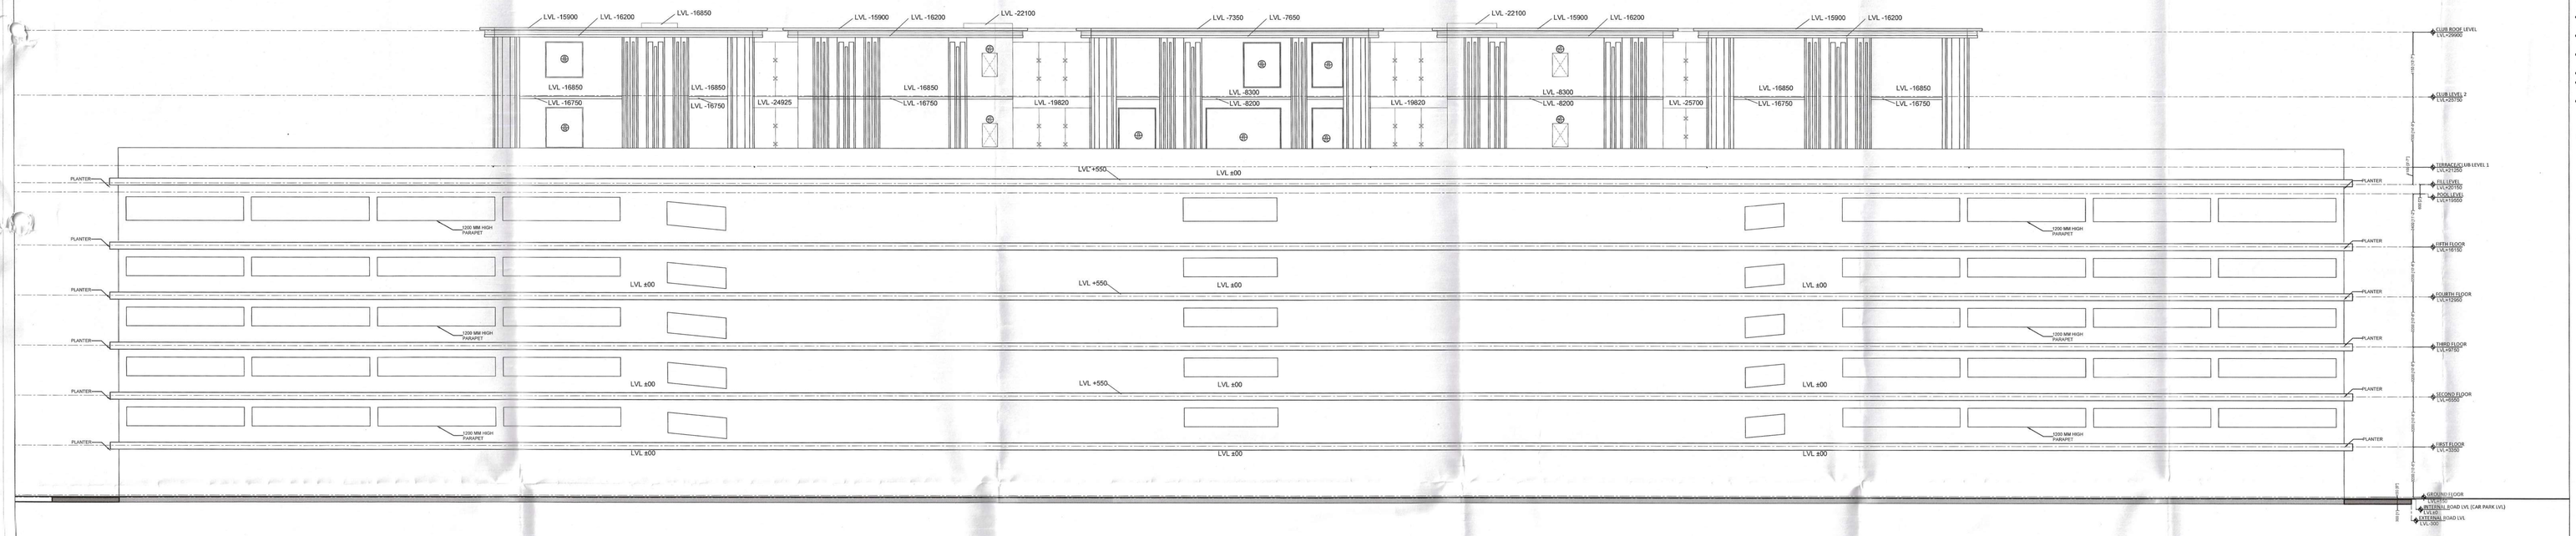

ELEVATION C

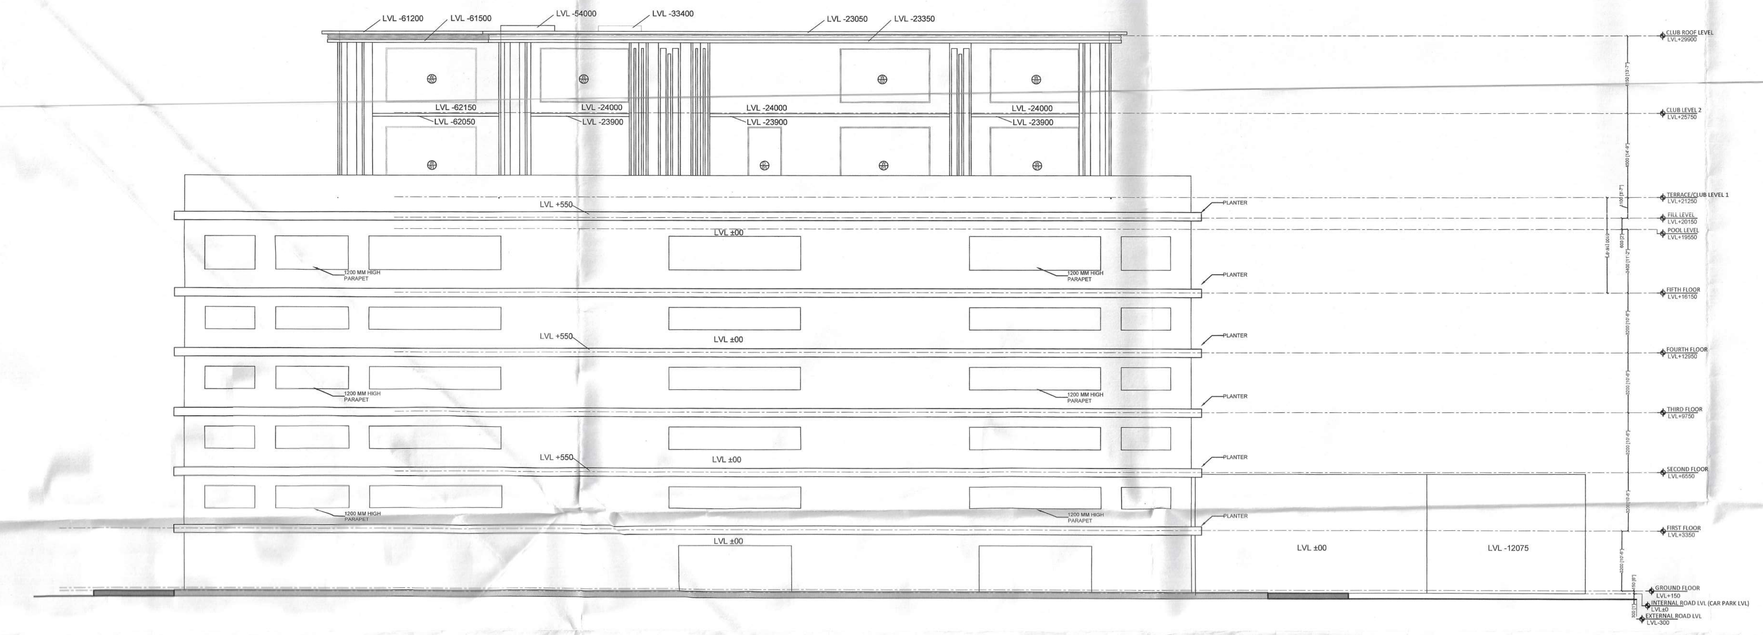

ELEVATION D

NOTES :-

- VRV System is being provided.
- Full DG power back up is being provided.
- Toilets are mechanical ventilated.
- All lifts shall have 100% power back-up.
- All electrical installations shall be as per provision of nbc.
- Fire-fighting/safety provisions will be as per relevant nbc provisions.
- Basement area shall have mechanically ventilated as per relevant code.
- All toilets are ventilated as per haryana building code 2017.
- Building has automatic sprinkler system wherever required by nbc.
- Building will be designed (structures) as per relevant i.s. codes for earthquake resistance.
- Solar panels of required capacity shall be provided on roof top as per harela/zoning norms.
- All handicap ramps with railing.
- All fire fighting installations shall be as per provision of nbc.
- The rainwater harvesting system shall be provided as per central ground water auth.norms.

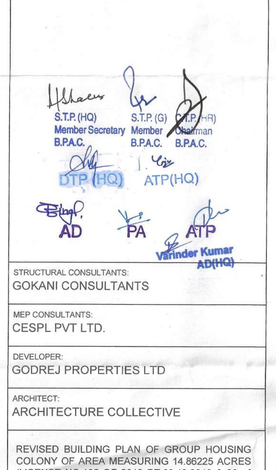

MLCP

DOOR/ WINDOW	WIDTH	HEIGHT	SILL	LINTEL
D01	1800	2500	-	2500
D02	750	2500	-	2500
D03	800	2500	-	2500
D04	900	2200	300	2500
O	O	O	O	O
FD01	1800	2500	-	2500
O	O	O	O	O
DW01	4850	2500	-	2500
O	O	O	O	O
OP01	1000	1300	1200	2500

CLUB

DOOR/ WINDOW	WIDTH	HEIGHT	SILL	LINTEL
D01	1800	3400	-	3400
D02	750	2150	-	2150
D03	1000	2150	-	2150
D04	600	1850	300	2150
D05	1800	2150	-	2150
D06	800	2150	-	2150
D07	900	1850	300	2150
D08	1000	3400	-	3400
D09	2500	2300	-	2300
O	O	O	O	O
DW01	4850	3400	-	3400
O	O	O	O	O
OP01	1000	1300	1200	2500
O	O	O	O	O
W01	4800	3700	-	3700
W02	4800	2800	600	3400
W03	2400	3700	-	3700
W04	2400	2500	1200	3700
W05	2000	3700	-	3700

SANCTIONED
TO BE READ WITH THIS OFFICE
MEMO NO:-
DATED :

S.T.P.(HQ) Member Secretary B.P.A.C.
S.T.P.(G) Member B.P.A.C.
S.T.P.(R) Chairman B.P.A.C.
DTP (HQ)
ATP(HQ)
AD
PA
ATP
Vikrinder Kumar AD(HQ)

STRUCTURAL CONSULTANTS:
GOKANI CONSULTANTS

MEP CONSULTANTS:
CESPL PVT LTD.

DEVELOPER:
GODREJ PROPERTIES LTD

ARCHITECT:
ARCHITECTURE COLLECTIVE

REVISED BUILDING PLAN OF GROUP HOUSING COLONY OF AREA MEASURING 14.86225 ACRES (LICENSE NO.105 OF 2010 DT.03.12.2010 & 29 of 2024 DT. 21.02.2024) in SECTOR-103, GURUGRAM BEING DEVELOPED BY GODREJ VESTAMARK LLP.

MLCP
ELEVATION C AND D

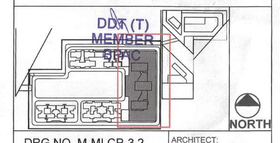

DRG.NO. M-MLCP-3.2

SCALE : 1:150

DATE :

DEALT : VANSHICA

OWNERS SIGN.
Authorised Signatory

ARCHITECT:
GAURAV SANAN
CA Registration No. CA/95/26531
ARCHITECTS SIGN.