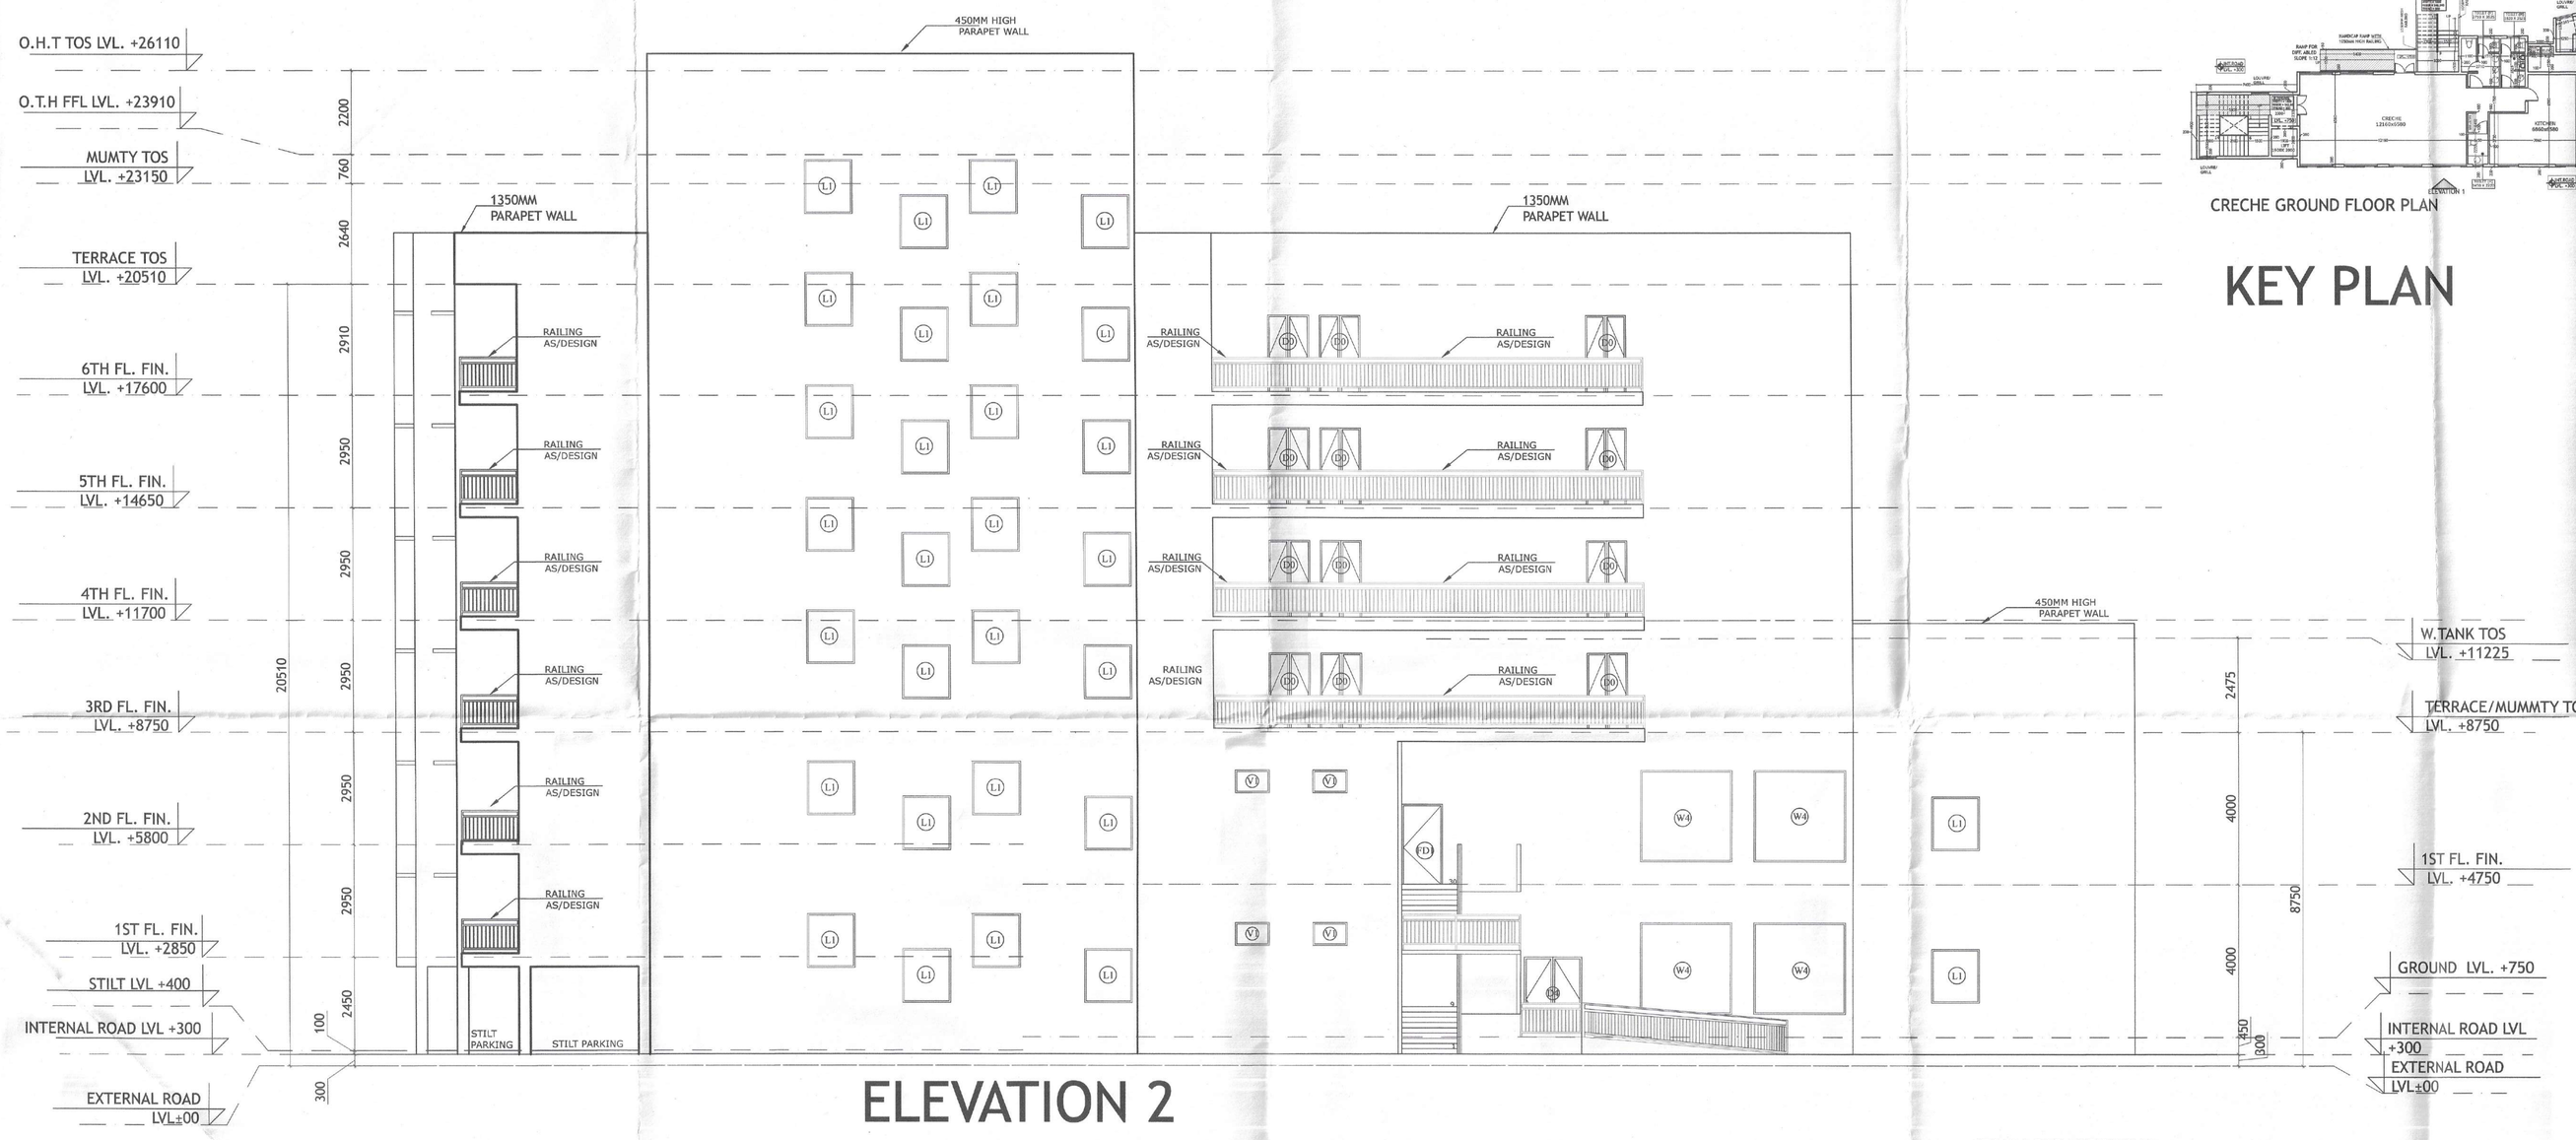

ELEVATION 2

ELEVATION 1

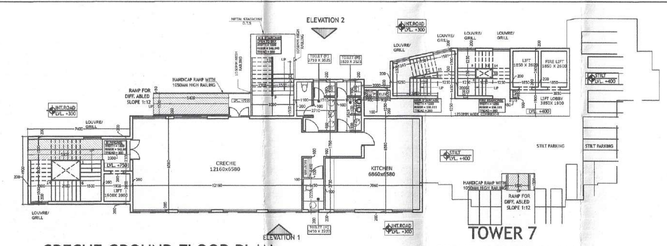

CRECHE GROUND FLOOR PLAN

TOWER 7 STILT FLOOR PLAN

KEY PLAN

SUBMISSION DRAWING

CLIENT

M/S. SIGNATURE GLOBAL (INDIA) PRIVATE LIMITED
Signature Global, 1308 Dr. Gopal Das Building
28 Barakhamba Road C.P. New Delhi

PROJECT TITLE

PROPOSED REVISED BUILDING PLAN OF AFFORDABLE GROUP HOUSING COLONY FOR AN AREA MEASURING 5.444 ACRES (LICENCE NO. 89 OF 2019 DATED 02/08/2019 & LICENNCE NO 02 OF 2022 DATED 06.01.2022) IN SECTOR-89, GURUGRAM MANESAR URBAN COMPLEX BEING DEVELOPED BY RAMPRASTHA SARE LAND HOLDING COMPANY ONE PVT. LTD. AND OTHERS IN COLLABORATION WITH SIGNATURE GLOBAL INDIA PVT. LTD.

MEP Consultant:
Consummate Engineering Services Pvt. Ltd.
B - 57, Sector 67, Noida,
Uttar Pradesh - 201301
Tel : +91- 0120 – 2303500
E-mail: mail@cesp.in

Structure Consultant:
NNC DESIGN INTERNATIONAL
G-70, 2nd floor, Jaswant Plaza, Main Garha Vihar Road,
Chitta, New Delhi - 110026
Tel : +91-11-26940734/5/6/7 Fax: +91-11-26940736
E-mail: nnc_consultants@hotmail.com

R.K.& ASSOCIATES
Architects, Engineers & Planners
E-31, GREEN PARK MAIN, NEW DELHI - 110016, INDIA
Tel. : 26 51 - 31 58 ; 26 51 - 07 61 ; 26 56 - 73 57
Fax: (011) 2686-2540 E-mail : rka.architects@gmail.com

ARCHITECT'S SIGNATURE

ROHIT GARG
CA/94/11788

OWNER'S SIGNATURE

DRAWING TITLE (SUBMISSION DRAWING)

TOWER T7
CRECHE &COMMUNITY
ELEVATIONS

DRG. NO. 17

SCALE - 1:100 DATE - FEB 2023

DOOR WINDOW SCHEDULE

TYPE	SIZE	CILL	LINTEL	DESCRIPTION
FD	1200X2100	-	2100	FIRE STAIRCASE
FD1	1050X2100	-	2100	TERRACE- ONE HOUR FIRE RATED
D0	1050X2100	-	2100	ENTRANCE-ONE HOUR FIRE RATED
D1	900X2100	-	2100	BEDROOM
D2	750X2100	-	2100	TOILET/STORE
D3	1000X2100	-	2100	TOILET/STORE
D4	1600X2400	-	2400	CRECHE /COMMUNITY HALL
SD1	1050X2310	-	2310	BALCONY
V1	900X600	2400	2600	TOILET
W1	600X1000	1100	2100	TOILET (EXHAUST FAN)
W2	1050X2310	300	2310	BEDROOM
W2'	1140X2310	300	2310	BEDROOM
W3	900X2310	1100	2310	KITCHEN
W4	2400X2400	600	3000	CRECHE /COMMUNITY HALL
W5	1500X2400	600	3000	CRECHE /COMMUNITY HALL
L1	1250X1410	900	2310	STAIRCASE

This is a "PROVISIONAL BUILDING PLAN" approved only for the purpose of inviting objections from the general public

A.T.P. (HQ) Member B.P.A.C. | S.T.P (HQ) Member Secretary B.P.A.C. | D.T.P. (G) Member B.P.A.C. | C.A.P. (HQ) Chairman B.P.A.C.

PA | ATP

Consultant Architect

ATP(HQ)

TO BE READ WITH THIS OFFICE MEMO NO.: DATED :

DTP (HQ) Member BPAC

(Dinesh Kumar) PA(HQ)