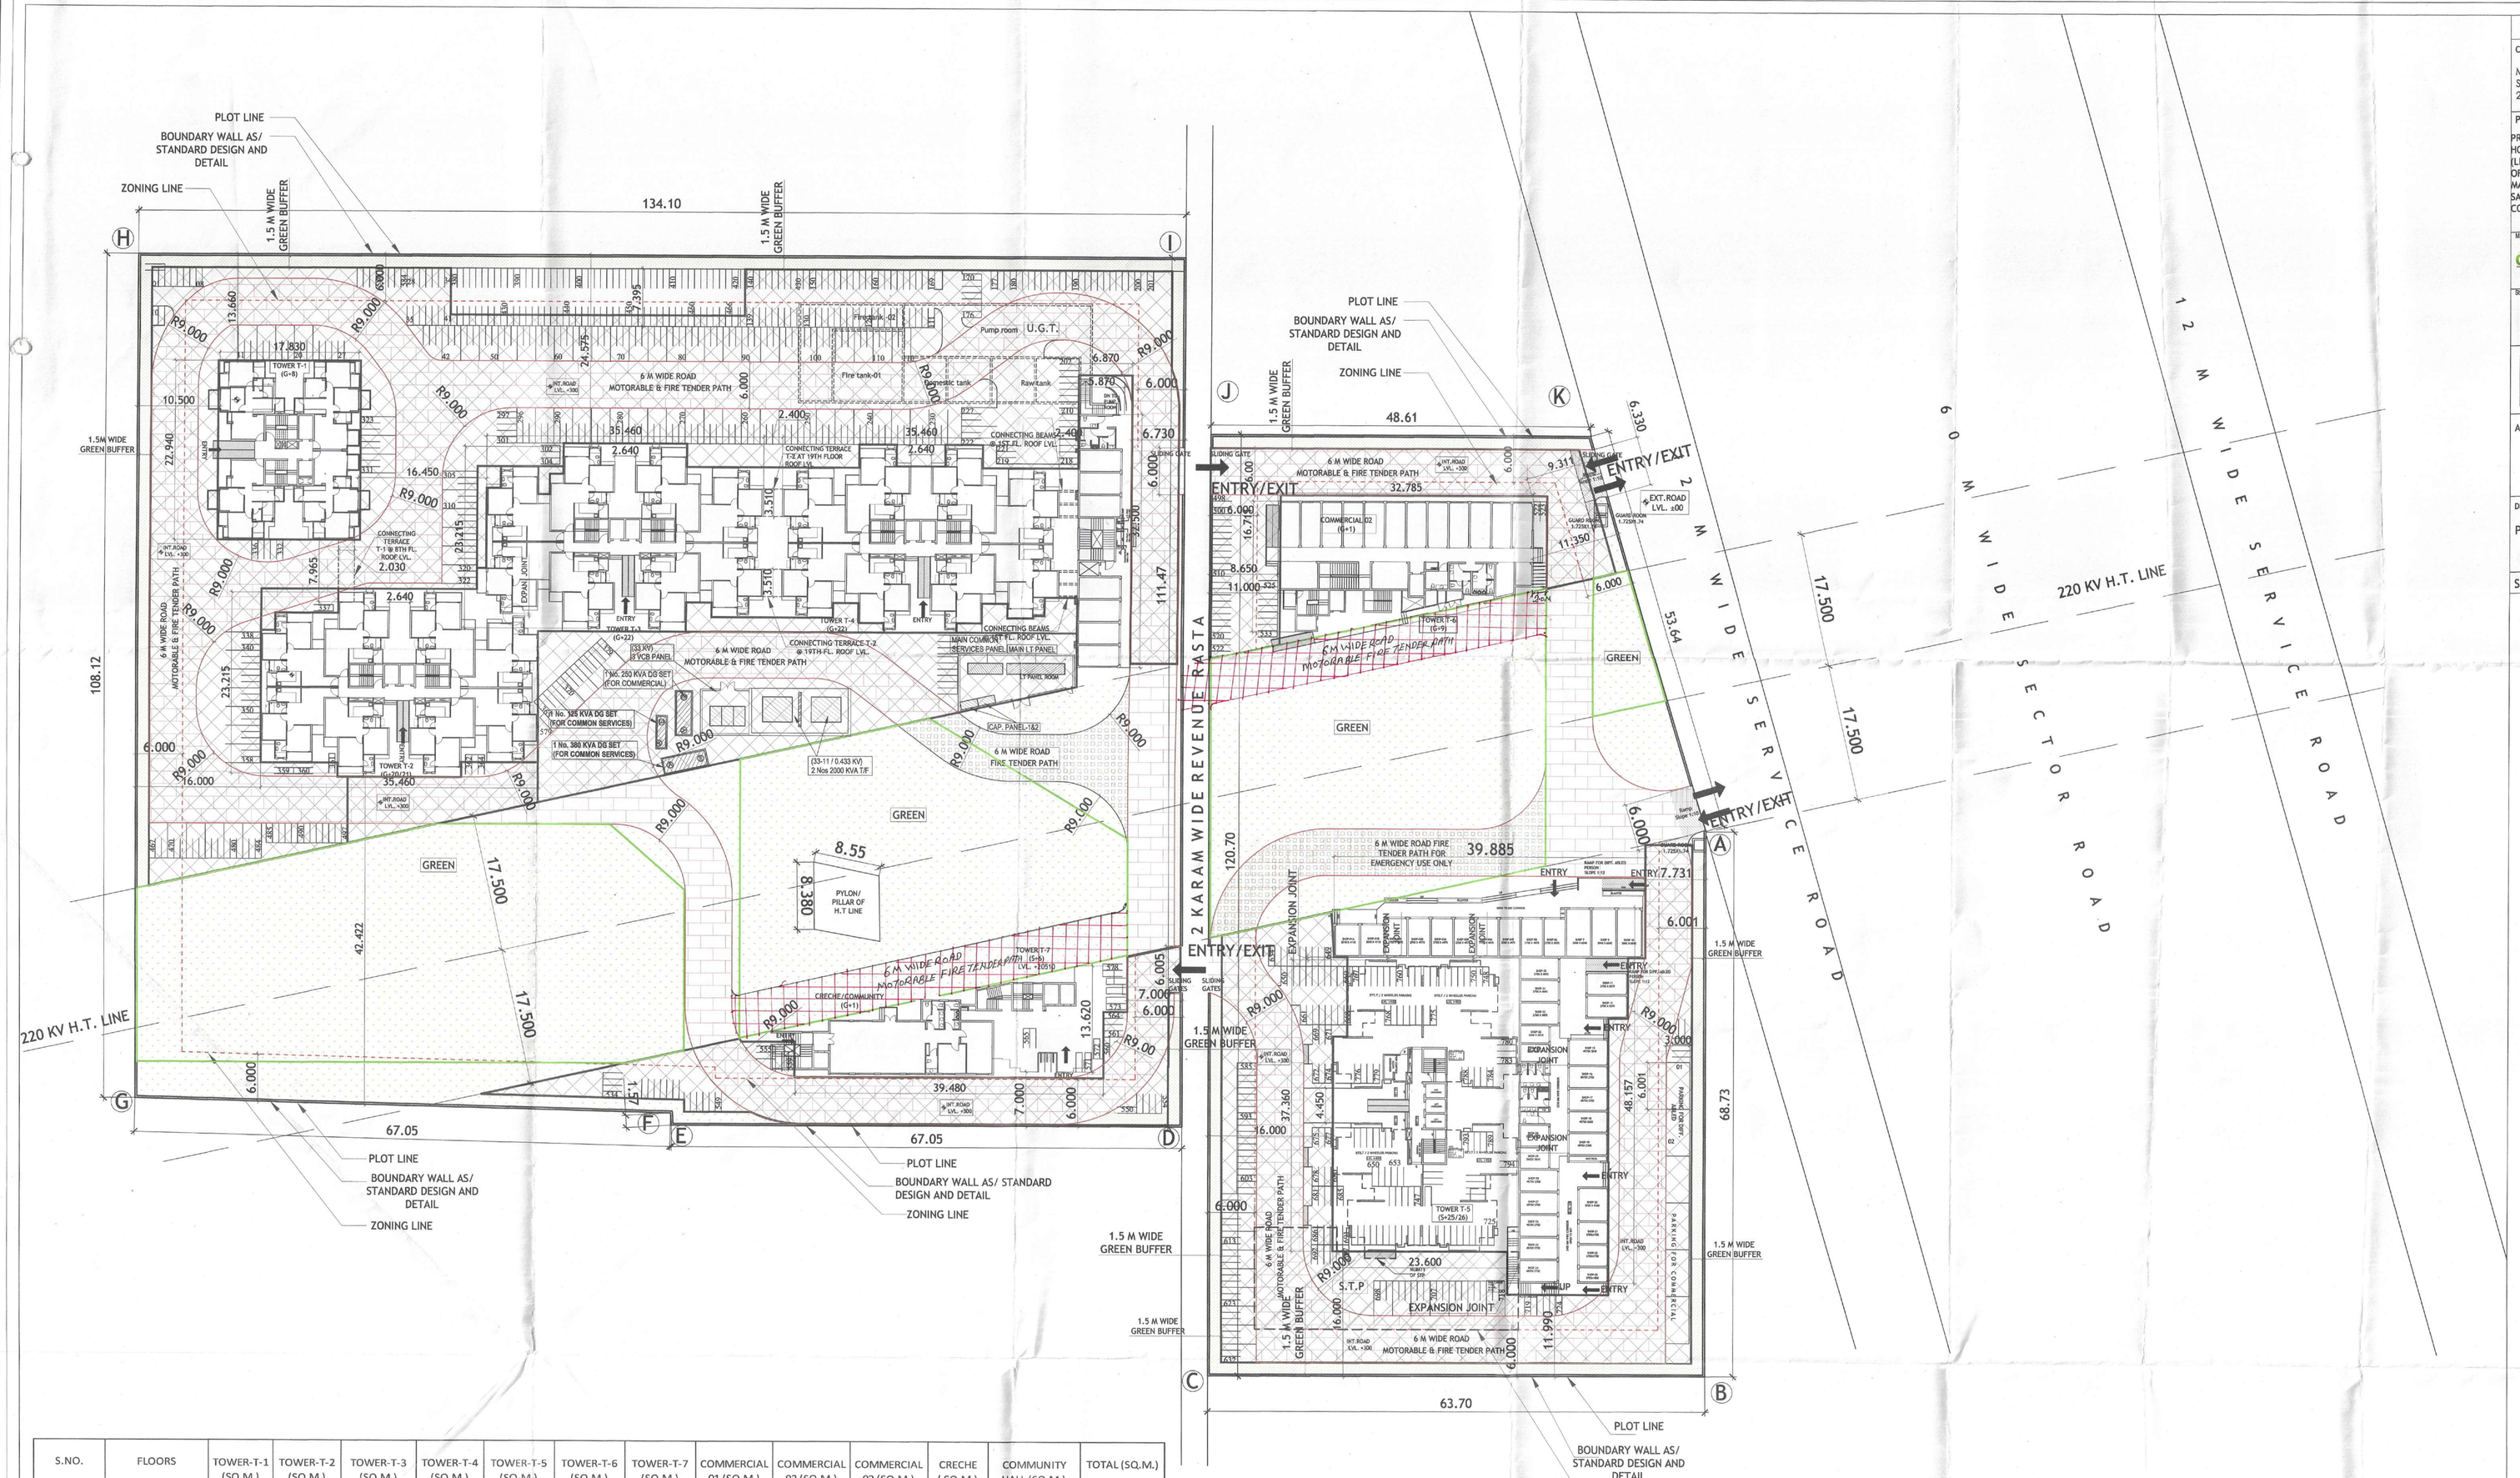

S.NO.	FLOORS	TOWER-T-1 (SQ.M.)	TOWER-T-2 (SQ.M.)	TOWER-T-3 (SQ.M.)	TOWER-T-4 (SQ.M.)	TOWER-T-5 (SQ.M.)	TOWER-T-6 (SQ.M.)	TOWER-T-7 (SQ.M.)	COMMERCIAL 01 (SQ.M.)	COMMERCIAL 02 (SQ.M.)	COMMERCIAL 03 (SQ.M.)	CRECHE (SQ.M.)	COMMUNITY HALL (SQ.M.)	TOTAL (SQ.M.)
1	GROUND	305.944	540.768	540.768	540.768	613.215	89.215	180.755	798.633	380.134	222.625	196.583	------	4409.408
2	1ST	300.270	528.189	528.189	528.189	533.021	31.646	163.308	------	373.430	209.596	------	189.983	3385.821
3	2nd	300.270	528.189	528.189	528.189	533.021	299.106	163.308	------	------	186.219	------	------	3066.491
4	3rd	300.270	528.189	528.189	528.189	533.021	299.106	290.433	------	------	------	------	------	3007.397
5	4th	300.270	528.189	528.189	528.189	533.021	299.106	290.433	------	------	------	------	------	3007.397
6	5th	300.270	528.189	528.189	528.189	533.021	299.106	290.433	------	------	------	------	------	3007.397
7	6th	300.270	528.189	528.189	528.189	533.021	299.106	290.433	------	------	------	------	------	3007.397
8	7th	300.270	528.189	528.189	528.189	533.021	299.106	------	------	------	------	------	------	2716.964
9	8th	300.270	528.189	528.189	528.189	533.021	299.106	------	------	------	------	------	------	2716.964
10	9th	------	528.189	528.189	528.189	533.021	299.106	------	------	------	------	------	------	2416.694
11	10th	------	528.189	528.189	528.189	533.021		------	------	------	------	------	------	2117.588
12	11th	------	528.189	528.189	528.189	533.021		------	------	------	------	------	------	2117.588
13	12th	------	528.189	528.189	528.189	533.021		------	------	------	------	------	------	2117.588
14	13th	------	528.189	528.189	528.189	533.021		------	------	------	------	------	------	2117.588
15	14th	------	528.189	528.189	528.189	533.021		------	------	------	------	------	------	2117.588
16	15th	------	528.189	528.189	528.189	533.021		------	------	------	------	------	------	2117.588
17	16th	------	528.189	528.189	528.189	533.021		------	------	------	------	------	------	2117.588
18	17th	------	528.189	528.189	528.189	533.021		------	------	------	------	------	------	2117.588
19	18th	------	528.189	528.189	528.189	533.021		------	------	------	------	------	------	2117.588
20	19th	------	528.189	528.189	528.189	533.021		------	------	------	------	------	------	2117.588
21	20th	------	------	------	------	533.021		------	------	------	------	------	------	533.021
22	21st	------	------	------	------	533.021		------	------	------	------	------	------	533.021
23	22nd	------	------	------	------	533.021		------	------	------	------	------	------	533.021
24	23rd	------	------	------	------	533.021		------	------	------	------	------	------	533.021
25	24th	------	------	------	------	533.021		------	------	------	------	------	------	533.021
26	25th	------	------	------	------	533.021		------	------	------	------	------	------	533.021
27	26th		------	------	------	300.825			------	------	------	------	------	300.825
28	MUMTY	48.720	52.603	52.603	52.603	57.434	58.641	43.586	------	------	24.820	36.566		427.576
29	GUARD ROOM	6.003												6.003
30	CONNECTING TERRACES/BEAMS	32.237												32.237
	TOTAL BUILT UP	2795.064	10628.962	10628.962	10628.962	14296.999	2572.350	1712.689	798.633	753.564	643.260	233.149	189.983	**55882.577**

SUBMISSION DRAWING

CLIENT

M/S. SIGNATURE GLOBAL (INDIA) PRIVATE LIMITED
Signature Global, 1308 Dr. Gopal Das Building
28 Barakhamba Road C.P. New Delhi

PROJECT TITLE

PROPOSED REVISED BUILDING PLAN OF AFFORDABLE GROUP HOUSING COLONY FOR AN AREA MEASURING 5.444 ACRES (LICENCE NO. 89 OF 2019 DATED 02/08/2019 & LICENCE NO 02 OF 2022 DATED 06.01.2022) IN SECTOR-89, GURUGRAM MANESAR URBAN COMPLEX BEING DEVELOPED BY RAMPRASTHA SARE LAND HOLDING COMPANY ONE PVT. LTD. AND OTHERS IN COLLABORATION WITH SIGNATURE GLOBAL INDIA PVT. LTD.

MEP Consultant:
cespl Consummate Engineering Services Pvt. Ltd.
B - 67, Sector 67, Noida, Uttar Pradesh - 201301
Tel : +91- 0120 – 2303000
E-mail: mail@cespl.in

Structure Consultant:
NNC DESIGN INTERNATIONAL
G-70, 2nd floor, Jeewan Plaza, Main Sarita Vihar Road, Okhla, New Delhi - 110025
Tel : +91-11-26940734/5/6/7 Fax: +91-11-26940738
E-mail: nnc_consultants@hotmail.com

R.K.& ASSOCIATES
Architects, Engineers & Planners
E-31, GREEN PARK MAIN, NEW DELHI - 110016, INDIA
Tel. : 2696-315 5, 26 51-67 51, 26 56-73 67
Fax: (011) 2696-2540 E-mail : rka.architects@gmail.com

ARCHITECT'S SIGNATURE

ROHIT GARG
CA/94/17868

OWNER'S SIGNATURE

DRAWING TITLE

PARKING LAYOUT PLAN

DRG. NO. 02

SCALE - 1:300

DATE - AUG 2022

This is a "P[illegible]ING PLAN" approved [illegible] purpose of inviting objections from the general public

ATP (HQ) Member BPAC

[illegible] (HQ) Chairman BPAC

JD

PA

ATP

Consultant Architect

ATP(HQ)

DDT(HQ) Member BPAC

(Dinesh Kumar) PA(HQ)

TO BE READ WITH THIS OFFICE MEMO NO.:
DATED :