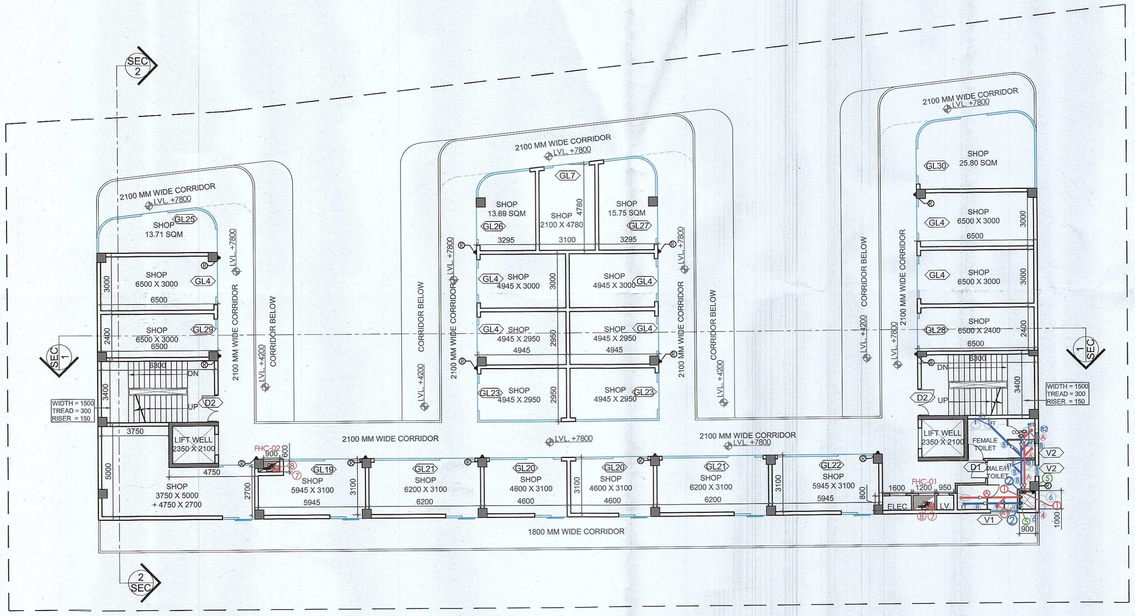

1 SECOND FLOOR PLAN
SCALE 1 : 150

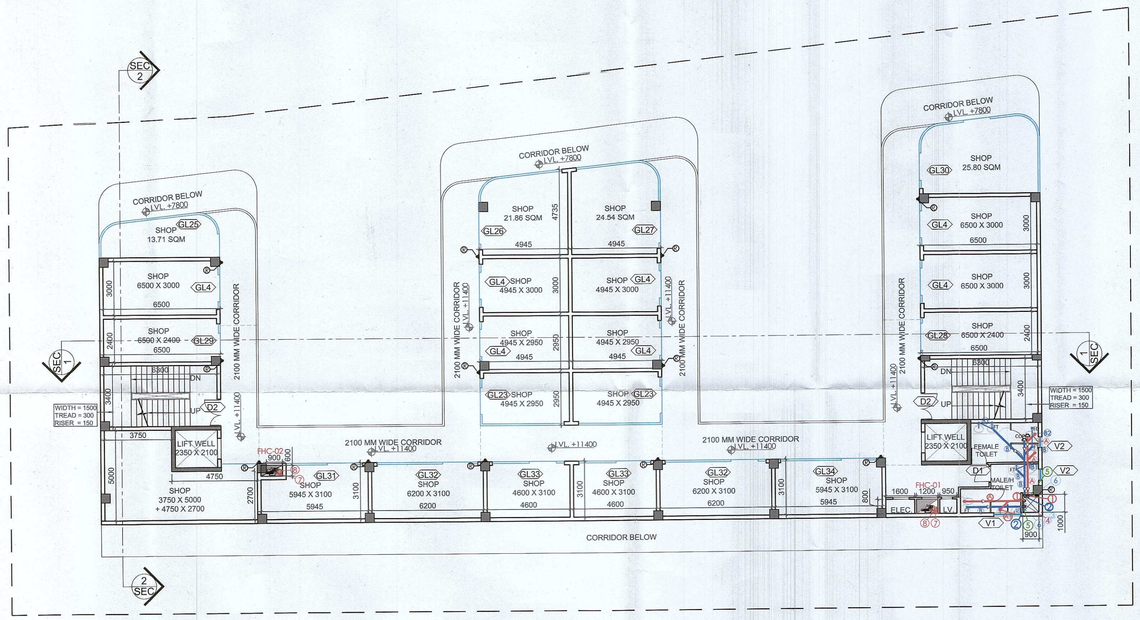

3 THIRD FLOOR PLAN
SCALE 1 : 150

FIRE LEGEND
4.5KG CO2 TYPE FIRE EXTINGUISHER
6.KG ABC TYPE FIRE EXTINGUISHER
FIRE HOSE CABINET

TOILET INTERNAL DETAIL	
SYMBOL	ABBREVIATION
A	100Ø SOIL PIPE
A1	40Ø SOIL PIPE
B	100Ø WASTE PIPE
B1	40Ø WASTE PIPE
B2	50Ø WASTE PIPE
FT	FLOOR TRAP
FD	FLOOR DRAIN
COP	CLEAN OUT PLUG
⊠	150X150mm CUTOUT

Sanctioned and Valid For 2 Years
Subject to Validity of Licence CLU/Extension Permission

Chairperson
Building Plan Committee Controlled Area
Gurgaon Circle, Gurgaon

J.D. P.A. A.T.P.

SHAFT PIPE DETAIL

SYMBOL	ABBREVIATION	DESCRIPTION
1	SP	100Ø SOIL PIPE
2	WP	100Ø WASTE PIPE
3	FWS	FLUSHING WATER RISER
4	CWS	COLD WATER RISER
5	CWS	COLD WATER SUPPLY DROP
6	FWS	FLUSHING WATER SUPPLY DROP
R	RWP	100Ø RAIN WATER PIPE
7		100Ø FIRE DN.COMER PIPE
8		80Ø DRAIN PIPE

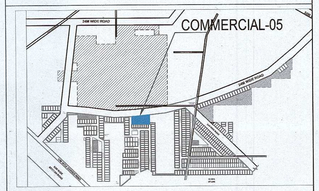

5 KEY PLAN
SCALE N.T.S.

DOORS & WINDOWS OPENING SCHEDULE

S.NO	TYPE	ROUGH OPENING (IN MM)				LOCATIONS
		WIDTH	HEIGHT	SILL LVL.	LINTEL LVL.	
1	D1	900	2100	±00	+2100	TOILET
2	D2	1500	2400	±00	+2400	STAIRCASE
3	D3	1200	2100	±00	+2100	TOILET
4	V1	1500	600	+1500	+2100	TOILET
5	V2	600	600	+1500	+2100	TOILET
	GLW	2100	2400	+300	+2400	SHOP
6	GL1	1975	2400	±00	+2400	SHOP
7	GL2	2685	2400	±00	+2400	SHOP
8	GL3	8300	2400	±00	+2400	SHOP
9	GL4	2400	2400	±00	+2400	SHOP
10	GL5	3100	2400	±00	+2400	SHOP
11	GL6	2150	2400	±00	+2400	SHOP
12	GL7	2915	2400	±00	+2400	SHOP
13	GL8	2700+8845	2400	±00	+2400	SHOP
14	GL9	10900	2400	±00	+2400	SHOP
15	GL10	9075	2400	±00	+2400	SHOP
16	GL11	8445	2400	±00	+2400	SHOP
17	GL12	1700	2400	±00	+2400	SHOP
18	GL13	2600	2400	±00	+2400	SHOP
19	GL14	3600	2400	±00	+2400	SHOP
20	GL15	9235	2400	±00	+2400	SHOP
21	GL16	11785	2400	±00	+2400	SHOP
22	GL17	2650+6745	2400	±00	+2400	SHOP
23	GL18	10410	2400	±00	+2400	SHOP
24	GL19	4365	2400	±00	+2400	SHOP
25	GL20	4150	2400	±00	+2400	SHOP
26	GL21	5935	2400	±00	+2400	SHOP
27	GL22	5465	2400	±00	+2400	SHOP
28	GL23	2650+4645	2400	±00	+2400	SHOP
29	GL24	2400	2400	±00	+2400	SHOP
30	GL25	10185	2400	±00	+2400	SHOP
31	GL26	5545+2130	2400	±00	+2400	SHOP
32	GL27	6275+2130	2400	±00	+2400	SHOP
33	GL28	2100	2400	±00	+2400	SHOP
34	GL29	1800	2400	±00	+2400	SHOP
35	GL30	13775	2400	±00	+2400	SHOP
36	GL31	4245	2400	±00	+2400	SHOP
37	GL32	5800	2400	±00	+2400	SHOP
38	GL33	4000	2400	±00	+2400	SHOP
	GL34	5350	2400	±00	+2400	SHOP

NOTE: ALL LEVELS ARE FROM FFL

SUBMISSION DRAWING

CLIENT
LOON LAND DEVELOPMENT LTD.

PROJECT
LAYOUT PLAN OF PROPOSED RESIDENTIAL PLOTTED COLONY UNDER DEEN DAYAL JAN AWAS YOJNA SCHEME-2016 IN SECTOR-79-79b, GURUGRAM
(HR.) LAND MEASURING 45.822 ACRES. BEING DEVELOPED BY LOON LAND DEVELOPMENT LTD.

ARCHITECTS
Confluence
B- 421, NEW FRIENDS COLONY.N.D-65 INDIA
Ph- +91-11-46130600 Ph- +91-11-40564768
ccs@inconfluence.com www.inconfluence.com
Member of IGBC ISO - 9001 : 2000
architecture urban design hospitality interiors

PLUMBING CONSULTANT
KEPL Engineering Design Consultants
KUMAR ENDECON PVT. LTD.
40/60 , SECOND FLOOR , CR PARK, NEW DELHI -110019

DRAWING NO.

REVISION

DRAWING TITLE
COMMERCIAL PLOT (05)
FLOOR PLANS

OWNER SIGN

ARCHITECT SIGN
VISHAL SH. CA/00/[illegible] 9310164866 NEW DELHI