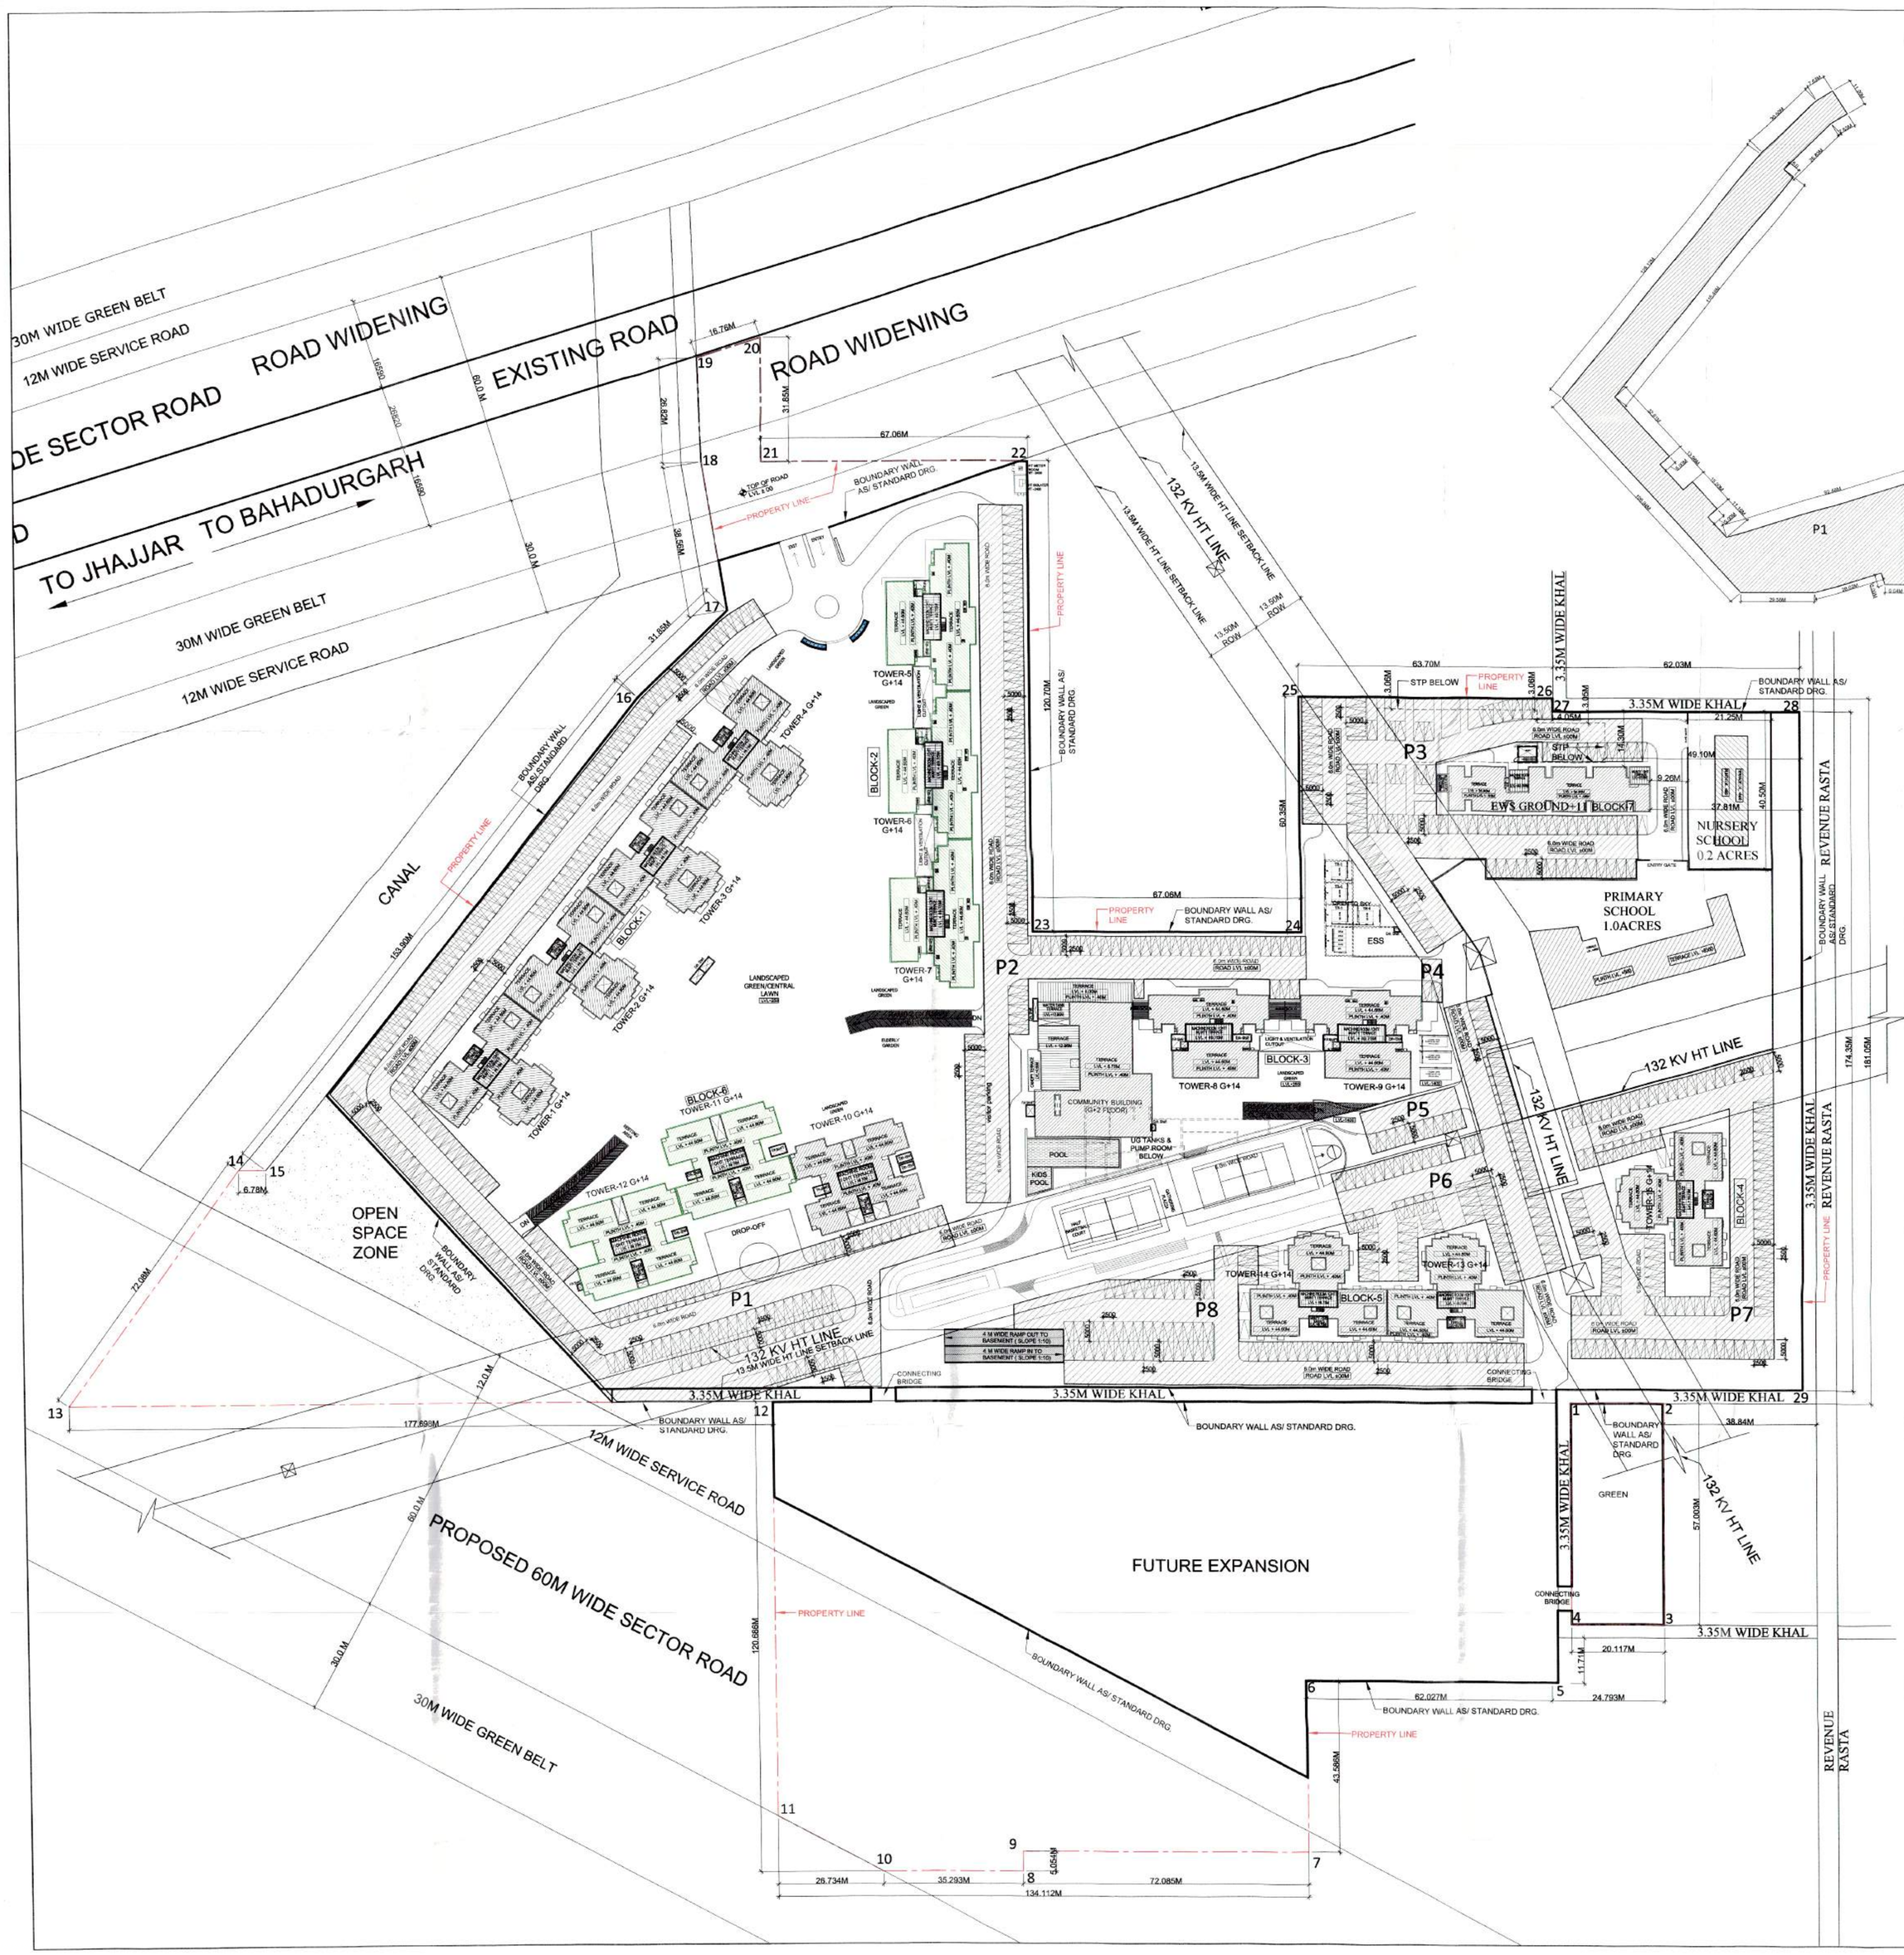

AREA DIAGRAM

SCALE 1:800

SURFACE CAR PARKING AREA DETAIL

BLOCK NAME	NOS. OF BLOCK	LENGTH	WIDTH	AREA	UNITS	NOS. OF CARS
P1	1			6226.063	SQM.	249.043
P2	1			2786.800	SQM.	111.472
P3	1			2927.909	SQM.	117.116
P4	1			55.000	SQM.	2.200
P5	1			275.000	SQM.	11.000
P6	1			1840.776	SQM.	73.631
P7	1			2533.375	SQM.	101.335
P8	1			2179.331	SQM.	87.173
AREA & CAR PARKING NOS.=				18824.254	SQM.	752.970

PROPOSED CAR PARKING			
Surface Car Parking (ECS)		650	CAR
Surface car parking for BWS. (ECS)		66	CAR
Total Surface car parking		716	CAR

This drawing is a "COPYRIGHT" contents of this drawing or part thereof may not be used or reproduced without the permission of the Architect

NO. OF DRAWING	DATE	ISSUED TO	REMARKS

REVISION	DATE	DESCRIPTION	BY

GENERAL NOTES

1. All dimensions are in mm unless mentioned otherwise
2. No dimensions are to be scaled from this drawing.

GENERAL NOTES

1 FIRE SAFETY MEASURES:
a) The owner will ensure the provision of proper fire safety measures in the multi storeyed buildings conforming to the provisions of Rules 1965/ NBC and the same should be got certified from the competent authority.
b) Electric Sub Station / generator room if provided should be on solid ground near DGLT. Control panel on ground floor or in upper basement and it should be located on outer periphery of the building. the same should be got approved from Chief Electrical inspector Haryana

2 SOLAR WATER HEATING SYSTEM
The provision of solar water heating system shall be as per norms specified by HAREDA and shall be made operational in each building block before applying for an occupation certificate.

3 RAIN WATER HARVESTING SYSTEM
The rain water harvesting system shall be provided as per Central Ground Water Authority norms/Haryana Govt. notification as applicable.

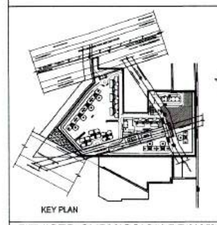

REVISED SUBMISSION DRAWINGS

PROJECT:
REVISED BUILDING PLANS FOR GROUP HOUSING COLONY MEASURING 21.70925 Acres/LICENCE No.60 of 2014 dated 30/06/2014 for 16.43125 Acres & LICENSE NO.120 of 2014 dated 22/08/2014 for 5.278 Acres) IN SECTOR-37, BAHADURGARH BEING DEVELOPED BY HLT RESIDENCY PVT. LTD. AND OTHERS IN COLLABORATION WITH HL PROMOTERS PVT. LTD.

DATE	CHECKED BY	APPROVED BY
MARCH 2016	DEEPAK	STP, Rohtak Member Secretary, BPMC
SCALE	DEALT BY	
1:500	DEVENDER SINGH	S.M. SHARMA

DRAWING TITLE:
SITE PLAN - PARKING & PARKING AREA CALCULATION

OWNER'S SIGN: HL PROMOTER PVT. LTD. — Auth. Signatory

ARCHITECT'S SIGN: Council of Architecture Registration No. CA/79/5020

ARCHITECTS -
C. P. KUKREJA ARCHITECTS
A-SHRIWAD BUILDING, Housing centre, Institute for contemporary arts
D-3 GREEN PARK EXTENSION
NEW DELHI - 110016
PHONE - 016-26513646 / FAX - 011-26562220
EMAIL: cpka@vsnl.com

STRUCTURAL CONSULTANTS
TPC TECHNICAL PROJECTS CONSULTANTS(P)LTD.
H/0- B-14, SECTOR-57 NODA
UTTAR PRADESH-201301(INDIA)
BOARD NO. 91-120-4356600
DESIGN & ENGINEERING POST & QUALITY MANAGEMENT RETROFITTING
GURGAON HYDERABAD NEWDELHI NOIDA

MEP Services Consultants
PARADISE CONSULTANTS
Plot No. 103, Basement,
Near Living Style Mall, Janak Vihar
Landline : +91-11-25943601, 25943216
New Delhi - 110058
E-mail : paradiseconsultants@gmail.com
Website : www.paradiseconsultants.com

DRAWING NO: 140/07TH BHS/SUBLATE/SITE PLAN/A-SP06
CAD NO:
DRG. NO: 5/35