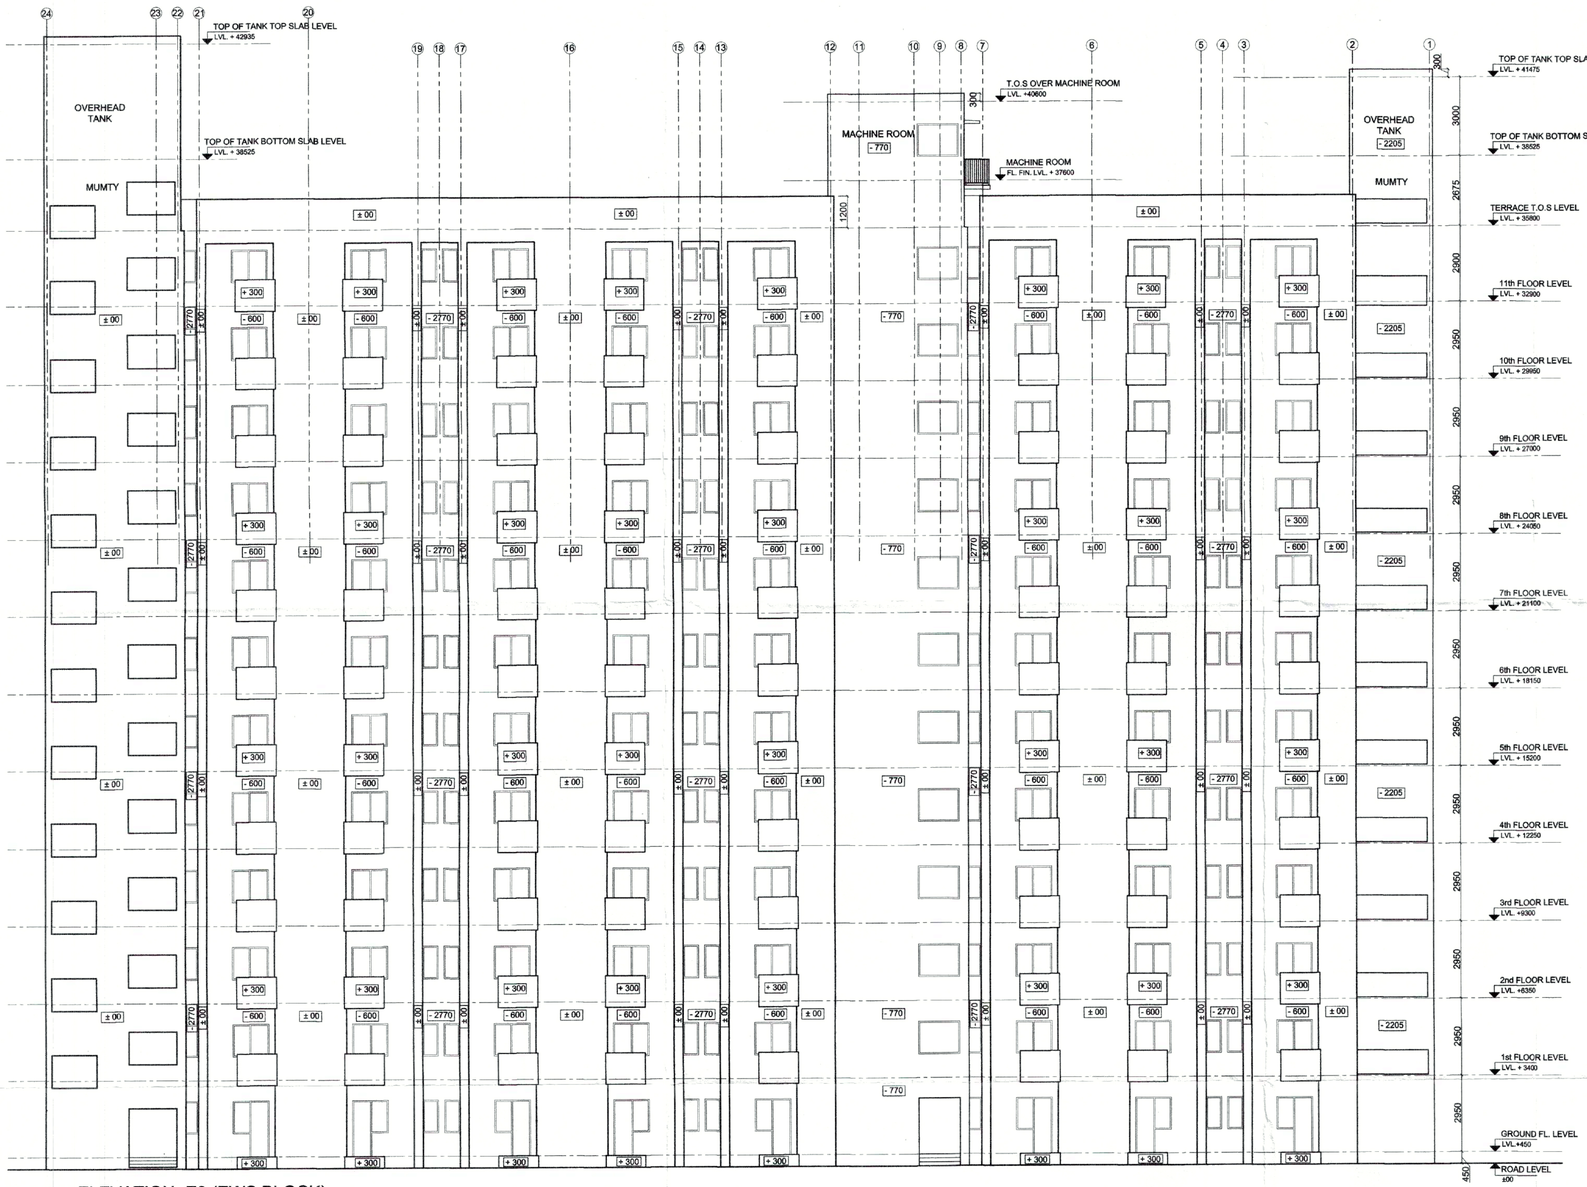

ELEVATION -E3 (EWS BLOCK)

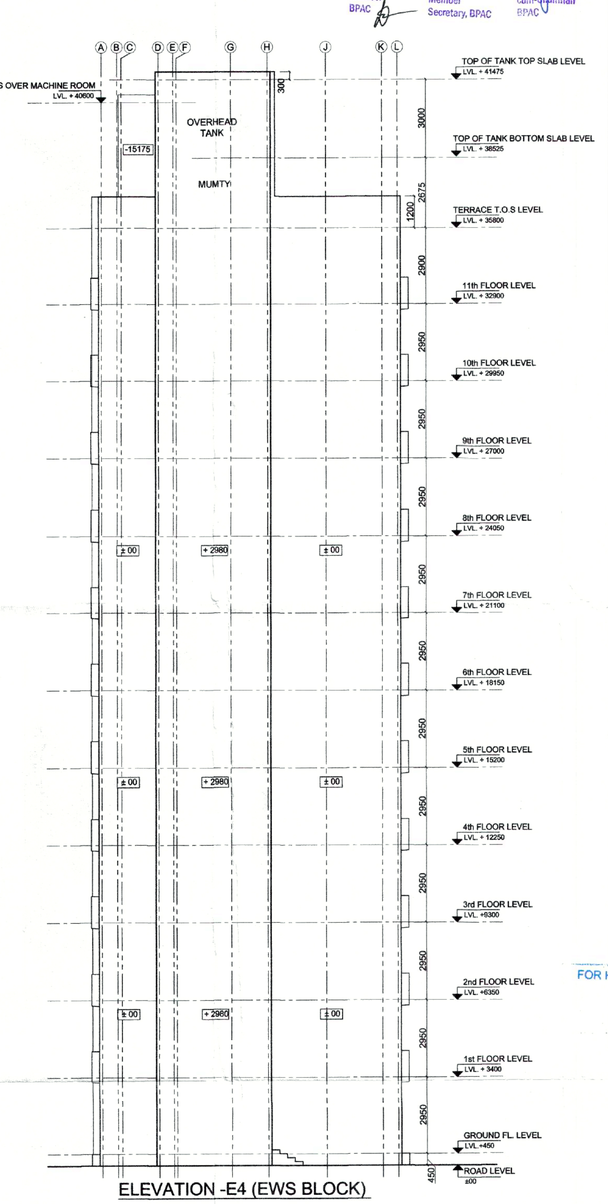

ELEVATION -E4 (EWS BLOCK)

A.D.F.O. (HQ)
DFS PKL
Member B.P.C.

Architect (HQ) | STP, Rohtak Member, BPAC | STP (HQ) Member Secretary, BPAC | CTP, Haryana cum-Chairman BPAC

This drawing is a "COPYRIGHT" contents of this drawing or part thereof may not be used or reproduced without the permission of the Architect

NO. OF PRINTS	DATE	ISSUED TO	REMARKS

REVISION	DATE	DESCRIPTION	BY

GENERAL NOTES
1. ALL DIMENSIONS ARE IN MM UNLESS MENTIONED OTHERWISE

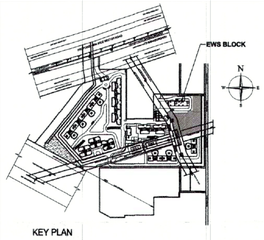

KEY PLAN

REVISED SUBMISSION DRAWINGS

PROJECT :
REVISED BUILDING PLANS FOR GROUP HOUSING COLONY MEASURING 21.70925 Acres(LICENCE No.60 of 2014 dated 30/06/2014 for 16.43125 Acres & LICENSE NO.120 of 2014 dated 22/08/2014 for 5.278 Acres) IN SECTOR-37, BAHADURGARH BEING DEVELOPED BY HLT RESIDENCY PVT. LTD. AND OTHERS IN COLLABORATION WITH HL PROMOTERS PVT. LTD.

DATE	CHECKED BY	APPROVED BY
MARCH-2018	DEEPAK	
SCALE	DEALT BY	
1: 100	S.LAL	S.M.SHARMA

DRAWING TITLE

BLOCK-7 / EWS BLOCKS (G+11)

ELEVATION E3 & E4

OWNER'S SIGN.
FOR HL PROMOTER PVT. LTD.
Auth. Signatory.

ARCHITECT'S SIGN.
S. M. SHARMA
Council of Architecture
Registration No. CA/79/5029

ARCHITECTS:-
C. P. KUKREJA ARCHITECTS
ASHIRWAD BUILDING,
D-1,GREEN PARK,
NEW DELHI - 110016
PHONE :- 011 26863953 FAX :- 011 26865770
EMAIL-cpka@cpkukreja.com

STRUCTURAL CONSULTANTS
TPC TECHNICAL PROJECTS CONSULTANTS(P)LTD.
H.O:- B-74, SECTOR 57, NOIDA
UTTAR PRADESH-201301(INDIA)
BOARD NO:-91-120-4308800
DESIGN & ENGINEERING * COST & QUALITY MANAGEMENT * RETROFITTING
GURGAON HYDERABAD NEWDELHI NOIDA

MEP Services Consultants:
PARADISE CONSULTANTS
Plot No. 103, Basement,
Near Living Style Mall, Jasola Vihar
Landline +91-11-26943601, 26943216
New Delhi - 110025
E-mail: paradiseconsultants@gmail.com
website: www.paradiseconsultants.com

DRAWING NO.	DRG. NO.
14007/TH,BH./SUB/BLOCK-7/EWS/A-EL02	25/35
CAD NO.	