SANCTIONED
VIDE MEMO No. 33359 DATED 21/08/2021

MUNICIPALITY'S STAMP:

DTP (HQ) Member Secretary BPAC | STP Member BPAC | CTP Chairman BPAC

Recommended for Sanction
Senior Town Planner
HUDA, Gurugram
Naukar, B.Inc.
JOM

DTP

Suraj Bhan
J.D.

DDN(T)
MEMBER
BPAC

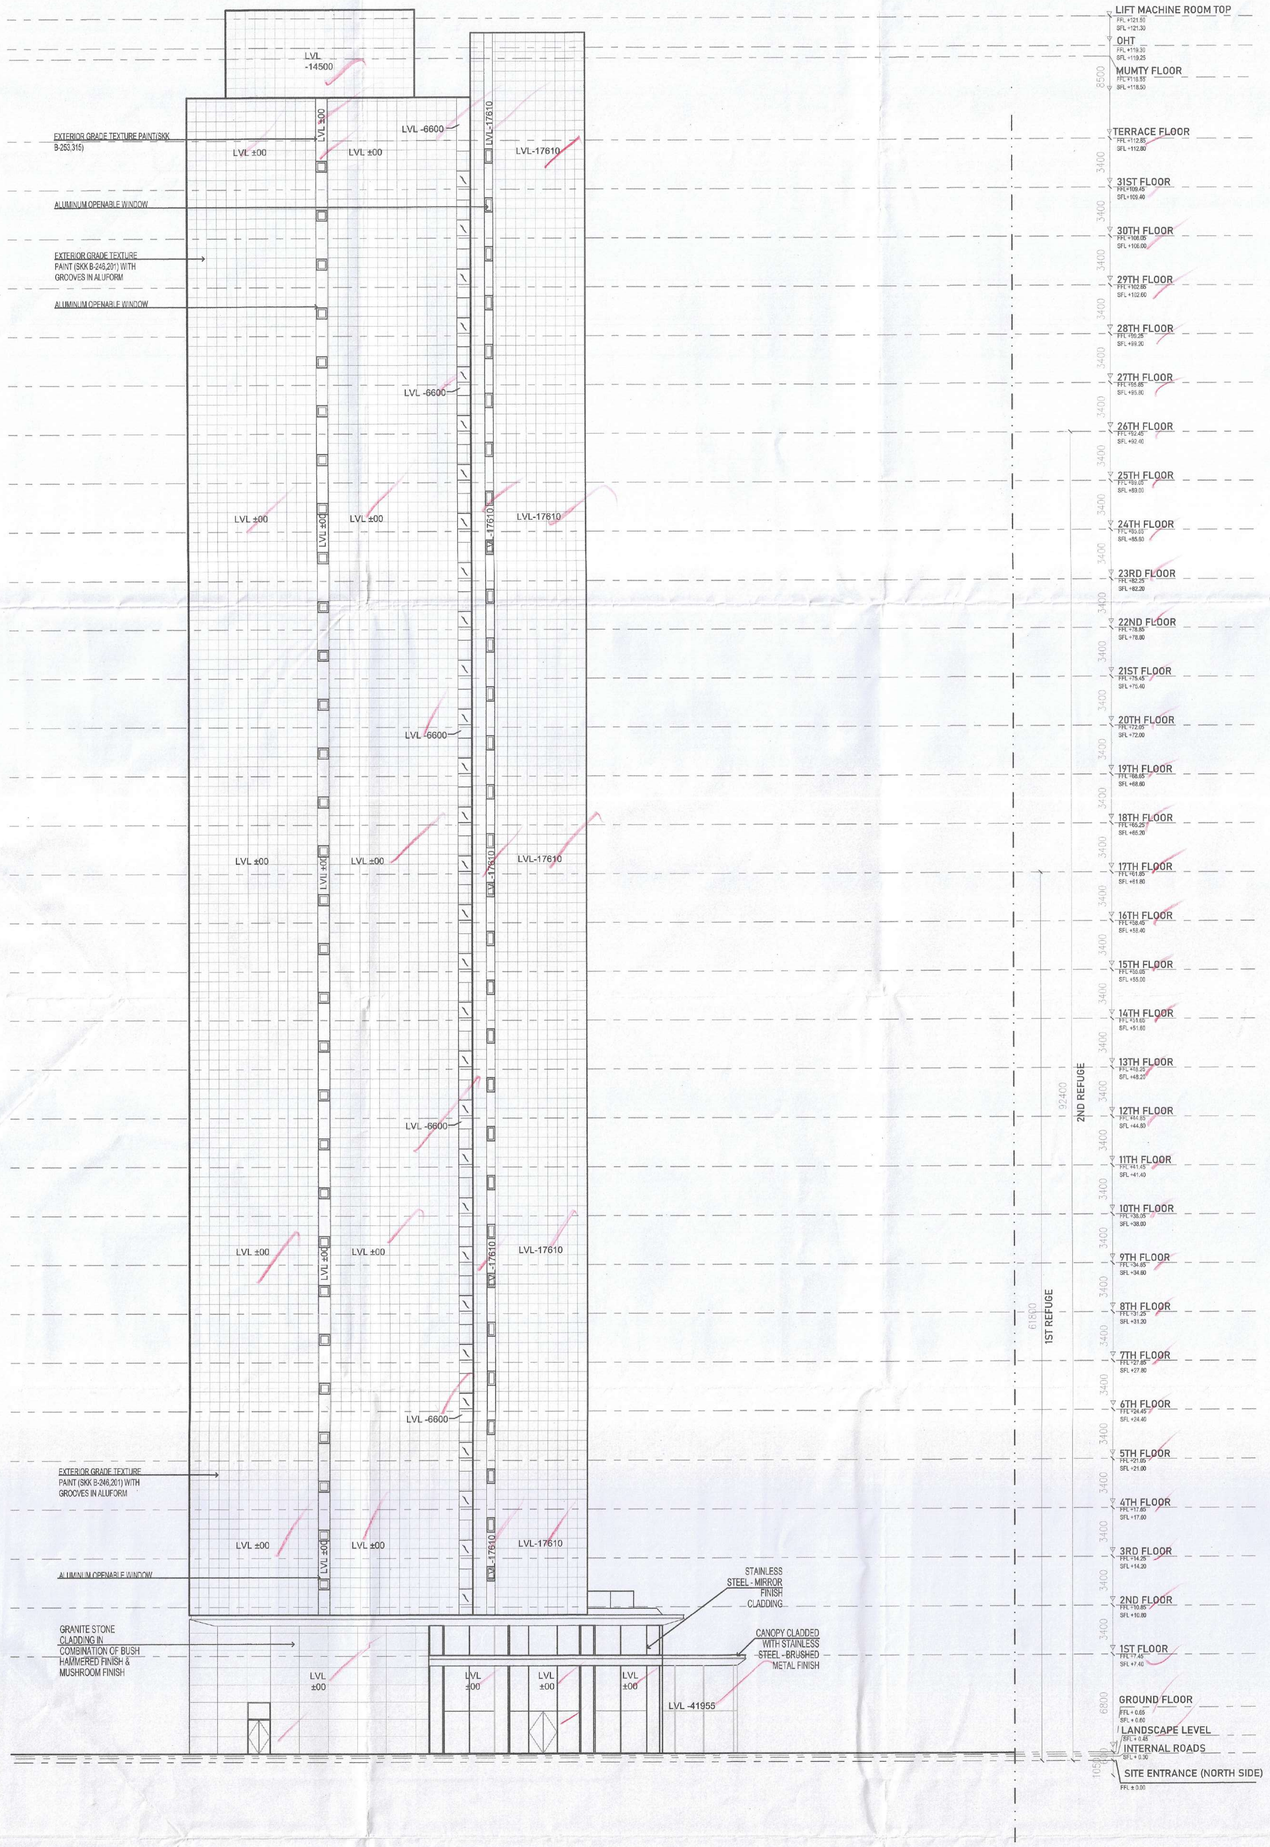

1 NORTH-SIDE ELEVATION
ELEVATION SCALE 1:200

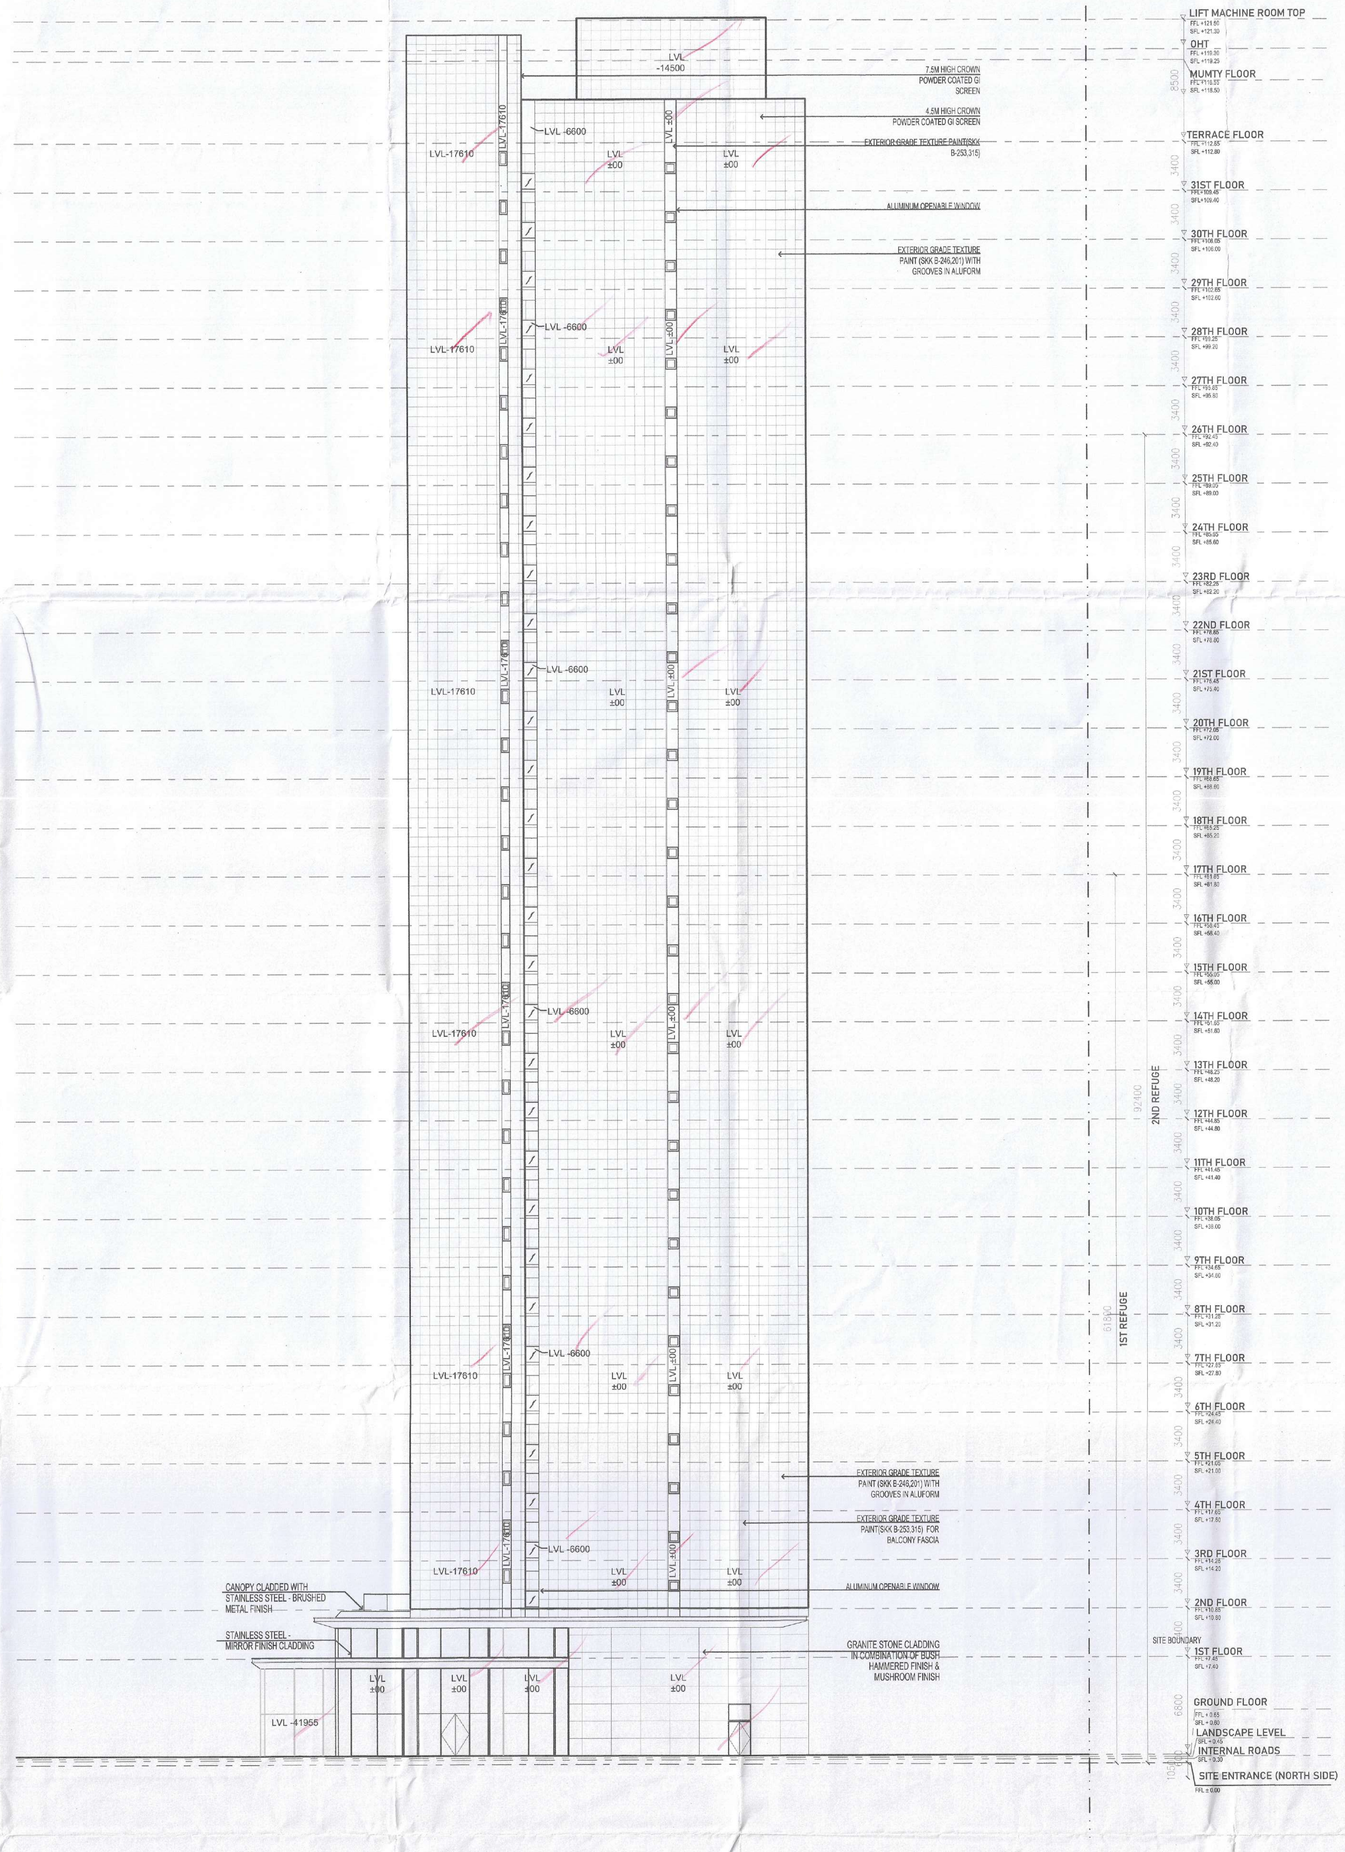

2 SOUTH -SIDE ELEVATION
ELEVATION SCALE 1:200

NOTES :-

- VRV System is being provided.
- Full DG power back up is being provided.
- Toilets are mechanical ventilated.
- All lifts shall have 100% power back-up.
- All electrical installations shall be as per provision of NBC.
- Fire-fighting/safety provisions will be as per relevant NBC provisions.
- Basement area shall have mechanically ventilated as per relevant code.
- All toilets are ventilated as per Haryana Building Code 2017.
- Building has automatic sprinkler system wherever required by NBC.
- Building will be designed (structures) as per relevant I.S. codes for earthquake resistance.
- Solar panels of required capacity shall be provided on roof top as per haredaizoning norms.
- All handicap ramps with railing.
- All fire fighting installations shall be as per provision of NBC.
- The rainwater harvesting system shall be provided as per central ground water authority norms.

CONCEPT ARCHITECTS:
D P ARCHITECTS

STRUCTURAL CONSULTANTS:
KELKAR DESIGNS PVT. LTD.

MEP CONSULTANTS:
CESPL PVT LTD.

DEVELOPER:
GODREJ PROJECTS DEVELOPMENT LIMITED

ARCHITECT OF RECORD:
ARCHITECTURE COLLECTIVE

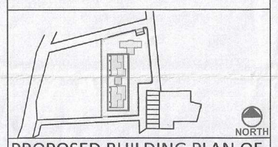

PROPOSED BUILDING PLAN OF GROUP HOUSING SITE NO. 25 AT SECTOR 43, GURUGRAM

TOWER A&B - SIDE ELEVATIONS

DRG.NO. M-TAB-3.1

SCALE : 1:200

DATE :

DEALT : VANSHICA

ARCHITECT SIGN AND STAMP
SATYA PRIYAV SANAN
CA Registration No. CA/99/25531

FOR GODREJ PROPERTIES Godrej Projects Development Limited
Authorised Signatory