SANCTIONED
VIDE MEMO No. 2215788 DATED 20/08/2024

MUNICIPALITY'S STAMP:

DTP (HQ) Member Secretary BPAC
STP Member BPAC
CTP Chairman BPAC
Recommended for Sanction
Senior Senior Town Planner
HUDA, Gurugram
JDM

NOTES :-

- VRV System is being provided.
- Full DG power back up is being provided.
- Toilets are mechanical ventilated.
- All lifts shall have 100% power back-up.
- All electrical installations shall be as per provision of NBC.
- Fire-fighting/safety provisions will be as per relevant NBC provisions.
- Basement area shall have mechanically ventilated as per relevant code.
- All toilets are ventilated as per Haryana Building Code 2017.
- Building has automatic sprinkler system wherever required by NBC.
- Building will be designed (structures) as per relevant I.S. codes for earthquake resistance.
- Solar panels of required capacity shall be provided on roof top as per hareda/zoning norms.
- All handicap ramps with railing.
- All fire fighting installations shall be as per provision of NBC.
- The rainwater harvesting system shall be provided as per central ground water authority norms.

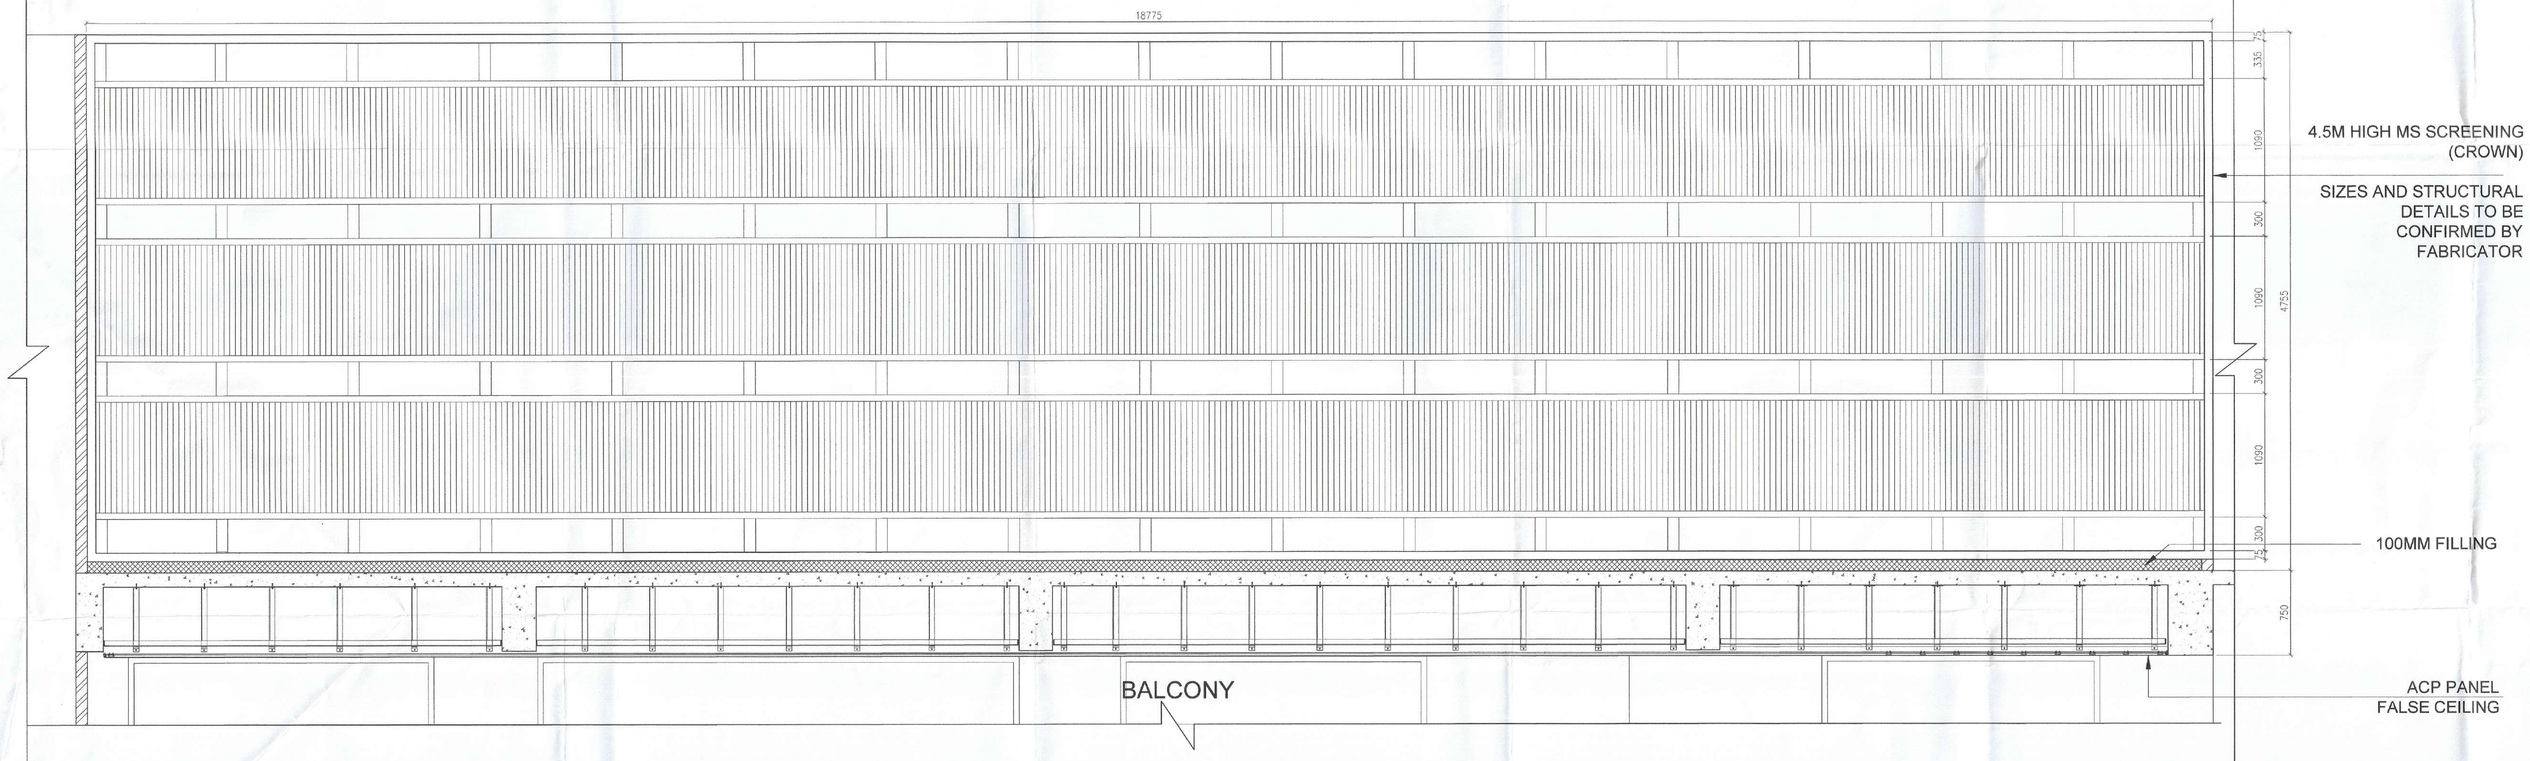

SECTION A - 4.5 HIGH CROWN

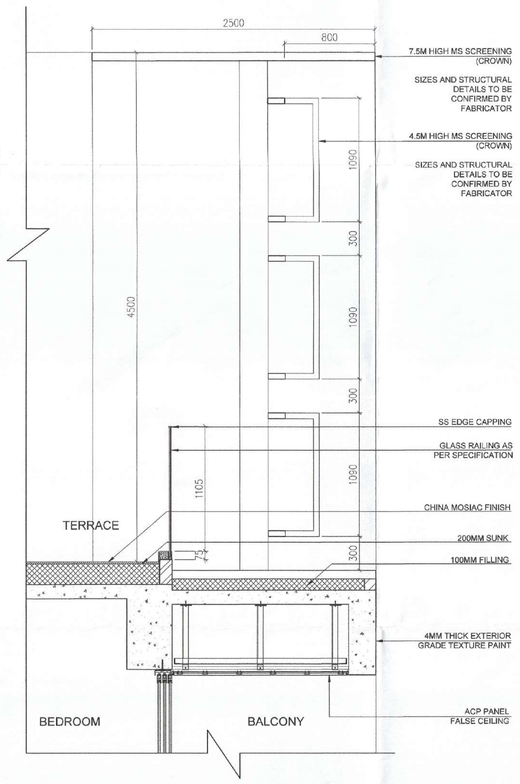

SECTION B - 4.5 HIGH CROWN

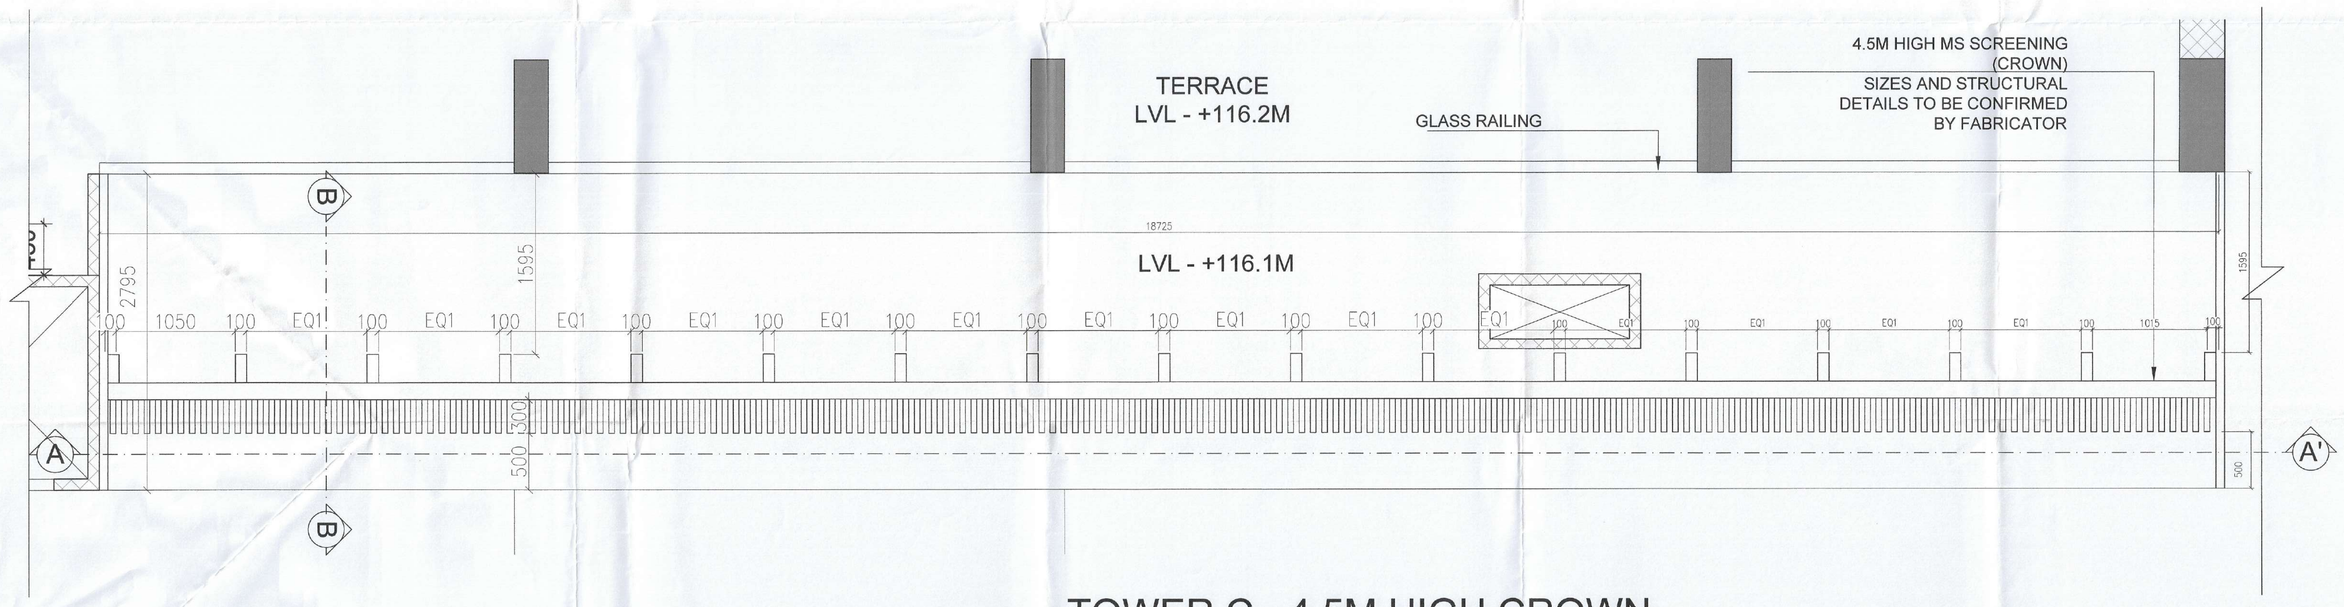

TOWER C - 4.5M HIGH CROWN

CONCEPT ARCHITECTS:
D P ARCHITECTS

STRUCTURAL CONSULTANTS:
KELKAR DESIGNS PVT. LTD.

MEP CONSULTANTS:
CESPL PVT LTD.

DEVELOPER:
GODREJ PROJECTS DEVELOPMENT LIMITED

ARCHITECT OF RECORD:
ARCHITECTURE COLLECTIVE

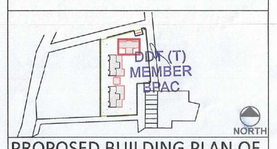

PROPOSED BUILDING PLAN OF GROUP HOUSING SITE NO. 25 AT SECTOR 43, GURUGRAM

TOWER C
CROWN DETAILS

DRG.NO. M-TC-5.1
SCALE : 1:25
DATE :
DEALT : VANSHICA

ARCHITECT SIGN AND STAMP:
GAURAV SANAN
CA Registration No. CA/99/25531

OWNER'S SIGN
For Godrej Projects Development Limited
Authorised Signatory