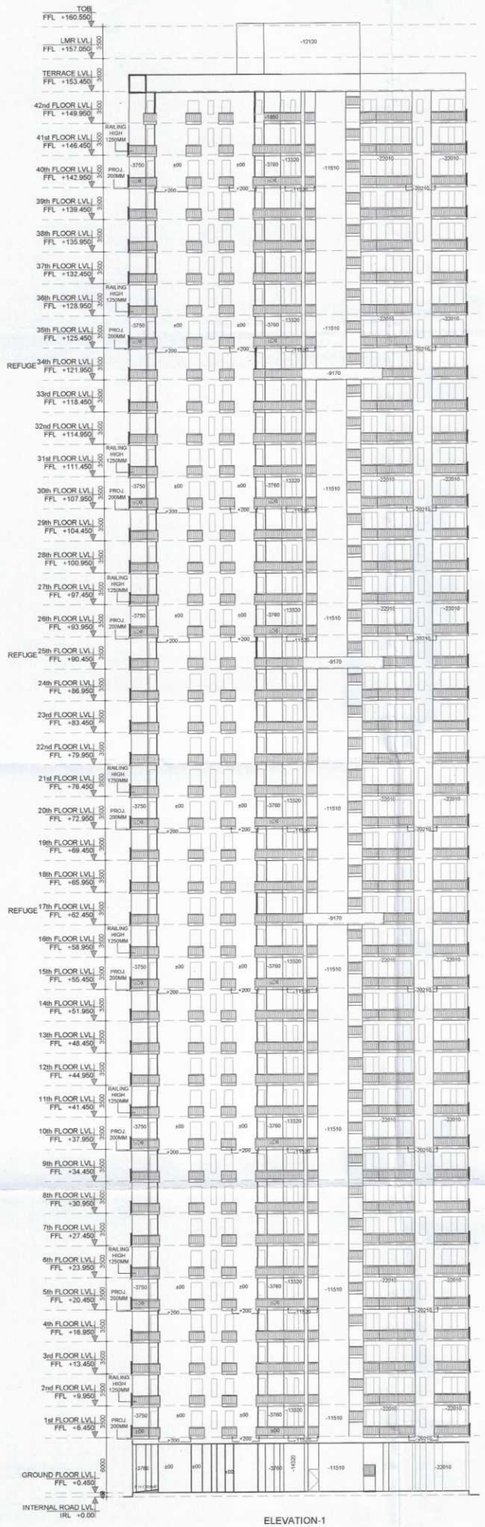

ELEVATION-1

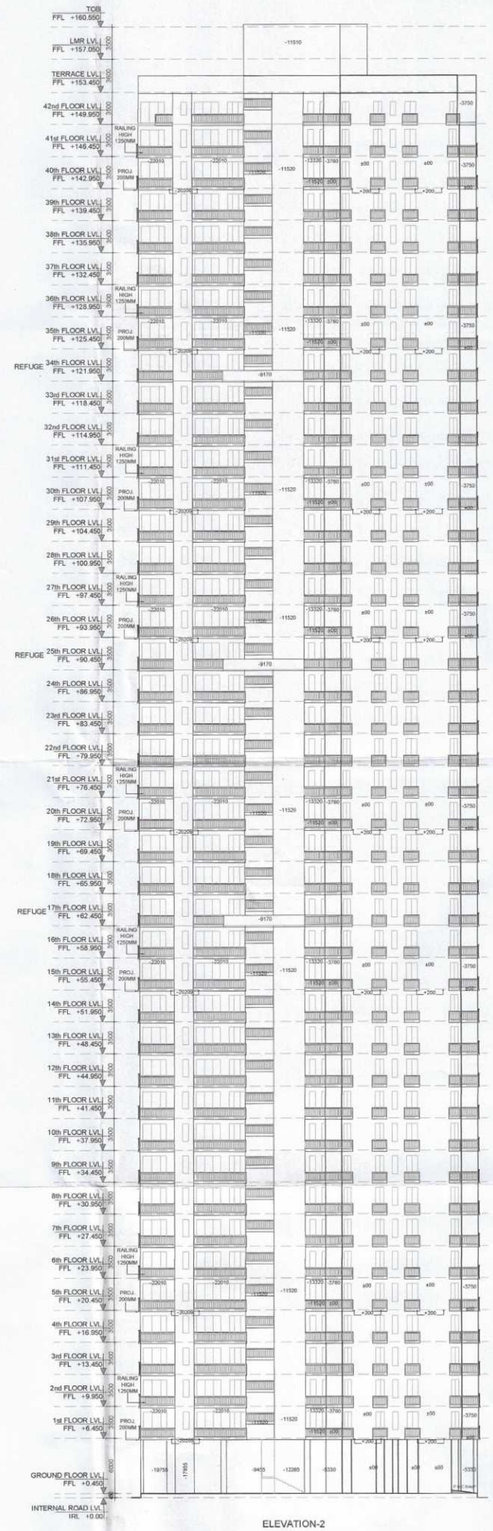

ELEVATION-2

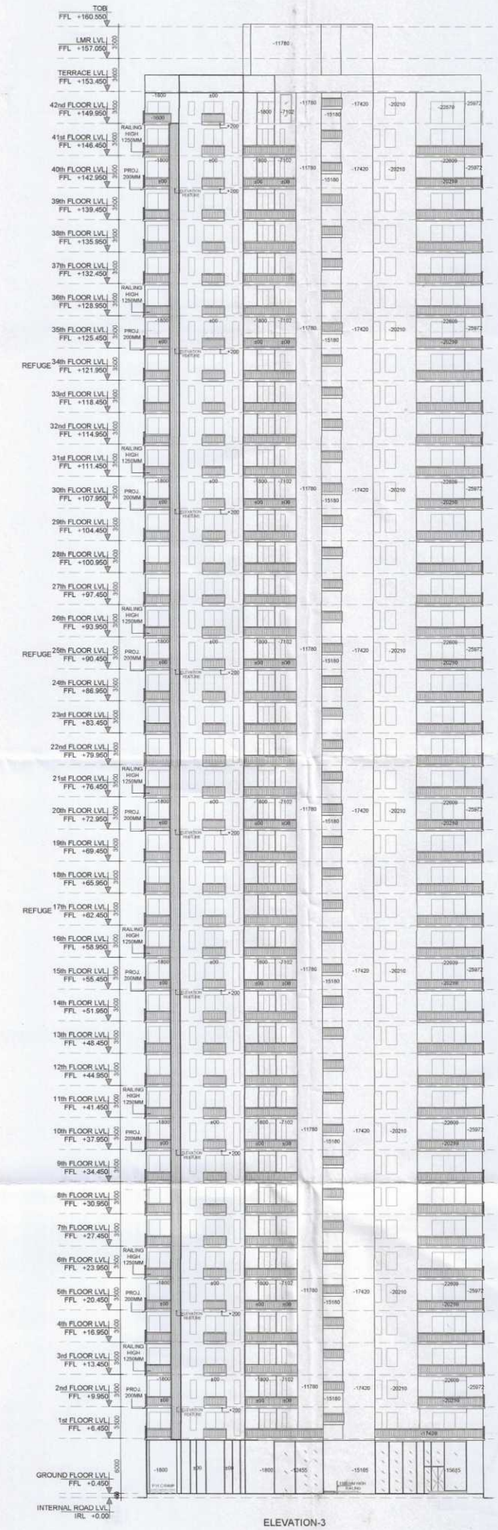

ELEVATION-3

S.T.P (HQ) Member Secretary B.P.A.C. | S.T.P (G) Member B.P.A.C. | C.T.P (Hr.) Chairman B.P.A.C.

DTP (HQ) | ATP(HQ)

J.D. | P.A. | A.T.P.

(Dinesh Kumar) PA(HQ)

SANCTIONED
TO BE READ WITH THIS OFFICE MEMO NO.:
DATED :

NOTES:
- FLOOR HEIGHTS ARE SHOWN RAISED
- ALL INTERNAL AND EXTERNAL WALLS ARE R.C.C.
- STRUCTURAL MEMBER
- BRICK WORK
- ALL INTERNAL WALLS ARE OF 150mm AND EXTERNAL WALLS 150mm NON STRUCTURAL
- R.C.C. AIR ARTIFICIALLY LIT AND MECHANICALLY VENTILATED.
- PIER LEVELS FOR PRESSURIZATION

☐ FOR PURPOSE OF SUBMISSION FOR I.G.B.C. GREEN CERTIFICATE

PROJECT:-

PROPOSED BUILDING PLAN FOR GROUP HOUSING COLONY OVER AN AREA MEASURING 6.95 ACRES(LICENCE NO. 137 OF 2023 DATED 06-07-2023) AFTER MIGRATING 2.95 ACRES FROM LICENCE NO. 30 OF 2013 & AN AREA MEASURING 4.0 ACRES FROM LICENCE NO. 31 OF 2013) IN THE REVENUE ESTATE OF VILLAGE MAIDAWAS, SECTOR - 63A, GURUGRAM BEING DEVELOPED BY T A R C L T D (FORMELY KNOWN AS ANANT RAJ G L O B A L L T D .)

OWNERS SIGNATURE:-	ARCHITECT SIGNATURE:-
For TARC LIMITED, Authorised Signatory	Ar. VIKAS AHLAWAT CA/2013/59929

DRAWING TITLE :
TOWER - 3 & 4
ELEVATION

DATE:-
SCALE:- 200

SHEET NO. T-3-E-1