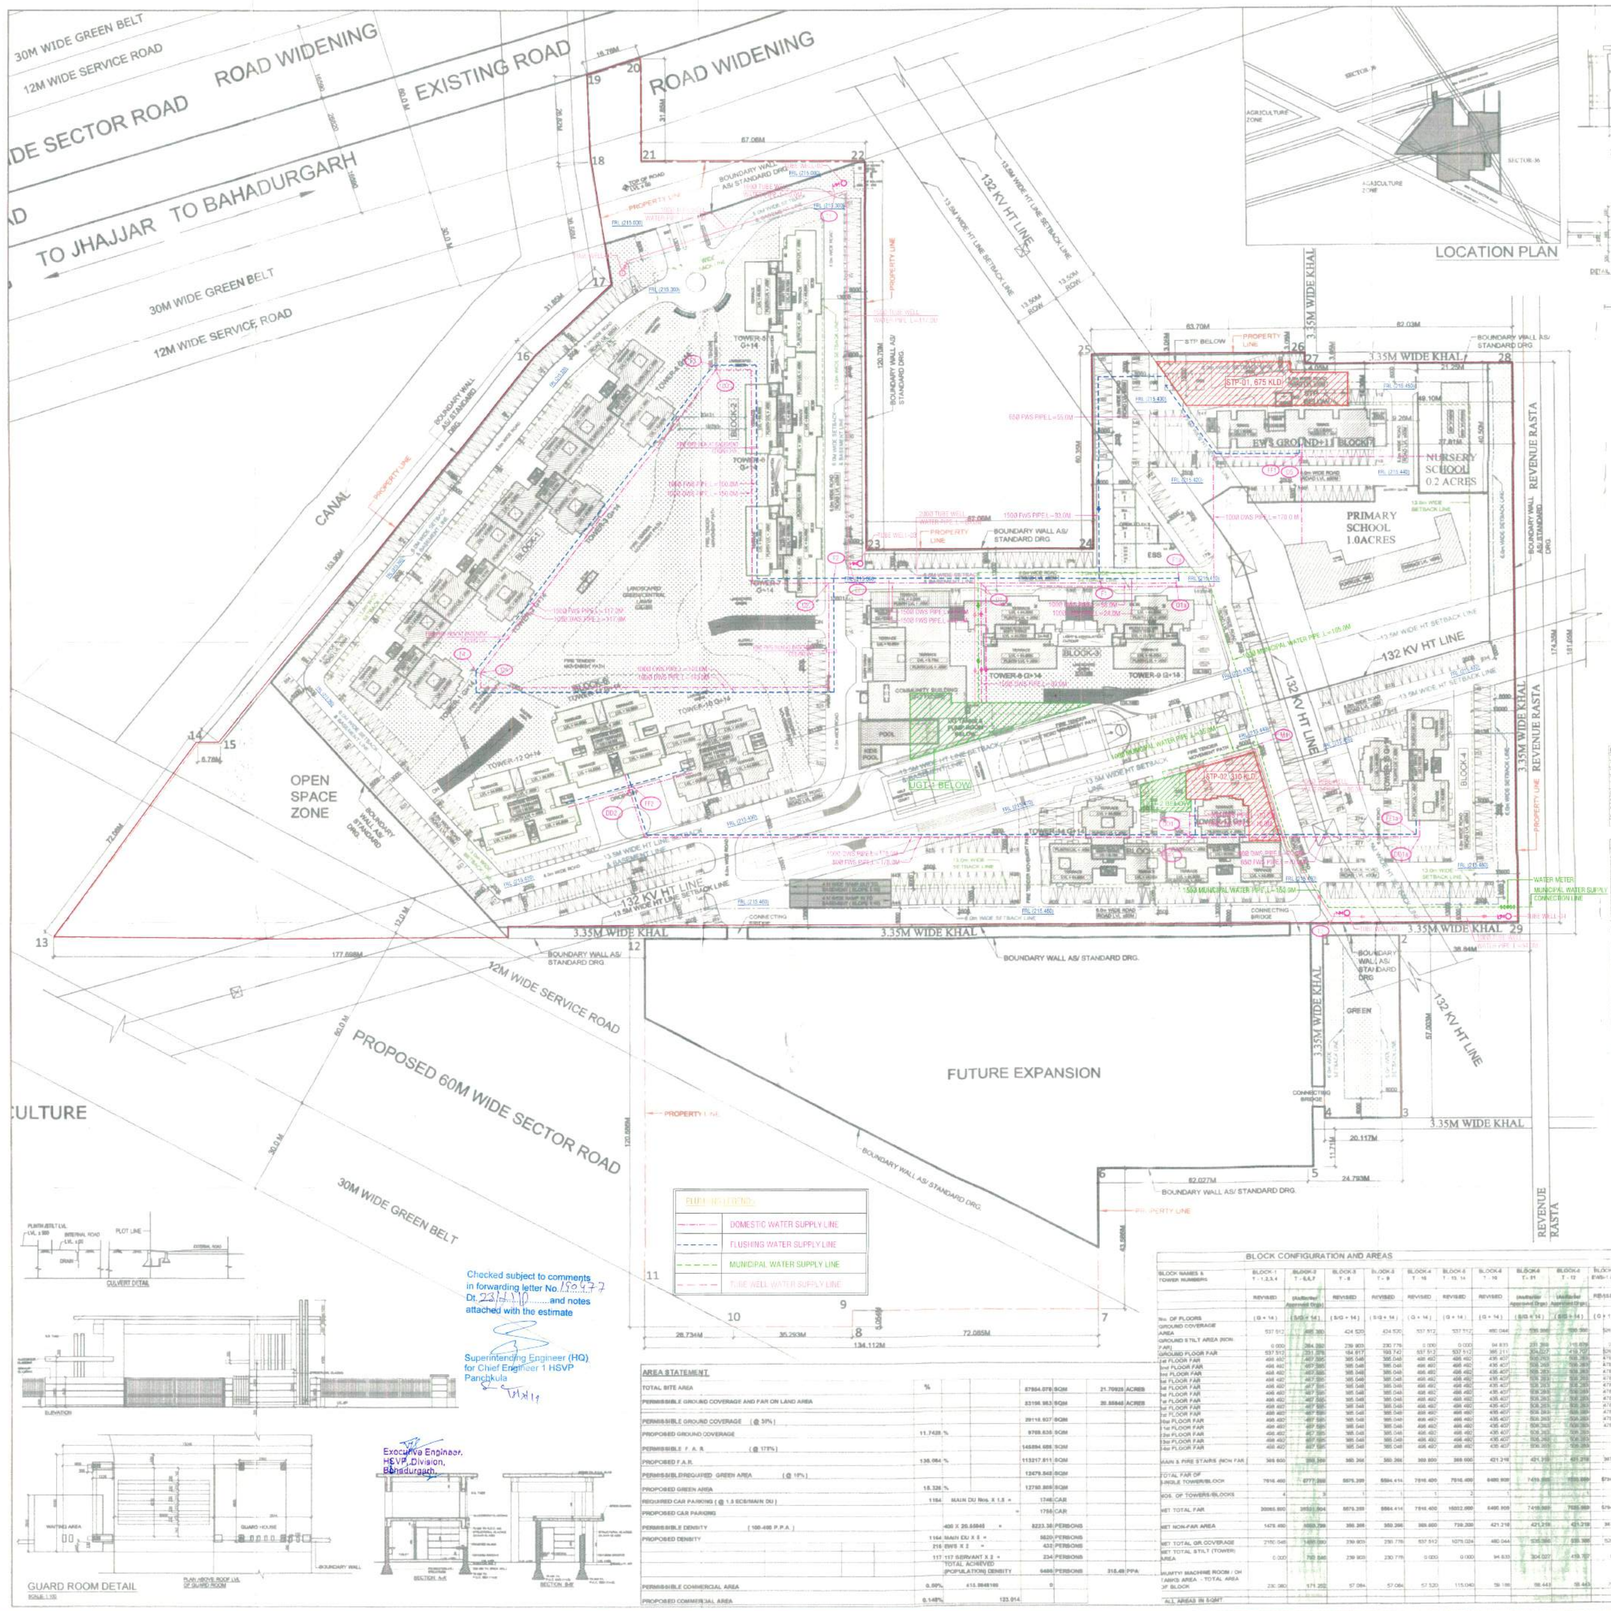
30M WIDE GREEN BELT
12M WIDE SERVICE ROAD
ROAD WIDENING
EXISTING ROAD
SECTOR ROAD
TO JHAJJAR
TO BAHADURGARH
CANAL
132 KV HT LINE
3.35M WIDE KHAL
REVENUE RASTA
OPEN SPACE ZONE
PROPOSED 60M WIDE SECTOR ROAD
FUTURE EXPANSION
PRIMARY SCHOOL 1.0ACRES
NURSERY SCHOOL 0.2 ACRES
EWS GROUND+11 BLOCK
STP-01, 675 KLD
UGLF BELOW
BOUNDARY WALL AS/ STANDARD DRG.
PROPERTY LINE
LOCATION PLAN
BOUNDARY WALL DETAIL
TYPICAL BOUNDARY WALL ELEVATION
TYPICAL BOUNDARY WALL PLAN
SECTION A-A'
SECTION B-B'
ALREADY APPROVED BUILDINGS VIDE MEMO NO. ZP-985/AD (RA) /2015 /3255 DATED:- 26/02/15
REVISED PROPOSED BUILDINGS
UNITS CALCULATION CHART
GENERAL NOTES
WATER LAYOUT
REVISED SUBMISSION DRAWINGS
BLOCK CONFIGURATION AND AREAS
AREA STATEMENT
SUMMARY OF AREAS APPLIED FOR APPROVAL (excluding Towers T-4,6,7, 11 and 12)
SUMMARY OF AREAS
CAR PARKING
GUARD ROOM DETAIL
Checked subject to comments in forwarding letter No. 170477 Dt. 23/7/19 ..... and notes attached with the estimate
Superintending Engineer (HQ) for Chief Engineer 1 HSVP Panchkula
Executive Engineer, HSVP Division, Bahadurgarh
Superintending Engineer HSVP Circle, Rohtak
Director Town & Country Planning Haryana Chd
C. P. KUKREJA ARCHITECTS
PARADISE CONSULTANTS
S. M. SHARMA
1/35