Sr. No.	Zone	Area in Sq. Mt.	Occupant Load
1	treatment rooms	3782	793
2	Fitness Center	614	122
3	Club and Party Area	1546	537
	Total Area and Occupants Load	**5943**	**1452**

CLUB HOUSE TOILET CALCULATION AS PER SPACES			
	TOTAL BUILT-UP AREA		
	NATURE OF USAGE	COMMERCIAL	
	AREA PER PERSON		
	POPULATION	1033.99	1034
	MALE POPULATION	0.667	689
	FEMALE POPULATION	0.333	345
SL .NO.	**REQUIREMENTS**	**MALE**	**FEMALE**
1	WATER CLOSETS	18	25
2	URINALS	107	----
3	WASH BASINS	14	7

DOOR SCHEDULE GROUND FLOOR			
DOOR NAME	SIZE	UNIT/EL LVL	FIRE RATED
FD1	2000X2400	2400	2 HRS
FD3	3000X2400	2400	2 HRS
FD4	1800X2400	2400	2 HRS
FD5	1500X2400	2400	2 HRS
D1	900X2400	2400	
D2	1500X2400	2400	
D3	1800X2400	2400	

NOTE: FIRE COMPARTMENTATION OF MAXIMUM 2000 SQM WILL BE PROVIDED.

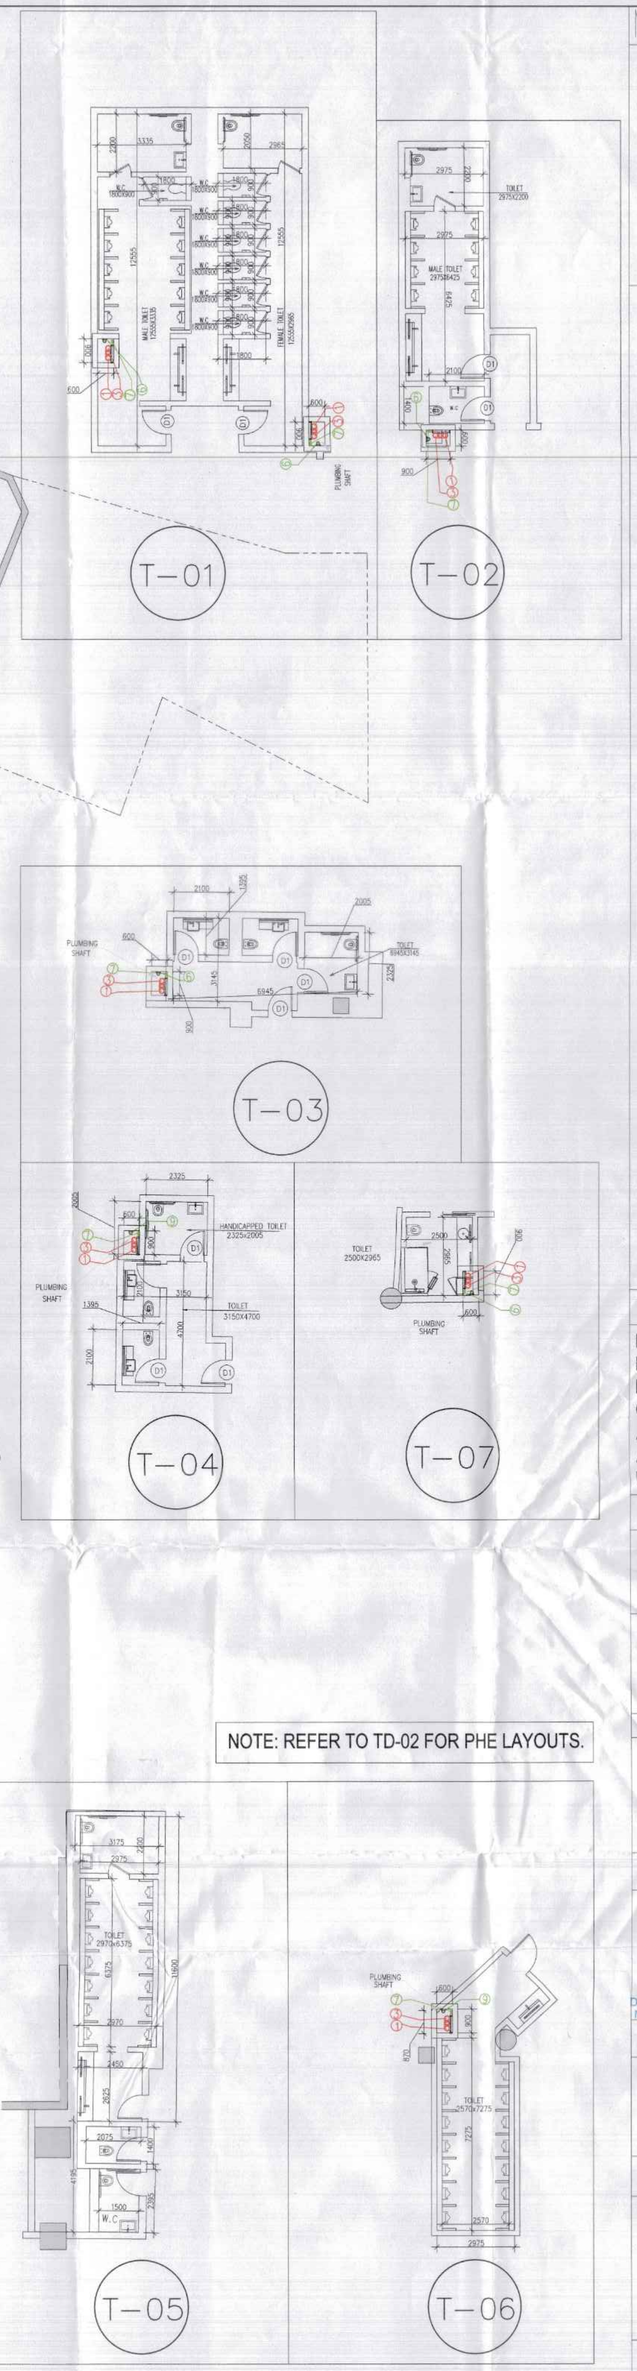

NOTE: REFER TO TD-02 FOR PHE LAYOUTS.

Notes :-

1. BUILDING WILL BE DESIGNED (STRUCTURES) AS PER RELEVANT IS CODES FOR EARTH QUAKE RESISTANCE.

2. BUILDING HAS AUTOMATIC SPRINKLER SYSTEM ON ALL FLOORS.

3.BUILDING IS ARTIFICIALLY LIGHTENED MECHANICALLY VENTILATED & CENTRALLY AIR CONDITIONED WITH POWER BACKUP.

S.T.P.(HQ) Member Secretary B.P.A.C. — S.T.P.(G) Member B.P.A.C. — C.T.P.(HR) Chairman B.P.A.C.
DTP(HQ) — ATP(HQ)
SOP(G) — PA — ATP
Ram Avtar Bassi DD(HQ)

PROJECT

REVISED BUILDING PLANS OF GROUP HOUSING SCHEME "THE DAHLIAS" IN ZONE-10,FALLING IN GROUP HOUSING COLONY AREA MEASURING 476.6015 ACRES NAMELY DLF-5 (FORMERLY KNOWN AS DLF CITY PHASE-V) GURUGRAM BEING DEVELOPED BY DLF LIMITED.

PROJECT ARCHITECT

RSP DESIGN CONSULTANTS
UNIT 103, BESTECH BUSINESS TOWER
GURUGRAM, HARYANA 122018, INDIA

OWNER: DLF LIMITED
THE SHOPPING MALL,DLF
QUTAB ENCLAVE(PHASE-I)
GURGAON, HARYANA 122002

ASSOCIATES ARCHITECT
G & G ASSOCIATES
Plot No.428, Sector-37C, Near GAV International School,
PH-8860131417
Gurgaon-122006

ARCHITECT'S SEAL & SIGNATURE

Ar. Rajender Kumar
CA/2012/55971

DTP (HQ) Member BPAC

ENGINEER'S SEAL & SIGNATURE

Checked and found ok for Public Health (Internal) Service only subject to comments in Scrutiny letter No. 154708 dt 7/6/24

Superintending Engineer (HQ) Architectural Wing Panchkula

AUGUST-2024 | Scale : 1:400

Drawing Title:-

"BLOCK 9, UNIT1"
(CLUB HOUSE)
MEZZANINE FLOOR PLAN

Drawing No:- T9-02

DLF5