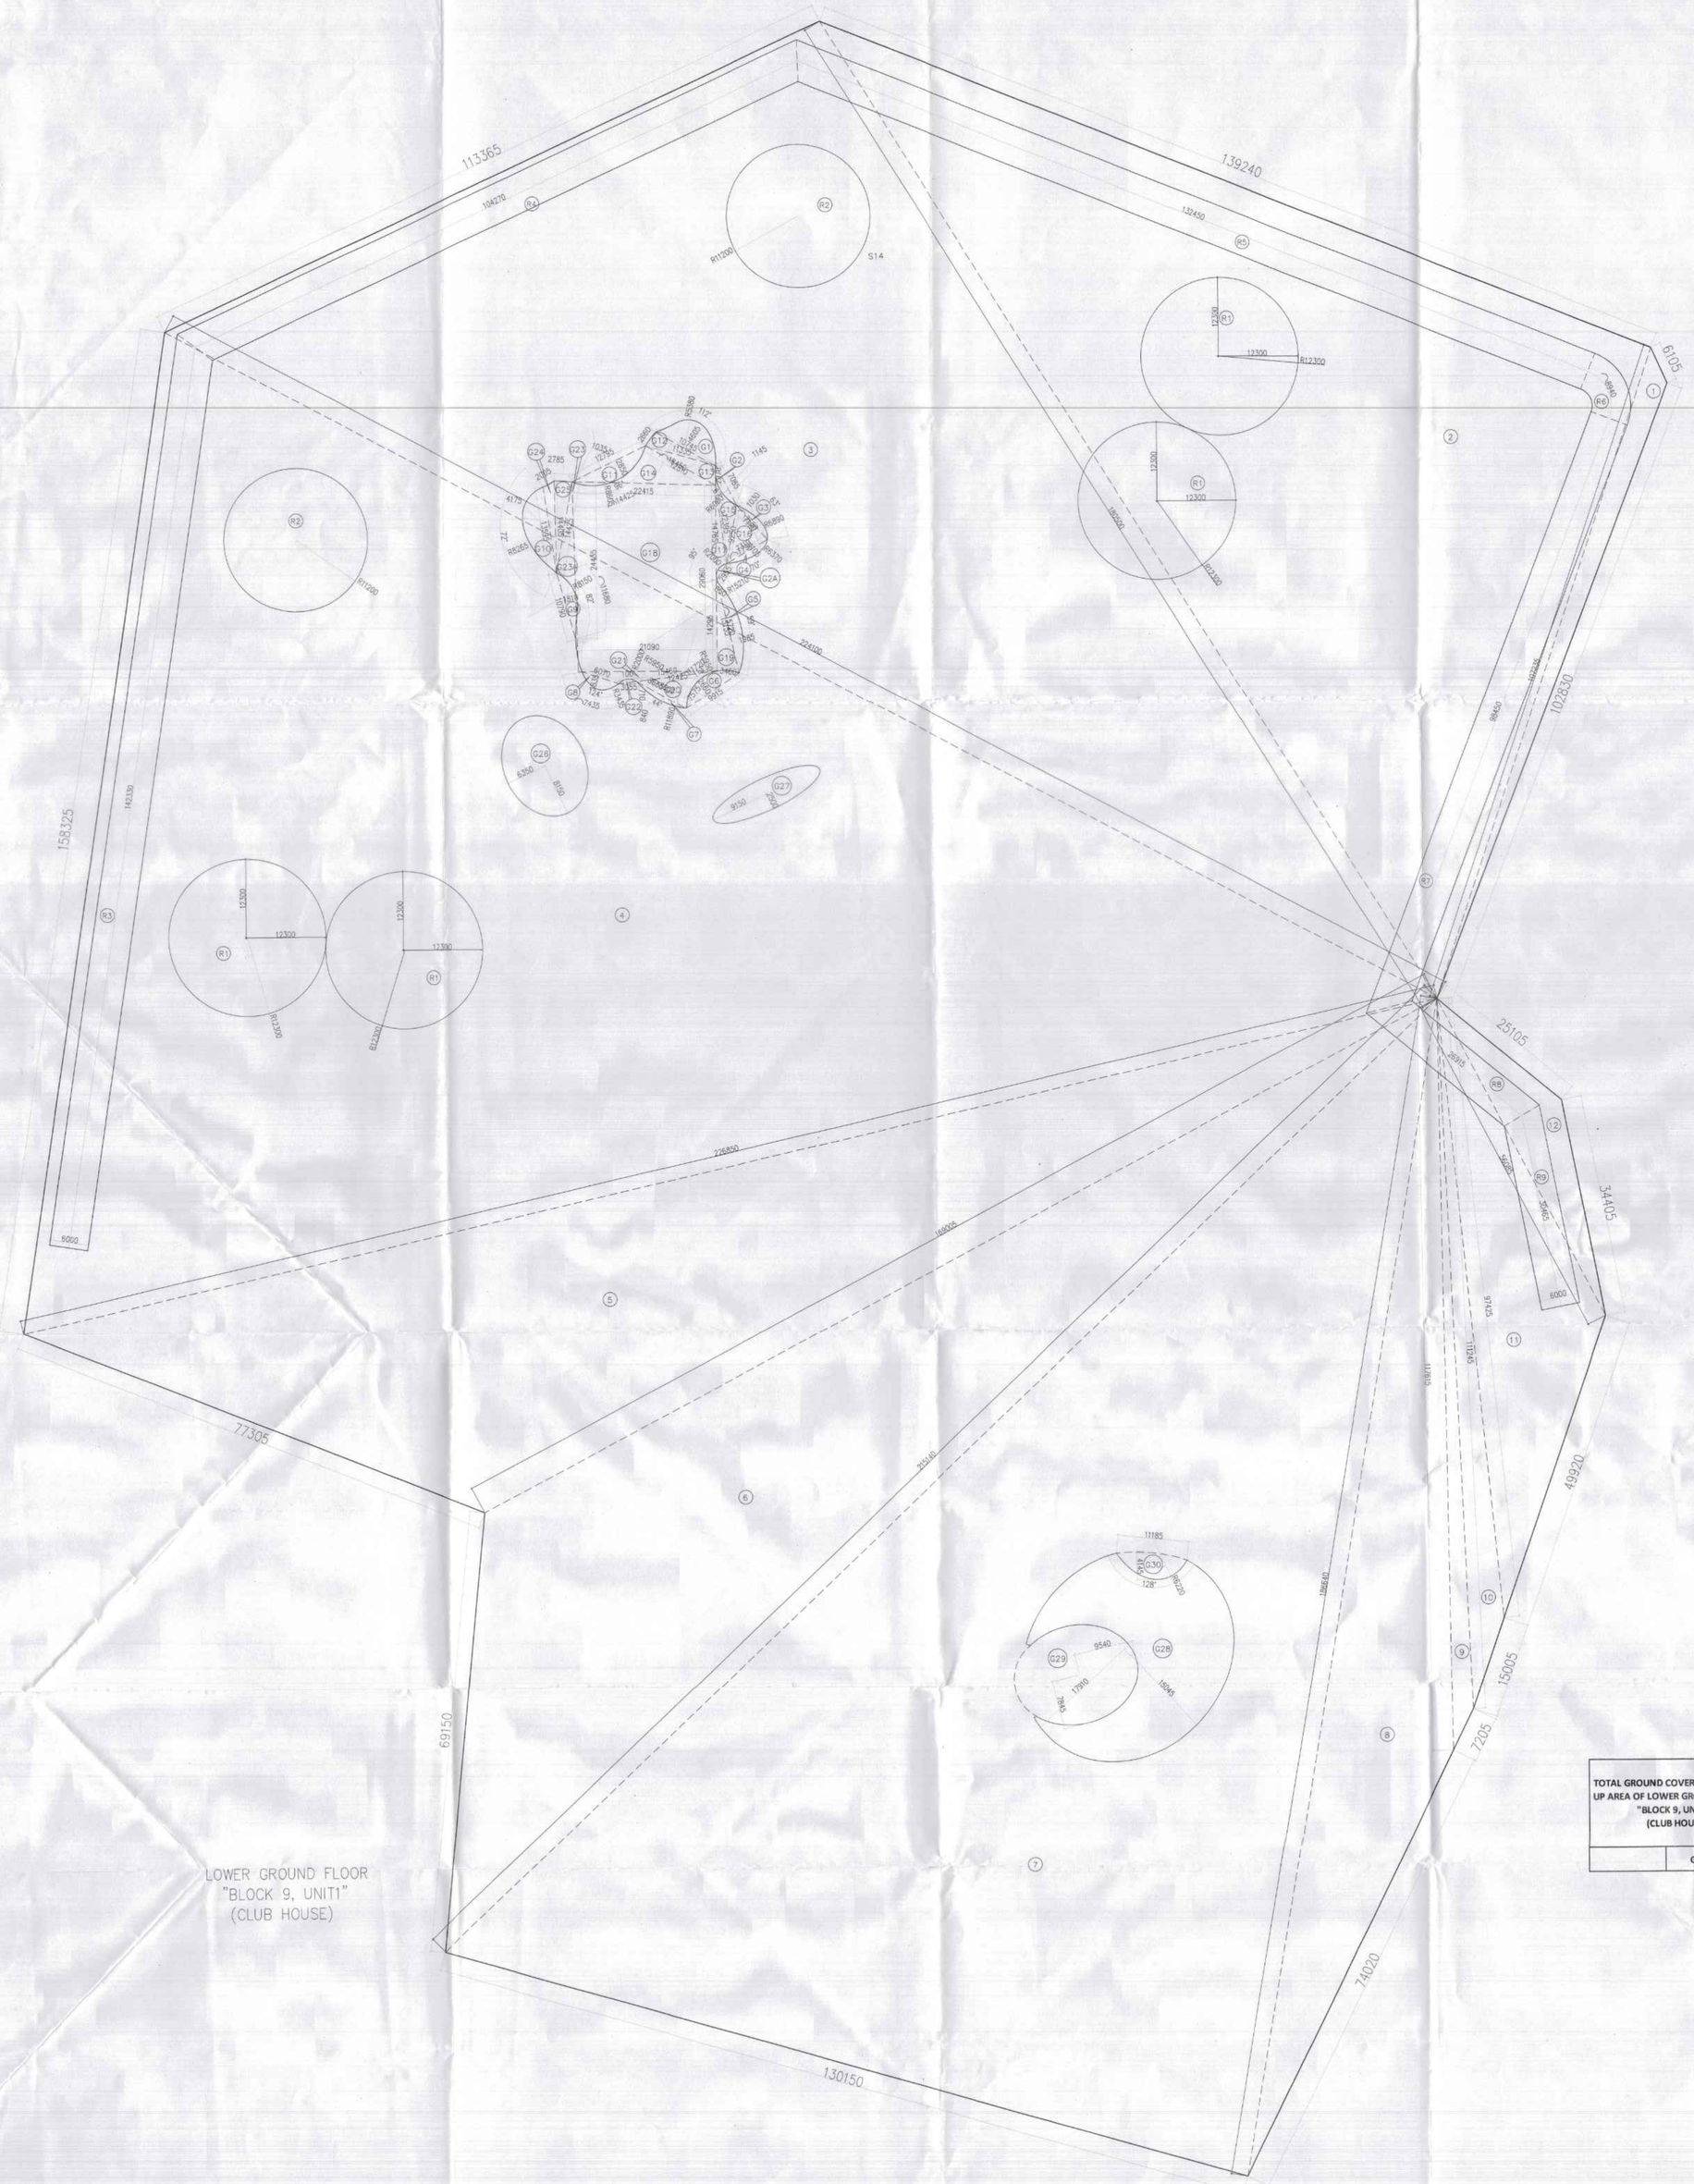

BUILTUP AREA OFLOWER GROUND FLOOR "BLOCK 9, UNIT1" (CLUB HOUSE)								
GROSS - A		a	b	c	S = (a+b+c+)/2	S(S-a)(S-b)(S-c)½		
		(LENGTH IN MTS.)	(LENGTH IN MTS.)	(LENGTH IN MTS.)	(LENGTH IN MTS.)			(IN SQM.)
1	1	6.105	107.235	102.830	108.085		=	221.889
2	1	139.240	107.235	180.500	213.488		=	7453.692
3	1	180.500	224.100	113.365	258.983		=	10160.901
4	1	224.100	158.325	226.850	304.638		=	16710.382
5	1	226.850	169.005	77.305	236.580		=	4977.511
6	1	169.005	215.140	69.150	226.648		=	4866.023
7	1	215.140	130.150	186.640	265.965		=	12067.848
8	1	186.640	74.020	117.615	189.138		=	1972.121
9	1	7.205	117.615	111.245	118.033		=	192.534
10	1	15.005	111.245	97.425	111.838		=	304.101
11	1	97.425	49.920	56.085	101.715		=	1015.524
12	1	56.085	34.405	25.105	57.798		=	275.126
					TOTAL		=	60217.654

GROSS -D		a	b	c	S = (a+b+c+)/2	S(S-a)(S-b)(S-c)½		
		(LENGTH IN MTS.)	(LENGTH IN MTS.)	(LENGTH IN MTS.)	(LENGTH IN MTS.)			(IN SQM.)
G12	1	2.660	11.335	10.745	12.370		=	14.213
G13	1	2.970	12.510	11.335	13.408		=	16.134
G14	1	12.510	22.415	12.795	23.860		=	85.803
G15	1	7.085	12.365	9.250	14.365		=	32.462
G16	1	9.250	7.310	7.180	11.870		=	25.790
G17	1	2.955	14.765	12.395	15.058		=	11.913
G19	1	3.460	14.295	15.155	16.455		=	24.504
G20	1	7.575	8.665	12.425	14.333		=	32.358
G21	1	6.070	21.090	15.460	21.310		=	20.444
G23	1	1.035	14.425	13.940	14.700		=	6.479
G23A	1	14.425	24.435	10.790	24.825		=	37.542
G24	1	2.005	13.595	14.405	15.003		=	12.806
G25	1	2.785	14.405	14.425	15.808		=	19.978
					TOTAL		=	320.476

ARC AREA																		GREEN AREA (GROSS-B)								
G2	=	1	X	3.14	x	6.000	x	6.000	x	67	\	360	-	0.5	x	6.000	-	1.145	x	7.085	=	3.839	sqm.
G2A	=	1	X	3.14	x	2.000	x	2.000	x	95	\	360	-	0.5	x	2.000	-	0.660	x	2.955	=	1.320	sqm.
G8	=	1	X	3.14	x	5.950	x	5.950	x	113	\	360	-	0.5	x	5.950	-	2.660	x	9.915	=	18.583	sqm.
G9	=	1	X	3.14	x	8.150	x	8.150	x	82	\	360	-	0.5	x	8.150	-	1.810	x	10.790	=	13.303	sqm.
G11	=	1	X	3.14	x	8.605	x	8.605	x	96	\	360	-	0.5	x	8.605	-	2.850	x	12.795	=	25.184	sqm.
G20	=	1	X	3.14	x	6.220	x	6.220	x	128	\	360	-	0.5	x	6.220	-	4.145	x	11.185	=	31.589	sqm.
																				TOTAL	=	93.817	SQM

GROSS-E		GREEN AREA									
G26	=	1	X	3.14	X	6.350	X	8.150	=	162.503	SQM
G27	=	1	X	3.14	X	9.150	X	2.500	=	71.828	SQM
G28	=	1	X	3.14	X	17.910	X	15.045	=	846.092	SQM
G18	=	0.5	X	21.09	+	22.415	X	29.060	=	632.129	SQM
						TOTAL			=	1712.550	SQM

GROSS-C		GREEN AREA									
G29	=	1	X	3.14	X	8.540	X	7.845	=	235.002	SQM
						TOTAL			=	235.002	SQM

ARC AREA																		GREEN AREA (GROSS-F)								
G1	=	1	X	3.14	x	5.380	x	5.380	x	112	\	360	-	0.5	x	5.380	-	4.605	x	10.745	=	24.112	sqm.
G3	=	1	X	3.14	x	6.890	x	6.890	x	63	\	360	-	0.5	x	6.890	-	1.030	x	7.180	=	5.049	sqm.
G4	=	1	X	3.14	x	6.370	x	6.370	x	70	\	360	-	0.5	x	6.370	-	1.105	x	7.310	=	5.531	sqm.
G5	=	1	X	3.14	x	15.210	x	15.210	x	59	\	360	-	0.5	x	15.210	-	1.965	x	15.155	=	18.640	sqm.
G7	=	1	X	3.14	x	11.890	x	11.890	x	44	\	360	-	0.5	x	11.890	-	0.940	x	8.655	=	6.381	sqm.
G8	=	1	X	3.14	x	3.435	x	3.435	x	124	\	360	-	0.5	x	3.435	-	1.835	x	6.070	=	7.906	sqm.
G10	=	1	X	3.14	x	8.265	x	8.265	x	72	\	360	-	0.5	x	8.265	-	4.175	x	13.585	=	15.097	sqm.
																				TOTAL	=	82.915	SQM

TOTAL GROUND COVERAGE & BUILT-UP AREA OF LOWER GROUND FLOOR "BLOCK 9, UNIT1" (CLUB HOUSE)		=	GROSS – A	+	GROSS – B	+	GROSS –C	-	GROSS – D	-	GROSS – E	-	GROSS –F
		=	60217.654	+	93.817	+	235.002	-	320.476	-	1712.550	-	82.915
	GROSS –1	=	58430.532	SQM									

Notes -

1. BUILDING WILL BE DESIGNED (STRUCTURES) AS PER RELEVANT IS CODES FOR EARTH QUAKE RESISTANCE.
2. BUILDING HAS AUTOMATIC SPRINKLER SYSTEM ON ALL FLOORS.
3. BUILDING IS ARTIFICIALLY LIGHTENED MECHANICALLY VENTILATED & CENTRALLY AIR CONDITIONED WITH POWER BACKUP.
4. MSL/±00 CONSIDERED AS 249.200MSL
5. ALL DIMENSION ARE IN MM UNLEASS NOTED OTHERWISE.

S.T.P. (HQ) Member Secretary B.P.A.C. | S.T.P. (G) Member B.P.A.C. | C.T.P. (HQ) Chairman B.P.A.C.

DTP (HQ) | ATP(HQ)

JD. | PA.

Ram Avtar Bassi
JD(HQ)

PROJECT

REVISED BUILDING PLANS OF GROUP HOUSING SCHEME "THE DAHLIAS" IN ZONE-10,FALLING IN GROUP HOUSING COLONY AREA MEASURING 476.6015 ACRES NAMELY DLF-5 (FORMERLY KNOWN AS DLF CITY PHASE-V) GURUGRAM BEING DEVELOPED BY DLF LIMITED.

PROJECT ARCHITECT

RSP DESIGN CONSULTANTS
UNIT 103, BESTECH BUSINESS TOWER
GURUGRAM, HARYANA 122018, INDIA

OWNER: DLF

DLF LIMITED
THE SHOPPING MALL,DLF
QUTAB ENCLAVE(PHASE-I)
GURGAON, HARYANA 122002

ASSOCIATES ARCHITECT
G & G ASSOCIATES
Plot No.428, Sector-37C, Near GAV International School,
PH-8860131417
Gurgaon-122006

ARCHITECT'S SEAL & SIGNATURE

AR Ravinder Kumar
CA/2012/55971

OWNER'S SEAL & SIGNATURE

DD(HQ)
Member
BPAC

AUGUST-2024 | Scale : 1:400

Drawing Title:-
"BLOCK 9, UNIT1"
(CLUB HOUSE)
GROUND COVERAGE & BUILT-UP AREA OF LOWER GROUND FLOOR

Drawing No:-
T9-04

DLF5