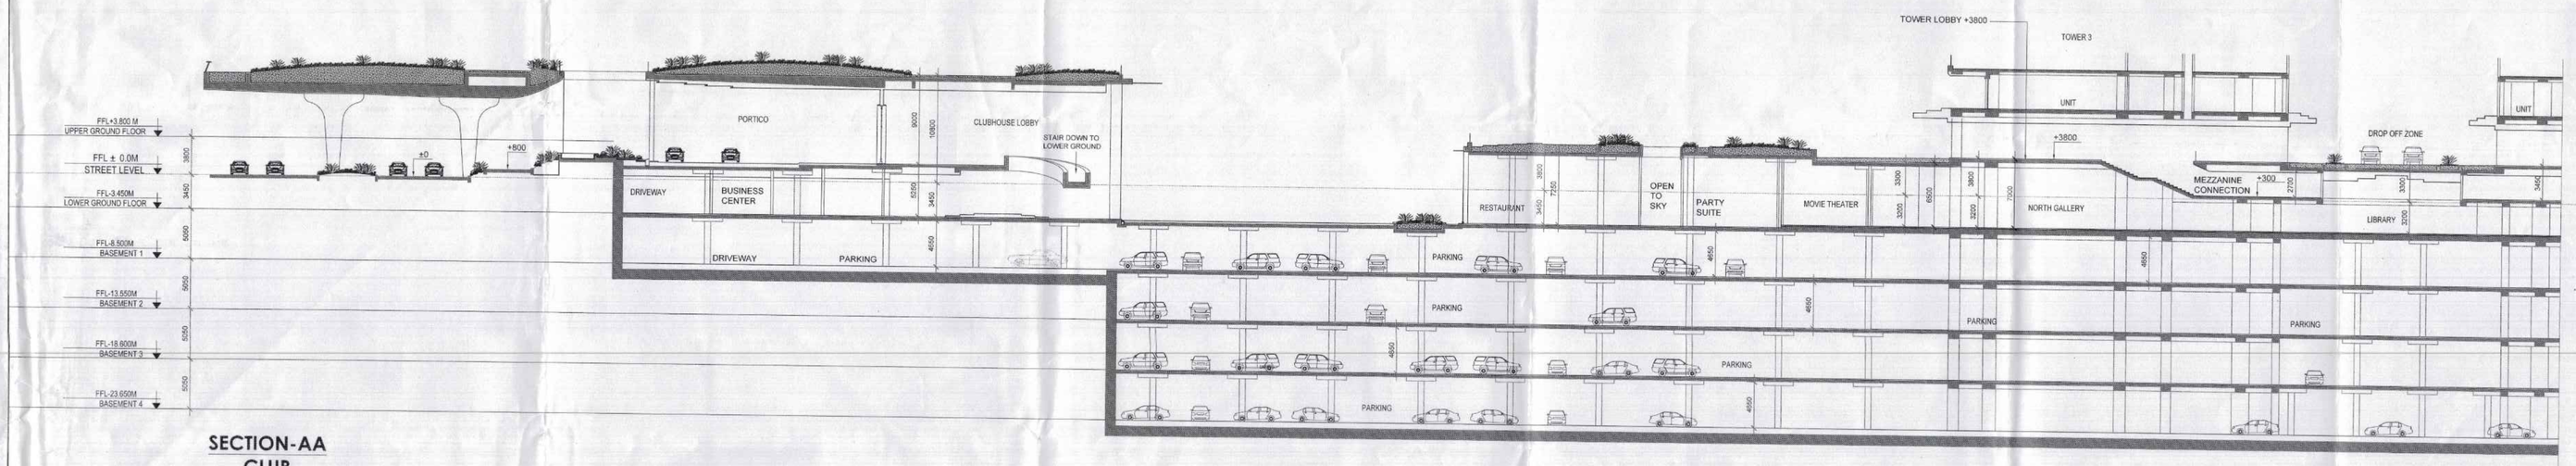

SECTION-AA
CLUB

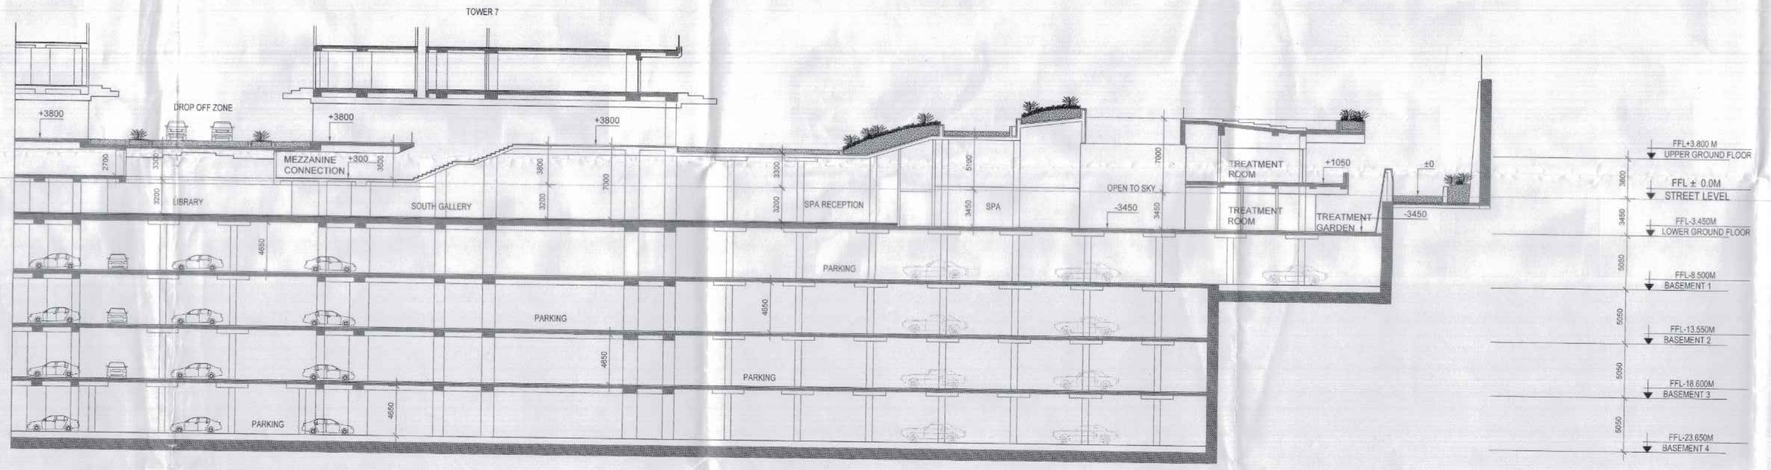

SECTION-BB
CLUB

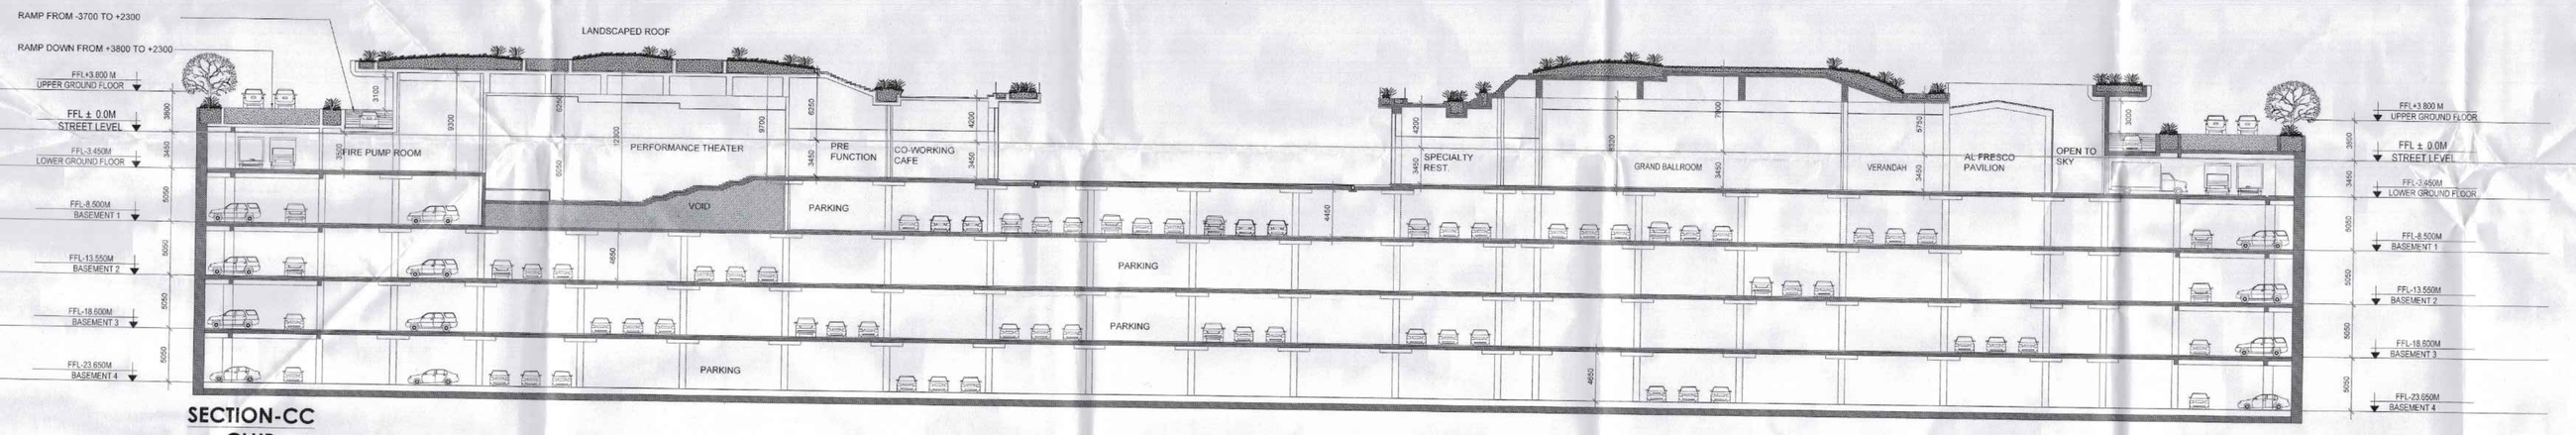

SECTION-CC
CLUB

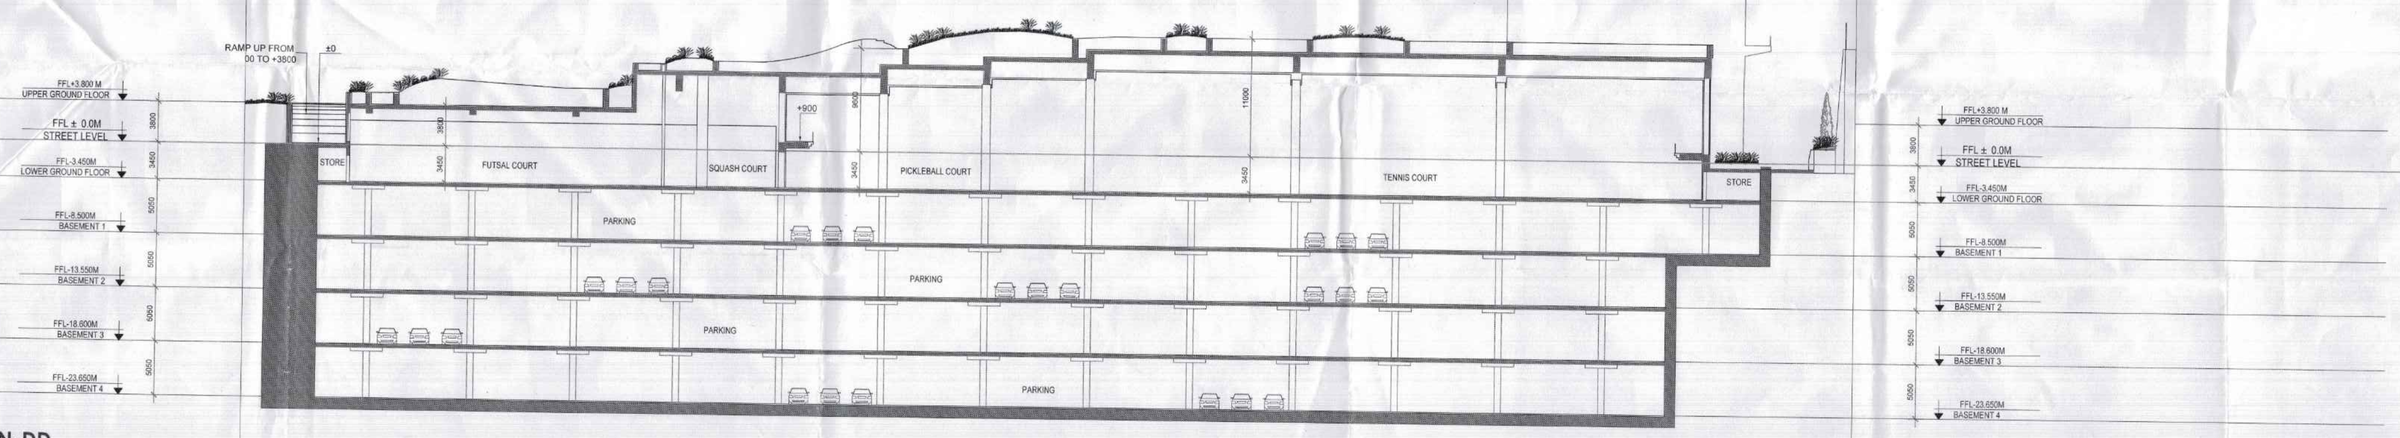

SECTION-DD
CLUB

Notes :-

1. BUILDING WILL BE DESIGNED (STRUCTURES) AS PER RELEVANT IS CODES FOR EARTH QUAKE RESISTANCE.
2. BUILDING HAS AUTOMATIC SPRINKLER SYSTEM ON ALL FLOORS.
3. BUILDING IS ARTIFICIALLY LIGHTENED MECHANICALLY VENTILATED & CENTRALLY AIR CONDITIONED WITH POWER BACKUP.
4. MSL/±00 CONSIDERED AS 249.200MSL
5. ALL DIMENSION ARE IN MM UNLEASS NOTED OTHERWISE.

S.T.P.(HQ) Member Secretary B.P.A.C. — S.T.P.(G) Member B.P.A.C. — C.T.P.(HR) Chairman B.P.A.C.
DTP (HQ) — ATP(HQ)
J.D. — P.A. — A.T.P.
Ram Avtar B. JQE

PROJECT

REVISED BUILDING PLANS OF GROUP HOUSING SCHEME "THE DAHLIAS" IN ZONE-10,FALLING IN GROUP HOUSING COLONY AREA MEASURING 476.6015 ACRES NAMELY DLF-5 (FORMERLY KNOWN AS DLF CITY PHASE-V) GURUGRAM BEING DEVELOPED BY DLF LIMITED.

PROJECT ARCHITECT

RSP DESIGN CONSULTANTS
UNIT 103, BESTECH BUSINESS TOWER
GURUGRAM, HARYANA 122018, INDIA

OWNER:
DLF
DLF LIMITED
THE SHOPPING MALL,DLF
QUTAB ENCLAVE(PHASE-I)
GURGAON, HARYANA 122002

ASSOCIATES ARCHITECT
G & G ASSOCIATES
Plot No.428, Sector-37C, Near GAV International School,
PH-8860131417
Gurgaon-122006

ARCHITECT'S SEAL & SIGNATURE

Ar. Ravinder Kumar
CA/2012/55971

OWNER'S SEAL & SIGNATURE

DDTP(HQ)
Member
BPAC

AUGUST-2024 | Scale : 1:400

Drawing Title:-
"BLOCK 9, UNIT1"
(CLUB HOUSE)
SECTION 1 TO 4

Drawing No:-
T9-06

DLF5