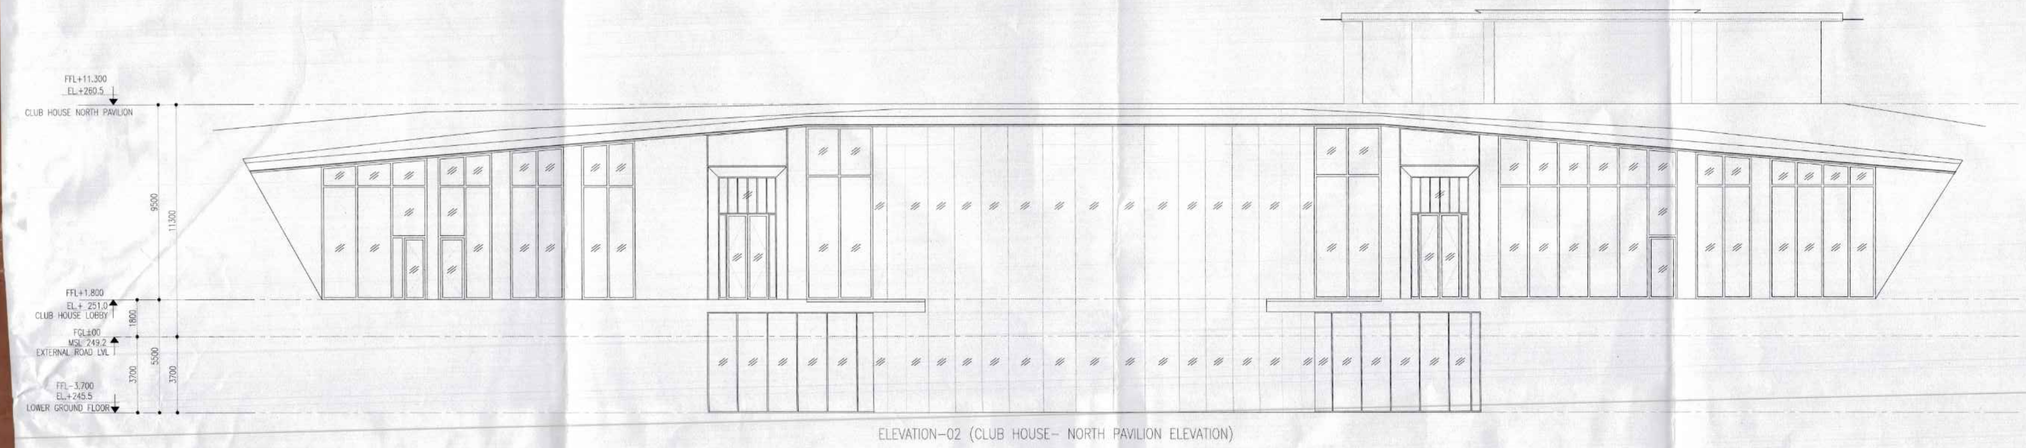

ELEVATION-02 (CLUB HOUSE- NORTH PAVILION ELEVATION)

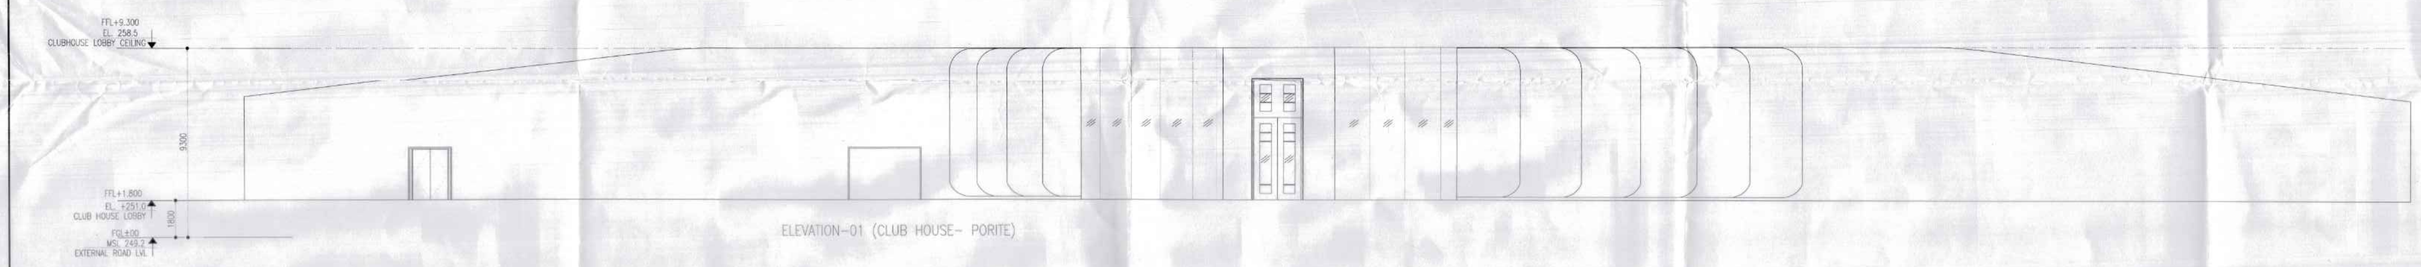

ELEVATION-01 (CLUB HOUSE- PORITE)

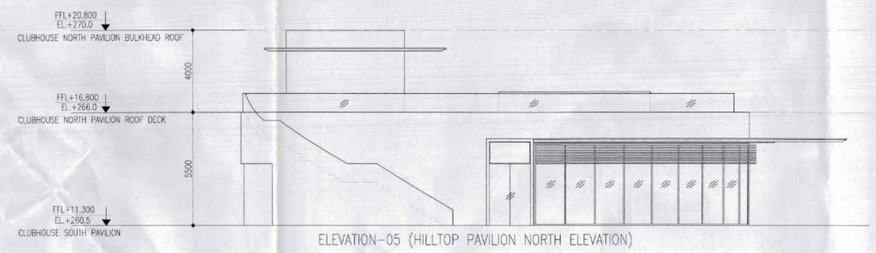

ELEVATION-05 (HILLTOP PAVILION NORTH ELEVATION)

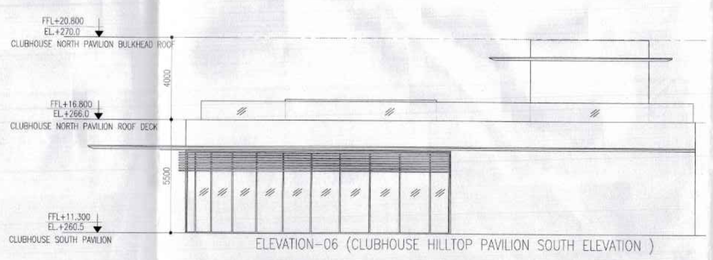

ELEVATION-06 (CLUBHOUSE HILLTOP PAVILION SOUTH ELEVATION)

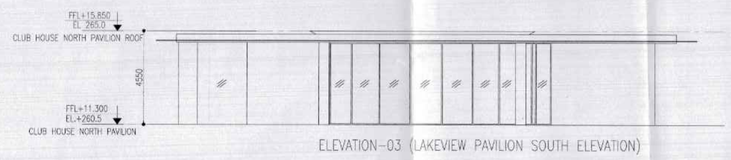

ELEVATION-03 (LAKEVIEW PAVILION SOUTH ELEVATION)

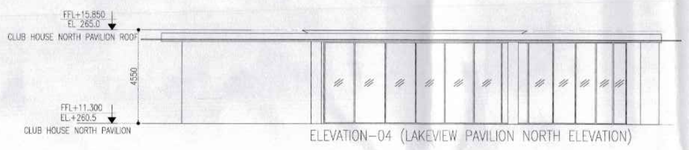

ELEVATION-04 (LAKEVIEW PAVILION NORTH ELEVATION)

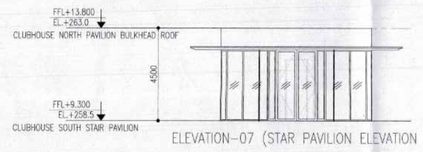

ELEVATION-07 (STAR PAVILION ELEVATION)

S.T.P.(HQ) Member Secretary B.P.A.C. | S.T.P.(G) Member B.P.A.C. | C.T.P.(Hr.) Chairman B.P.A.C.

STP (HQ) | ATP(HQ)

DD. | PA.

Ram Avtar Bassi
JD(HQ)

Notes :-

1. BUILDING WILL BE DESIGNED (STRUCTURES) AS PER RELEVANT IS CODES FOR EARTH QUAKE RESISTANCE.

2. BUILDING HAS AUTOMATIC SPRINKLER SYSTEM ON ALL FLOORS.

3.BUILDING IS ARTIFICIALLY LIGHTENED MECHANICALLY VENTILATED & CENTRALLY AIR CONDITIONED WITH POWER BACKUP.

4. MSL/±00 CONSIDERED AS 249.200MSL

5. ALL DIMENSION ARE IN MM UNLEASS NOTED OTHERWISE.

PROJECT

REVISED BUILDING PLANS OF GROUP HOUSING SCHEME "THE DAHLIAS" IN ZONE-10,FALLING IN GROUP HOUSING COLONY AREA MEASURING 476.6015 ACRES NAMELY DLF-5 (FORMERLY KNOWN AS DLF CITY PHASE-V) GURUGRAM BEING DEVELOPED BY DLF LIMITED.

PROJECT ARCHITECT

RSP DESIGN CONSULTANTS
UNIT 103, BESTECH BUSINESS TOWER
GURUGRAM, HARYANA 122018, INDIA

OWNER: DLF

DLF LIMITED
THE SHOPPING MALL,DLF
QUTAB ENCLAVE(PHASE-I)
GURGAON, HARYANA 122002

ASSOCIATES ARCHITECT
G & C ASSOCIATES
Plot No.428, Sector-37C, Near GAV International School,
PH-8860131417
Gurgaon-122006

ARCHITECT'S SEAL & SIGNATURE

Ar. Ra[illegible] Kumar
CA/2012/55971

DCP(HQ)
Member
BPAC

OWNER'S SEAL & SIGNATURE

AUGUST-2024 | Scale : 1:400

Drawing Title:-
"BLOCK 9, UNIT1"
(CLUB HOUSE)
ELEVATION 1 TO 7

Drawing No:-
T9-07

DLF5