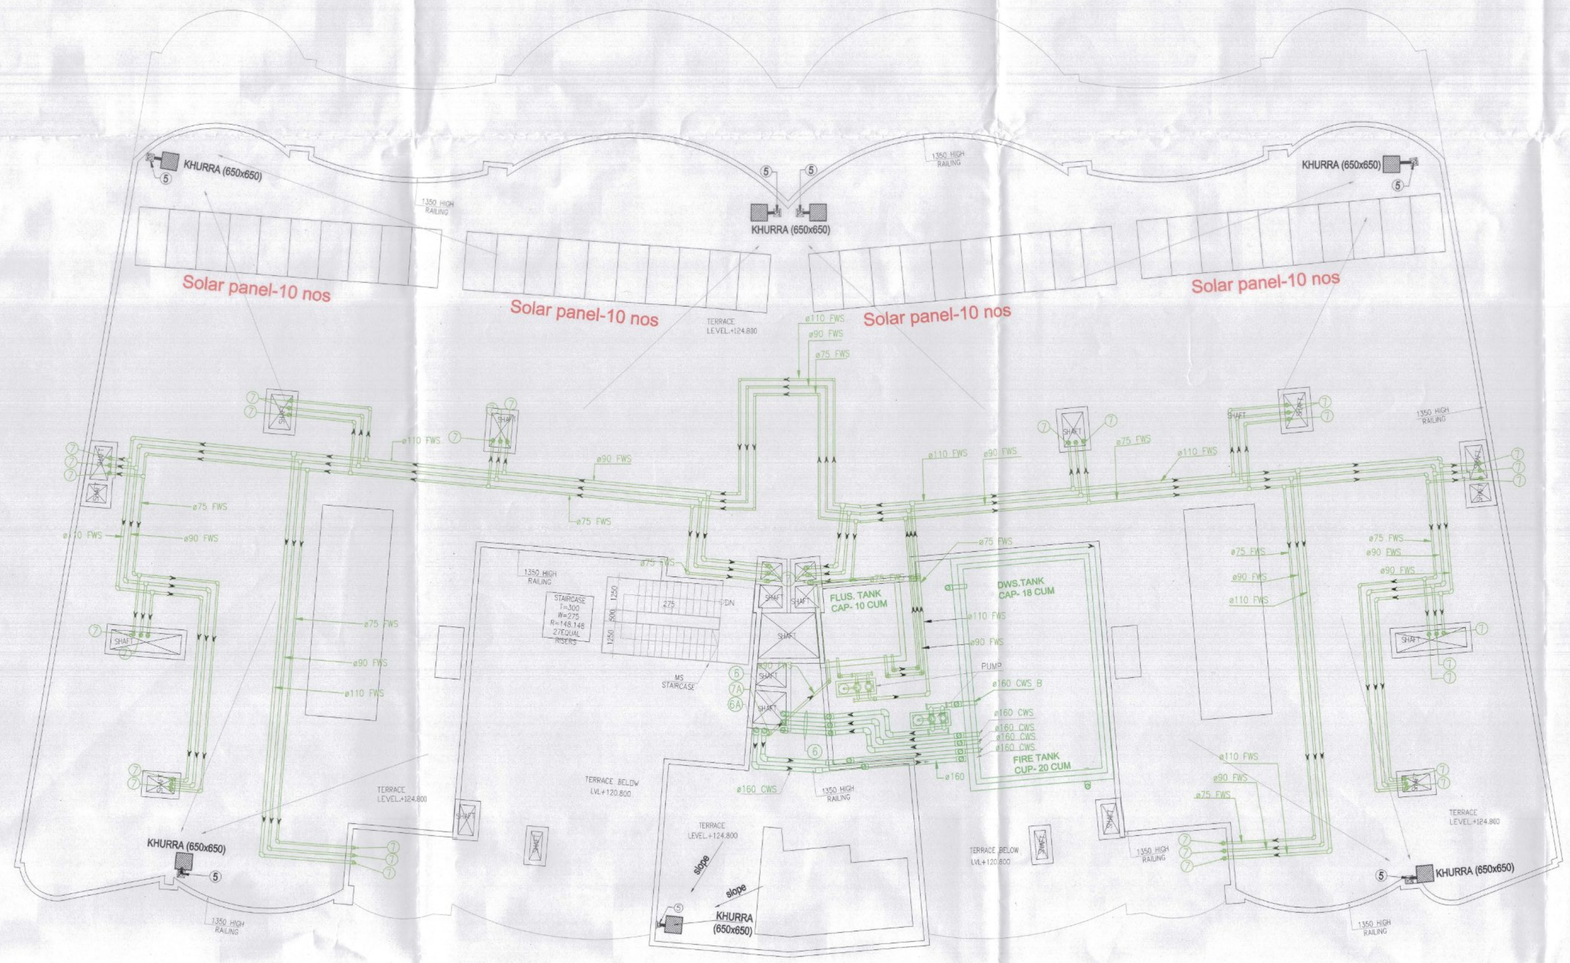

TERRACE PLAN
LVL+124.800
TOWER-2(TOWER-B)

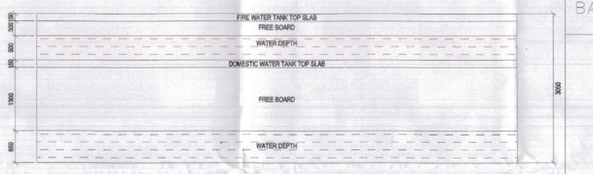

TYPICAL SECTION OF DOMESTIC & WATER FIRE TANK

NOTE: THE TOWER NUMBER IN THE BRACKET IS THE PREVIOUS TOWER NUMBER.

S.T.P (HQ) Member Secretary B.P.A.C.
S.T.P (G) Member B.P.A.C.
C.T.P (HQ) Chairman B.P.A.C.
CTP (HQ)
ATP(HQ)
JD.
Ram Avtar Bassi JD(HQ)
DDA(HQ) Member BPAC

Notes :-

1. BUILDING WILL BE DESIGNED (STRUCTURES) AS PER RELEVANT IS CODES FOR EARTH QUAKE RESISTANCE.

2. BUILDING HAS AUTOMATIC SPRINKLER SYSTEM ON ALL FLOORS.

3.THE BUILDING IS FULLY VENTILATED & CENTRALLY AIR CONDITIONED WITH 100% POWER BACKUP.

LEGEND :-

	1	160Ø SOIL & WASTE COMBINE PIPE
	2	160Ø WASTE D/T PIPE
	3	160Ø ANTISYPHONE PIPE
	5	160Ø TERRACE RAIN WATER PIPE
	6	DOMESTIC WATER SUPPLY DOWNTAKE PIPE
	7	FLUSHING WATER SUPPLY DOWNTAKE PIPE
	8	160Ø BALCONY RAIN WATER PIPE
	9a	DOMESTIC WATER SUPPLY RISER PIPE
	9b	FLUSHING WATER SUPPLY RISER PIPE
		KHURRA 650x650MM

DOOR SCHEDULE

DOOR NAME	SIZE	LINTEL LVL	FIRE RATED
D	1000 X 2400	2400	
D1	1200 X 2400	2400	
D2	900 X 2400	2400	
FD	1000 X 2400	2400	2 HRS
FD1	1200 X 2400	2400	2 HRS
FD2	1800 X 2400	2400	2 HRS
Etu	1200 X 2250	2400	
Etm	1000 X 2250	2400	
Etu	600 X 1050	2400	
Gdu	600 X 1050	2400	

GLAZING SCHEDULE

GLAZING NAME	SIZE	LINTEL LVL
GL1	5200 X 2400	2400
GL2	4100 X 2400	2400
GL3	3780 X 2400	2400
GL4	3850 X 2400	2400
GL5	1850 X 2400	2400
GL6	1725 X 2400	2400
GL7	2000 X 2400	2400
GL8	3360 X 2400	2400
GL9	1925 X 2400	2400
GL10	1800 X 2400	2400
GL11	2425 X 2400	2400
GL12	1800 X 2400	2400
GL13	2850 X 2400	2400

PROJECT

REVISED BUILDING PLANS OF GROUP HOUSING SCHEME "THE DAHLIAS" IN ZONE-10,FALLING IN GROUP HOUSING COLONY AREA MEASURING 476.6015 ACRES NAMELY DLF-5 (FORMERLY KNOWN AS DLF CITY PHASE-V) GURUGRAM BEING DEVELOPED BY DLF LIMITED.

PROJECT ARCHITECT

RSP DESIGN CONSULTANTS
UNIT 103, BESTECH BUSINESS TOWER
GURUGRAM, HARYANA 122018, INDIA

OWNER: DLF

DLF LIMITED
THE SHOPPING MALL,DLF
QUTAB ENCLAVE(PHASE-I)
GURGAON, HARYANA 122002

ASSOCIATES ARCHITECT

G & G ASSOCIATES
Plot No.428, Sector-37C, Near GAV International School,
PH-8860131417
Gurgaon-122006

ARCHITECT'S SEAL & SIGNATURE

Checked and found ok for Public Health (Internal). Service only subject to comments in in forwarding letter No. 54708 Dt. 17.7.24

Ar. Ravi Kumar
CA/2012/55971

Superintending Engineer (HQ)
Chief Engineer-I
HSVP, Panchkula

OWNER'S SEAL & SIGNATURE

DLF LIMITED

JULY:-2024	Scale : 1:100	
Drawing Title:-		Drawing No:-
TERRACE FLOOR PLAN (TOWER-2(TOWER-B))		T2-04

DLF5