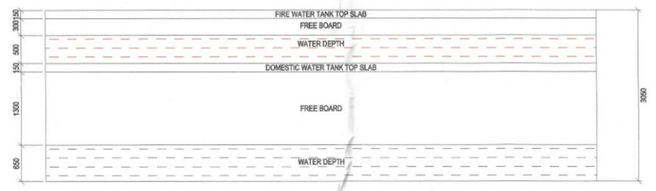

TYPICAL SECTION OF DOMESTIC & WATER FIRE TANK

NOTE: THE TOWER NUMBER IN THE BRACKET IS THE PREVIOUS TOWER NUMBER.

D.T.P.(HQ) Member Secretary B.P.A.C.
D.T.P.(G) Member B.P.A.C.
C.T.P.(HQ) Chairman B.P.A.C.

Ram Avtar Bassi JD(HQ)

Checked and found ok for Public Health (Internal) Service only subject to comments in in forwarding letter No. 157 TCP dt. 23/06/24

Executing Engineer (HQ) Public Health Engineering Department Haryana

Notes :-

1. BUILDING WILL BE DESIGNED (STRUCTURES) AS PER RELEVANT IS CODES FOR EARTH QUAKE RESISTANCE.
2. BUILDING HAS AUTOMATIC SPRINKLER SYSTEM ON ALL FLOORS.
3. THE BUILDING IS FULLY VENTILATED & CENTRALLY AIR CONDITIONED WITH 100% POWER BACKUP.

LEGEND :-

	1	100M SOIL & WASTE COMBINE PIPE
	2	100M WASTE (U) PIPE
	3	100M ANTI-SPIRONE PIPE
	5	100M TERRACE RAIN WATER PIPE
	6	DOMESTIC WATER SUPPLY DOWNCARD PIPE
	7	FLUSHING WATER SUPPLY DOWNCARD PIPE
	8	100M BALCONY RAIN WATER PIPE
	DC	DOMESTIC WATER SUPPLY RISER PIPE
	FC	FLUSHING WATER SUPPLY RISER PIPE
		KALWRA EDGEDRAIN

DOOR SCHEDULE

DOOR NAME	SIZE	(WXD) LVL	FIRE RATED
D	1000 X 2400	2400	
D1	1000 X 2400	2400	
D2	900 X 2400	2400	
D3	1000 X 2400	2400	1 HRS
D4	1000 X 2400	2400	1 HRS
D12	1000 X 2400	2400	1 HRS
D13	1000 X 2400	2400	
D24	1000 X 2100	2400	
D24a	900 X 2100	2400	
D4a	900 X 2100	2400	

GLAZING SCHEDULE

GLAZING	SIZE	(WXD) LVL
GL1	5000 X 2400	2400
GL2	4000 X 2400	2400
GL3	3300 X 2400	2400
GL4	3000 X 2400	2400
GL5	2700 X 2400	2400
GL6	2500 X 2400	2400
GL7	2000 X 2400	2400
GL8	1500 X 2400	2400
GL9	1400 X 2400	2400
GL10	1300 X 2400	2400
GL11	1200 X 2400	2400
GL12	1000 X 2400	2400
GL13	3000 X 2400	2400
GL14	1200 X 2400	2400
GL15	2400 X 2400	2400

PROJECT

REVISED BUILDING PLANS OF GROUP HOUSING SCHEME "THE DAHLIAS" IN ZONE-10,FALLING IN GROUP HOUSING COLONY AREA MEASURING 476.6015 ACRES NAMELY DLF-5 (FORMERLY KNOWN AS DLF CITY PHASE-V) GURUGRAM BEING DEVELOPED BY DLF LIMITED.

PROJECT ARCHITECT

RSP DESIGN CONSULTANTS
UNIT 103, BESTECH BUSINESS TOWER
GURUGRAM, HARYANA 122018, INDIA

OWNER:
DLF

DLF LIMITED
THE SHOPPING MALL,DLF
QUTAB ENCLAVE(PHASE-I)
GURGAON, HARYANA 122002

ASSOCIATES ARCHITECT
G & G ASSOCIATES
Plot No.428, Sector-37C, Near GAV International School,
PH-8860131417
Gurgaon-122006

ARCHITECT'S SEAL & SIGNATURE

Ar. Rajesh Kumar
CA/2/1/1000871

OWNER'S SEAL & SIGNATURE

DLF LIMITED

JULY-2024	Scale : 1:100	
Drawing Title:- TERRACE FLOOR PLAN TOWER-4 & 5 (TOWER-D)		Drawing No:- T4-07

DLF5