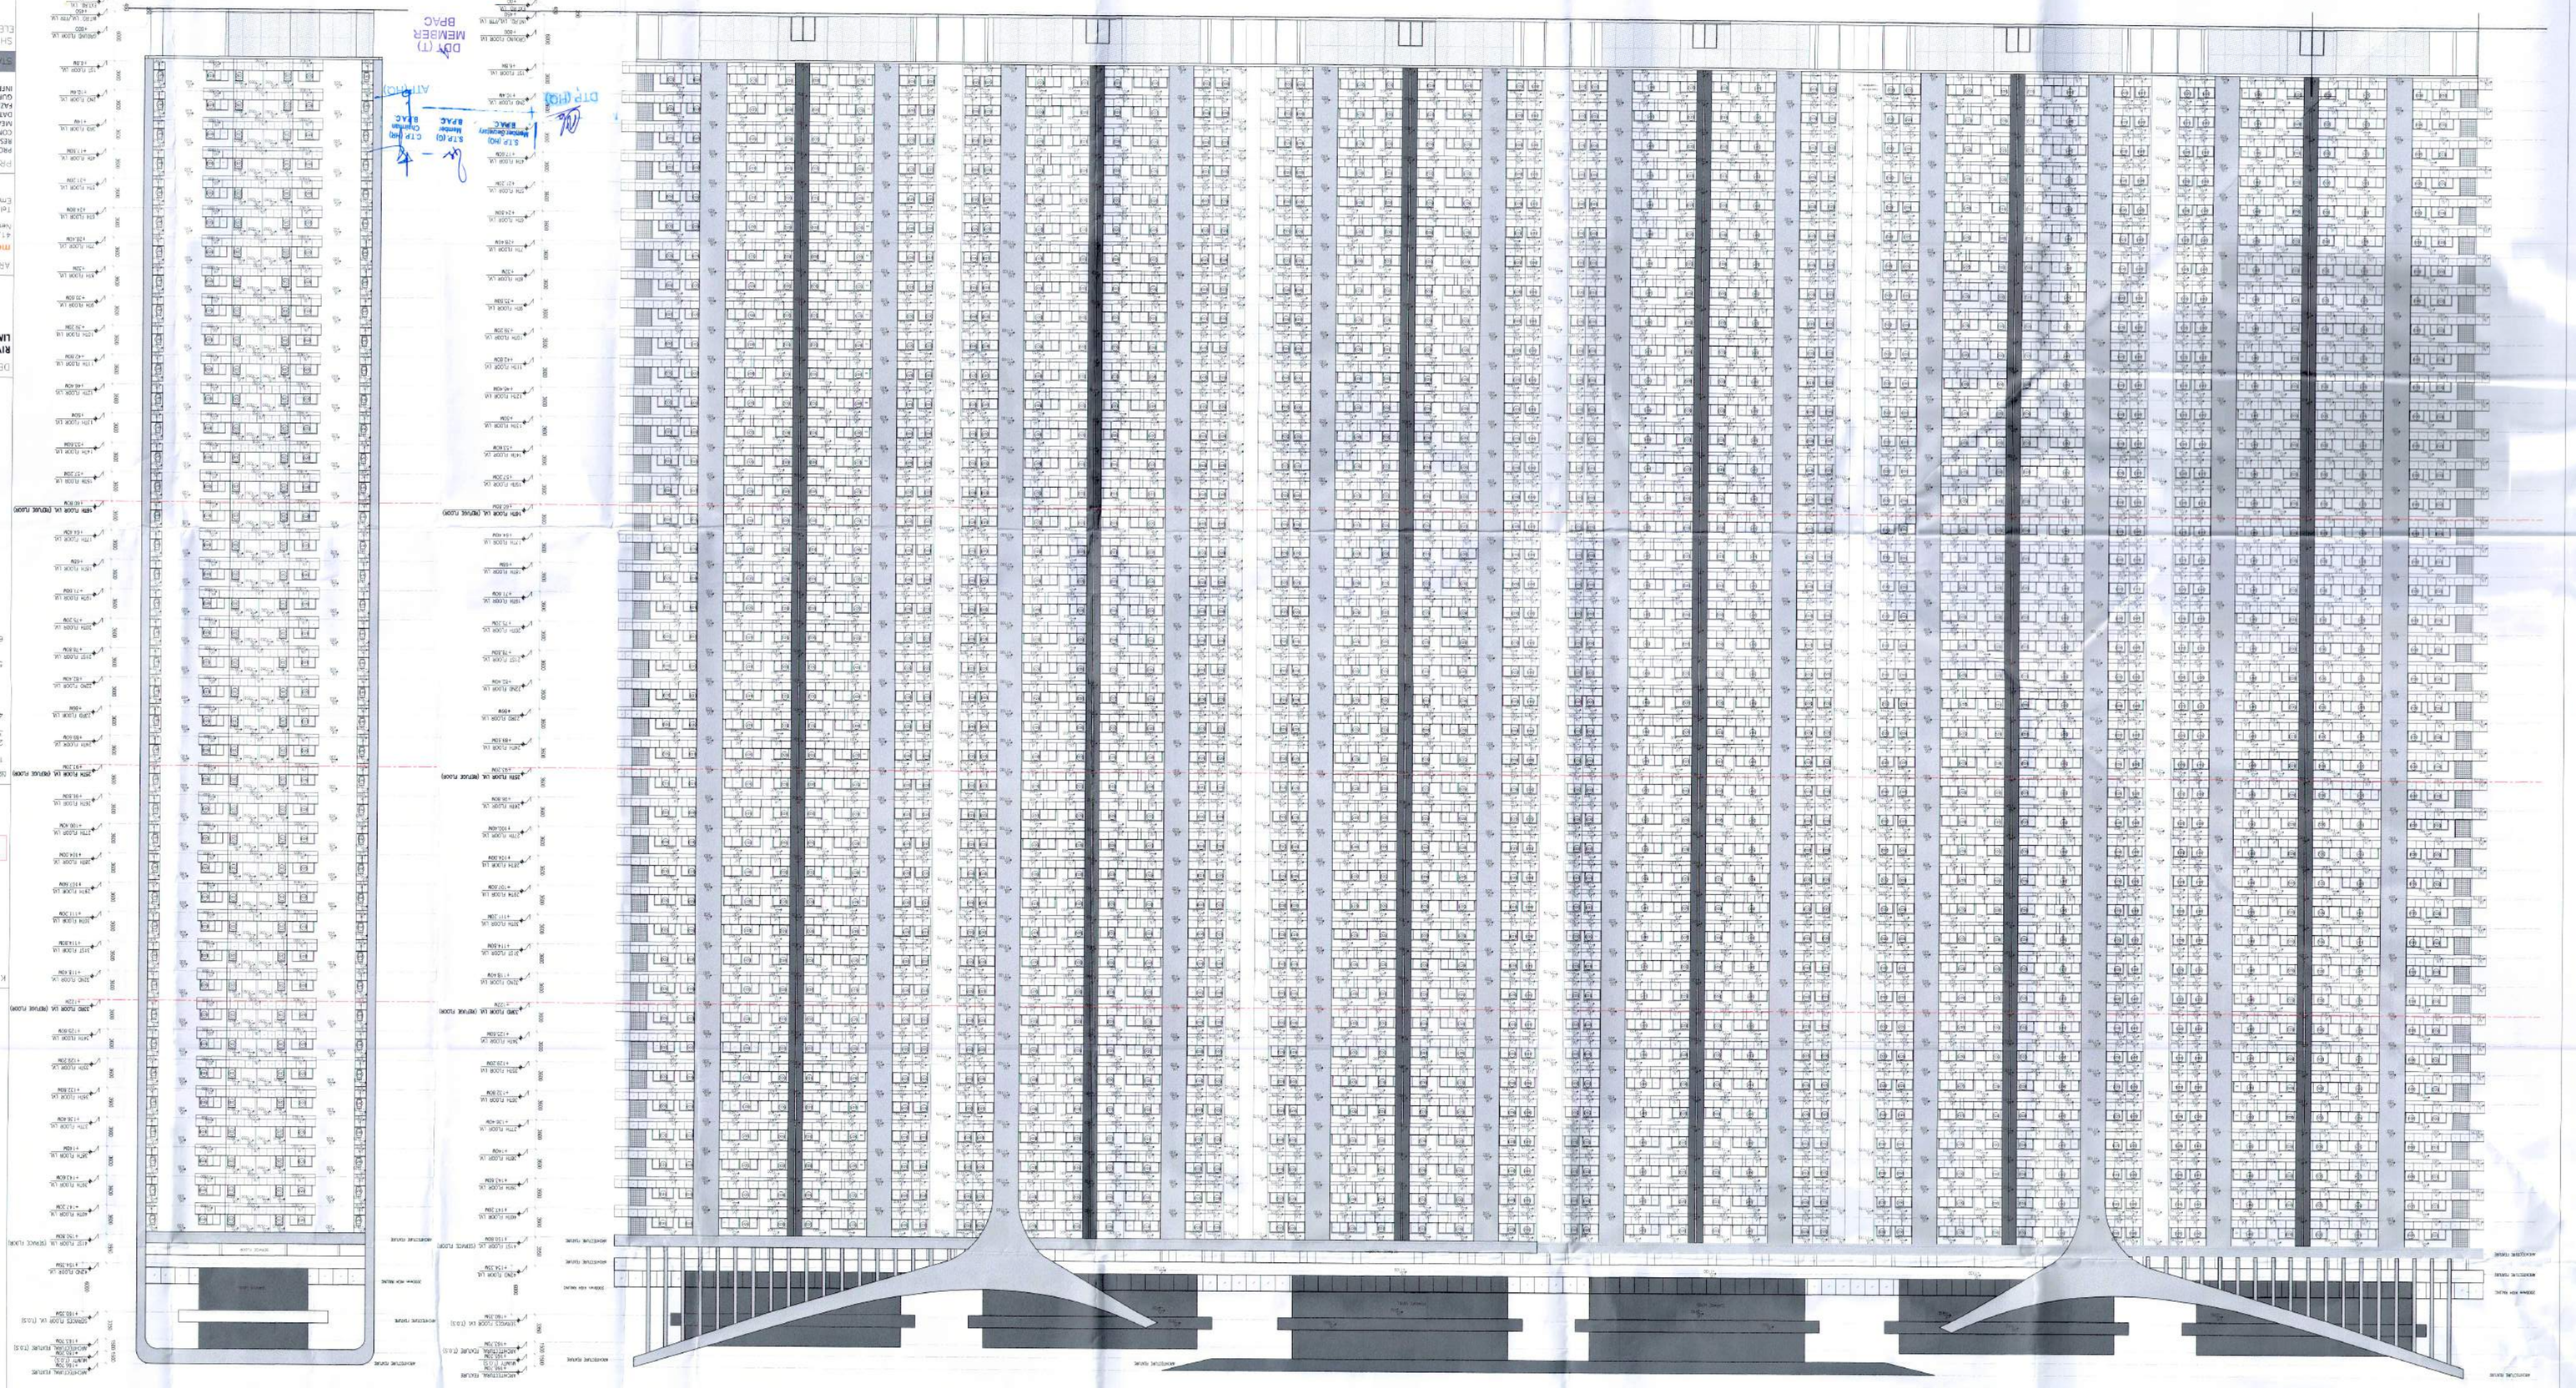

DRAWING NO. S-35

KEY PLAN

NOTES:
1. All fixture provided in toilets are as per N.B.C.
2 Basement will be mechanically ventilated
4 Sprinkler generating capacity will be provided for the electrical equipment at the time of Basement etc.) will be ontologiy in systems. This laboratory includes strongly electrical load for the ventilation, services. Fire alarm and also the entire emergency for all common services. Fire sprinkler, smoke detector, sprinkler 5. Fire safety measures as per NBC includes spacing in compliance with code
6. All external walls are 150mm and all internal walls are 150mm thick (valid for all drawings)

1A 1B 1C 1D 1E 1F C

RI

RI

DEVELOPER
RIVERDAY INFRASTRUCTURE PRIVATE LIMITED

ARCHITECT
morphogenesis.
41, Jeevan Bharti, Outer Ring Road – II
New Delhi – 110020
Tel: 91 11 41829010
Email: studio@morphogenesis.org

PROJECT TITLE
PROPOSED PLAN FOR MIXED LAND USE COLONY (99% RESIDENTIAL COMPONENT AND 1% COMMERCIAL COMPONENT) UNDER TOD POLICY OVER A AREA MEASURING 11.4875 ACRES (LICENSE NO 90 OF 2024 DATED 18.07.2024) IN THE REVENUE ESTATE OF VILLAGE GURUGRAM, BEING DEVELOPED BY RIVERDAY INFRASTRUCTURE PRIVATE LIMITED

STATUS: SUBMISSION DRAWING

SHEET TITLE
ELEVATION A & B

OWNER'S SIGN

ARCHITECT'S SIGN
KIRAN YADAV
CA/2010/49182

For Mis Riverday Infrastructure Private Limited
(Authorized Signatory)

SCALE: 1:250
DRAWING NAME: S-ELE-01
DATE: 05.09.2024

SUMMONED
TO BE PRESENT IN THE OFFICE
MR/DCP/GGN
DATED 19/09/2024

DTP (HQ)
STP (HQ)
Sanjay Kumar
ETP (HQ)
Sanjay Kumar
CTP (HQ)
Sanjay Kumar
BPAC
ATTESTED

DTP (HQ)
ME/MBER
BPAC

(Dinesh Kumar) Patwari