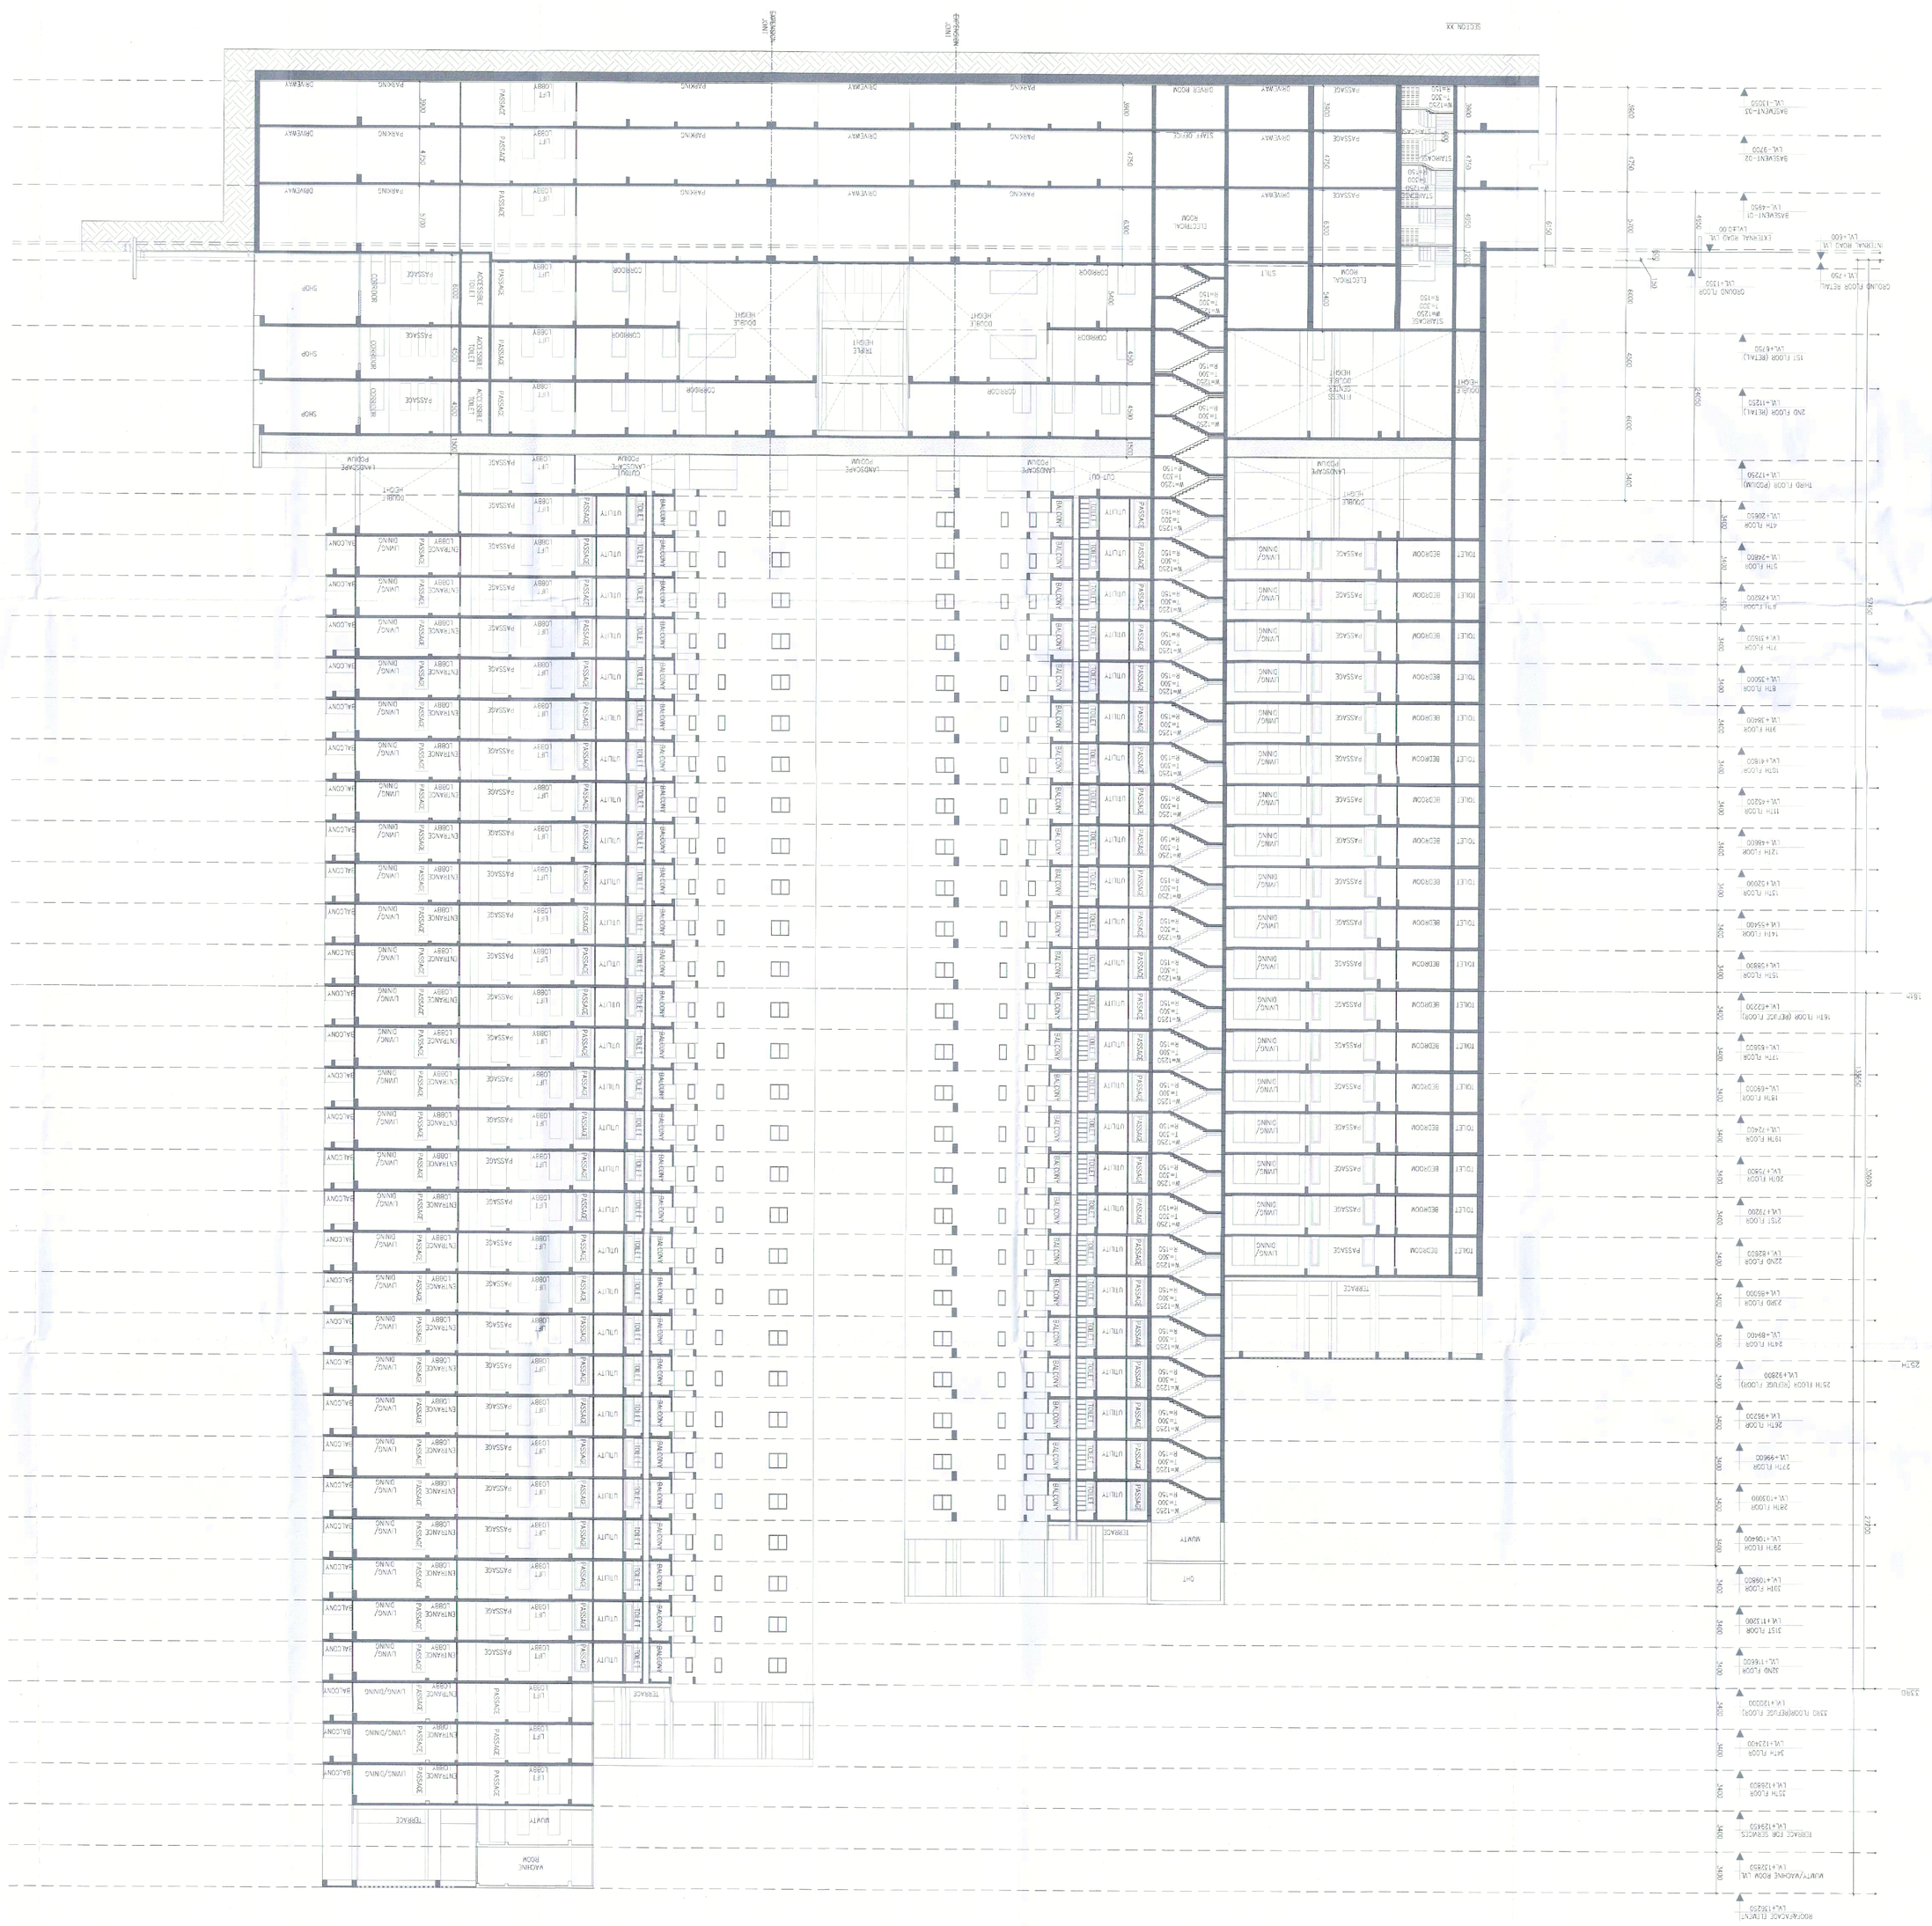

Note :-

1 BUILDING HAS AUTOMATIC SPRINKLER SYSTEM WHERE'ER REQUIRED BY NBC
2 BUILDING WILL BE DESIGNED (STRUCTURES) AS PER RELEVENT IS CODES FOR EARTH QUAKE RESISTANCE.
3 POWER BACKUP/ MECHANICAL VENTILATED SHAFTS

PROJECT:

PROPOSED BUILDING PLAN OF G+ SITE NO 100 IN SECTOR-54(GURUGRAM)

ASSOCIATE ARCHITECT:

SANCTIONED
VIDE MEMO No. 53/791 DATED 24/4/2019

DTP (H) | STP (H) | DTP (HO) | STP | CTP
Member Secretary | Member | Member | Member | Chairman
DPMC | BPMC | BPMC | BPMC | BPMC

GG ASSOCIATES
Swati Dhaun J.D.

PLOT NO-408 SEC-37C GURGAON(PH-9560794794)

OWNER'S SEAL & SIGNATURE

ARCHITECT'S SEAL & SIGNATURE

Ar. Rajinder Kumar
CA/2012/55971

JULY-2024 | Scale | DTP(H) MEMBER BPAC

Drawing Title:- SECTION-XX

Drawing No:- SC-01

TOWER-01 & 02