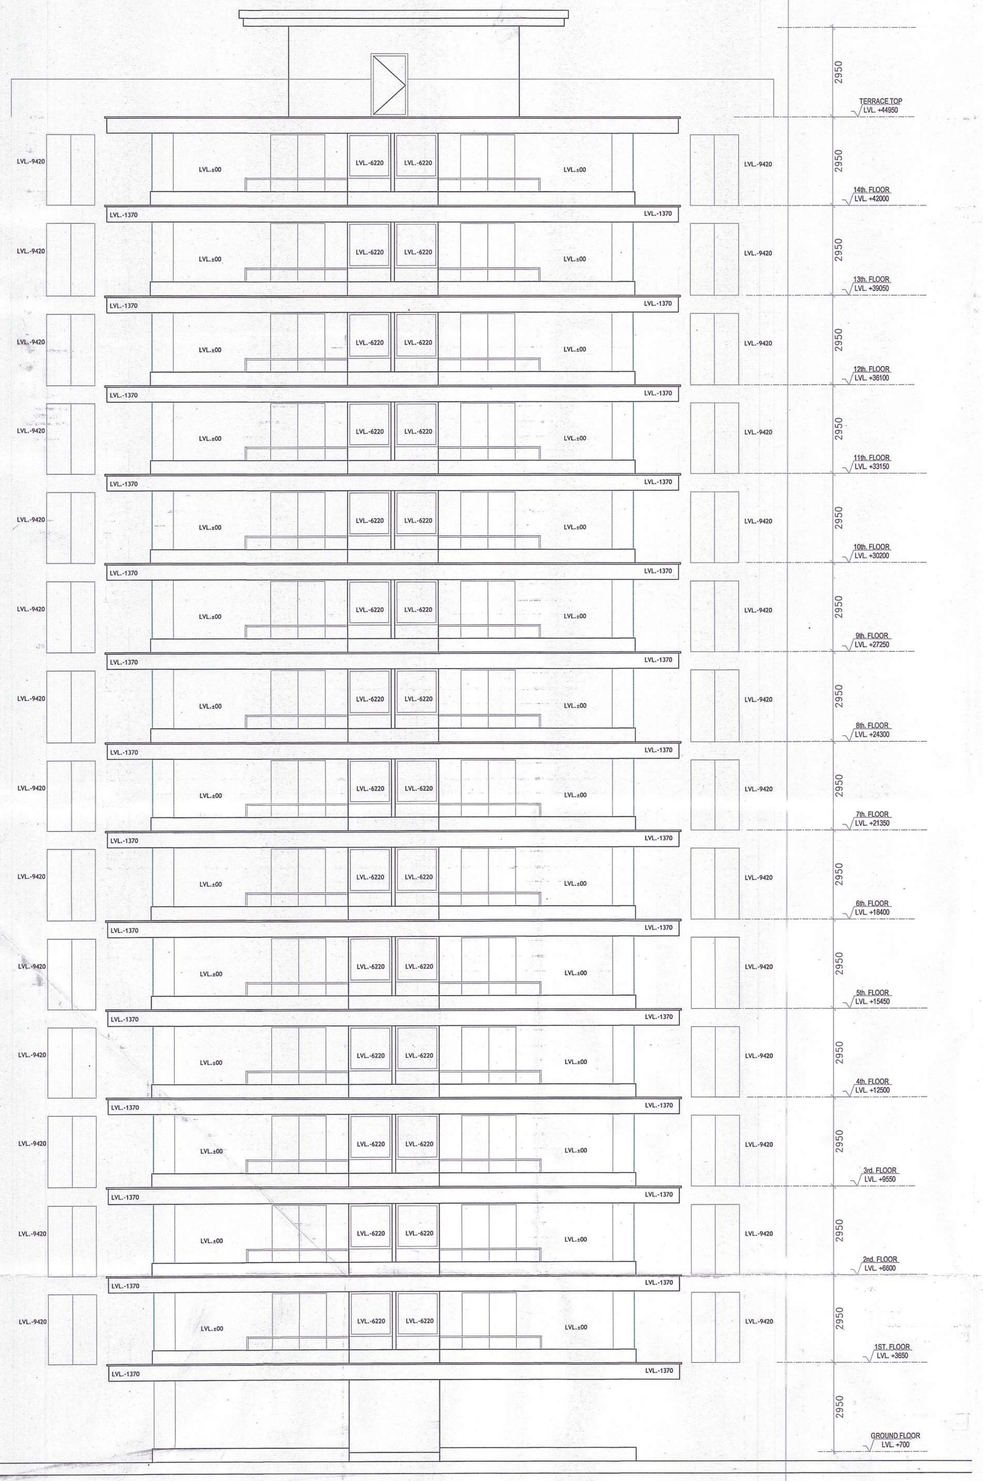

ELEVATION E-1&2

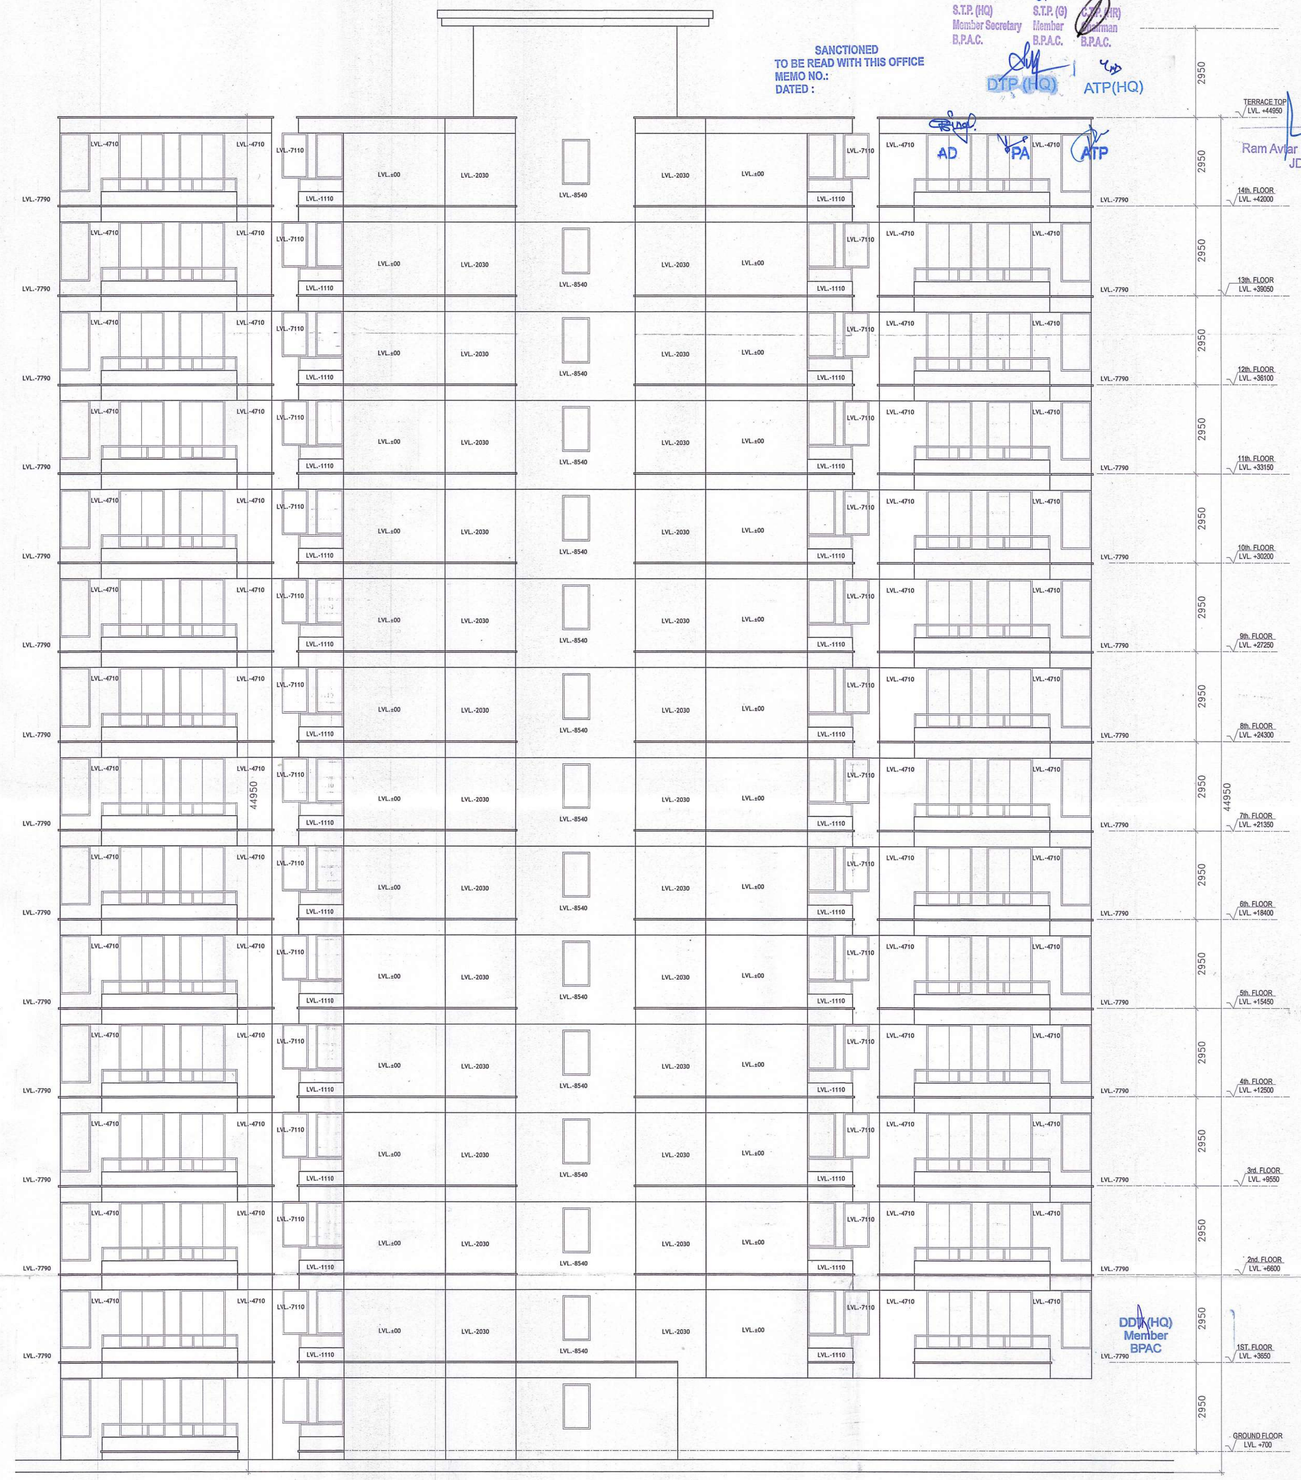

ELEVATION E-3&4

SANCTIONED
TO BE READ WITH THIS OFFICE
MEMO NO.:
DATED :

S.T.P. (HQ) Member Secretary B.P.A.C.
S.T.P. (Q) Member B.P.A.C.
S.T.P. (HQ) Chairman B.P.A.C.
DTP (HQ)
ATP(HQ)
AD
PA
ATP
Ram Avtar Bassi
JD(HQ)
DDTP(HQ)
Member
BPAC

CLIENT:- U.V. LANDBASE PVT.LTD.	ARCHITECTS: Pinnacle Architects Pvt.Ltd. 938, SECTOR 14, GURGAON HARYANA
PROJECT : - PROPOSED BUILDING PLAN OF AFFORDABLE GROUP HOUSING COLONY FOR AN AREA MEASURING.7.875 ACRE(LICENCE NO.31 OF.2024 DATED.26.02.2024) IN SECTOR-3 FARUKHNAGAR BEING DEVELOPED BY U.V. LANDBASE PVT. LTD.	SCALE : 1:100
	DRAWING NAME: TOWER-2,3,4,5 &9 ELEVATION AT - E-1,E-2,E-3,E-4
	DRAWING NO. SUB – 22
For UV Landbase Private Limited Umed Singh Authorised Signatory APPLICANT'S SIGN.	VIMAL BAJAJ Architect CA/96/19791 938, Sector-14, Gurgaon ARCHITECT'S SIGN