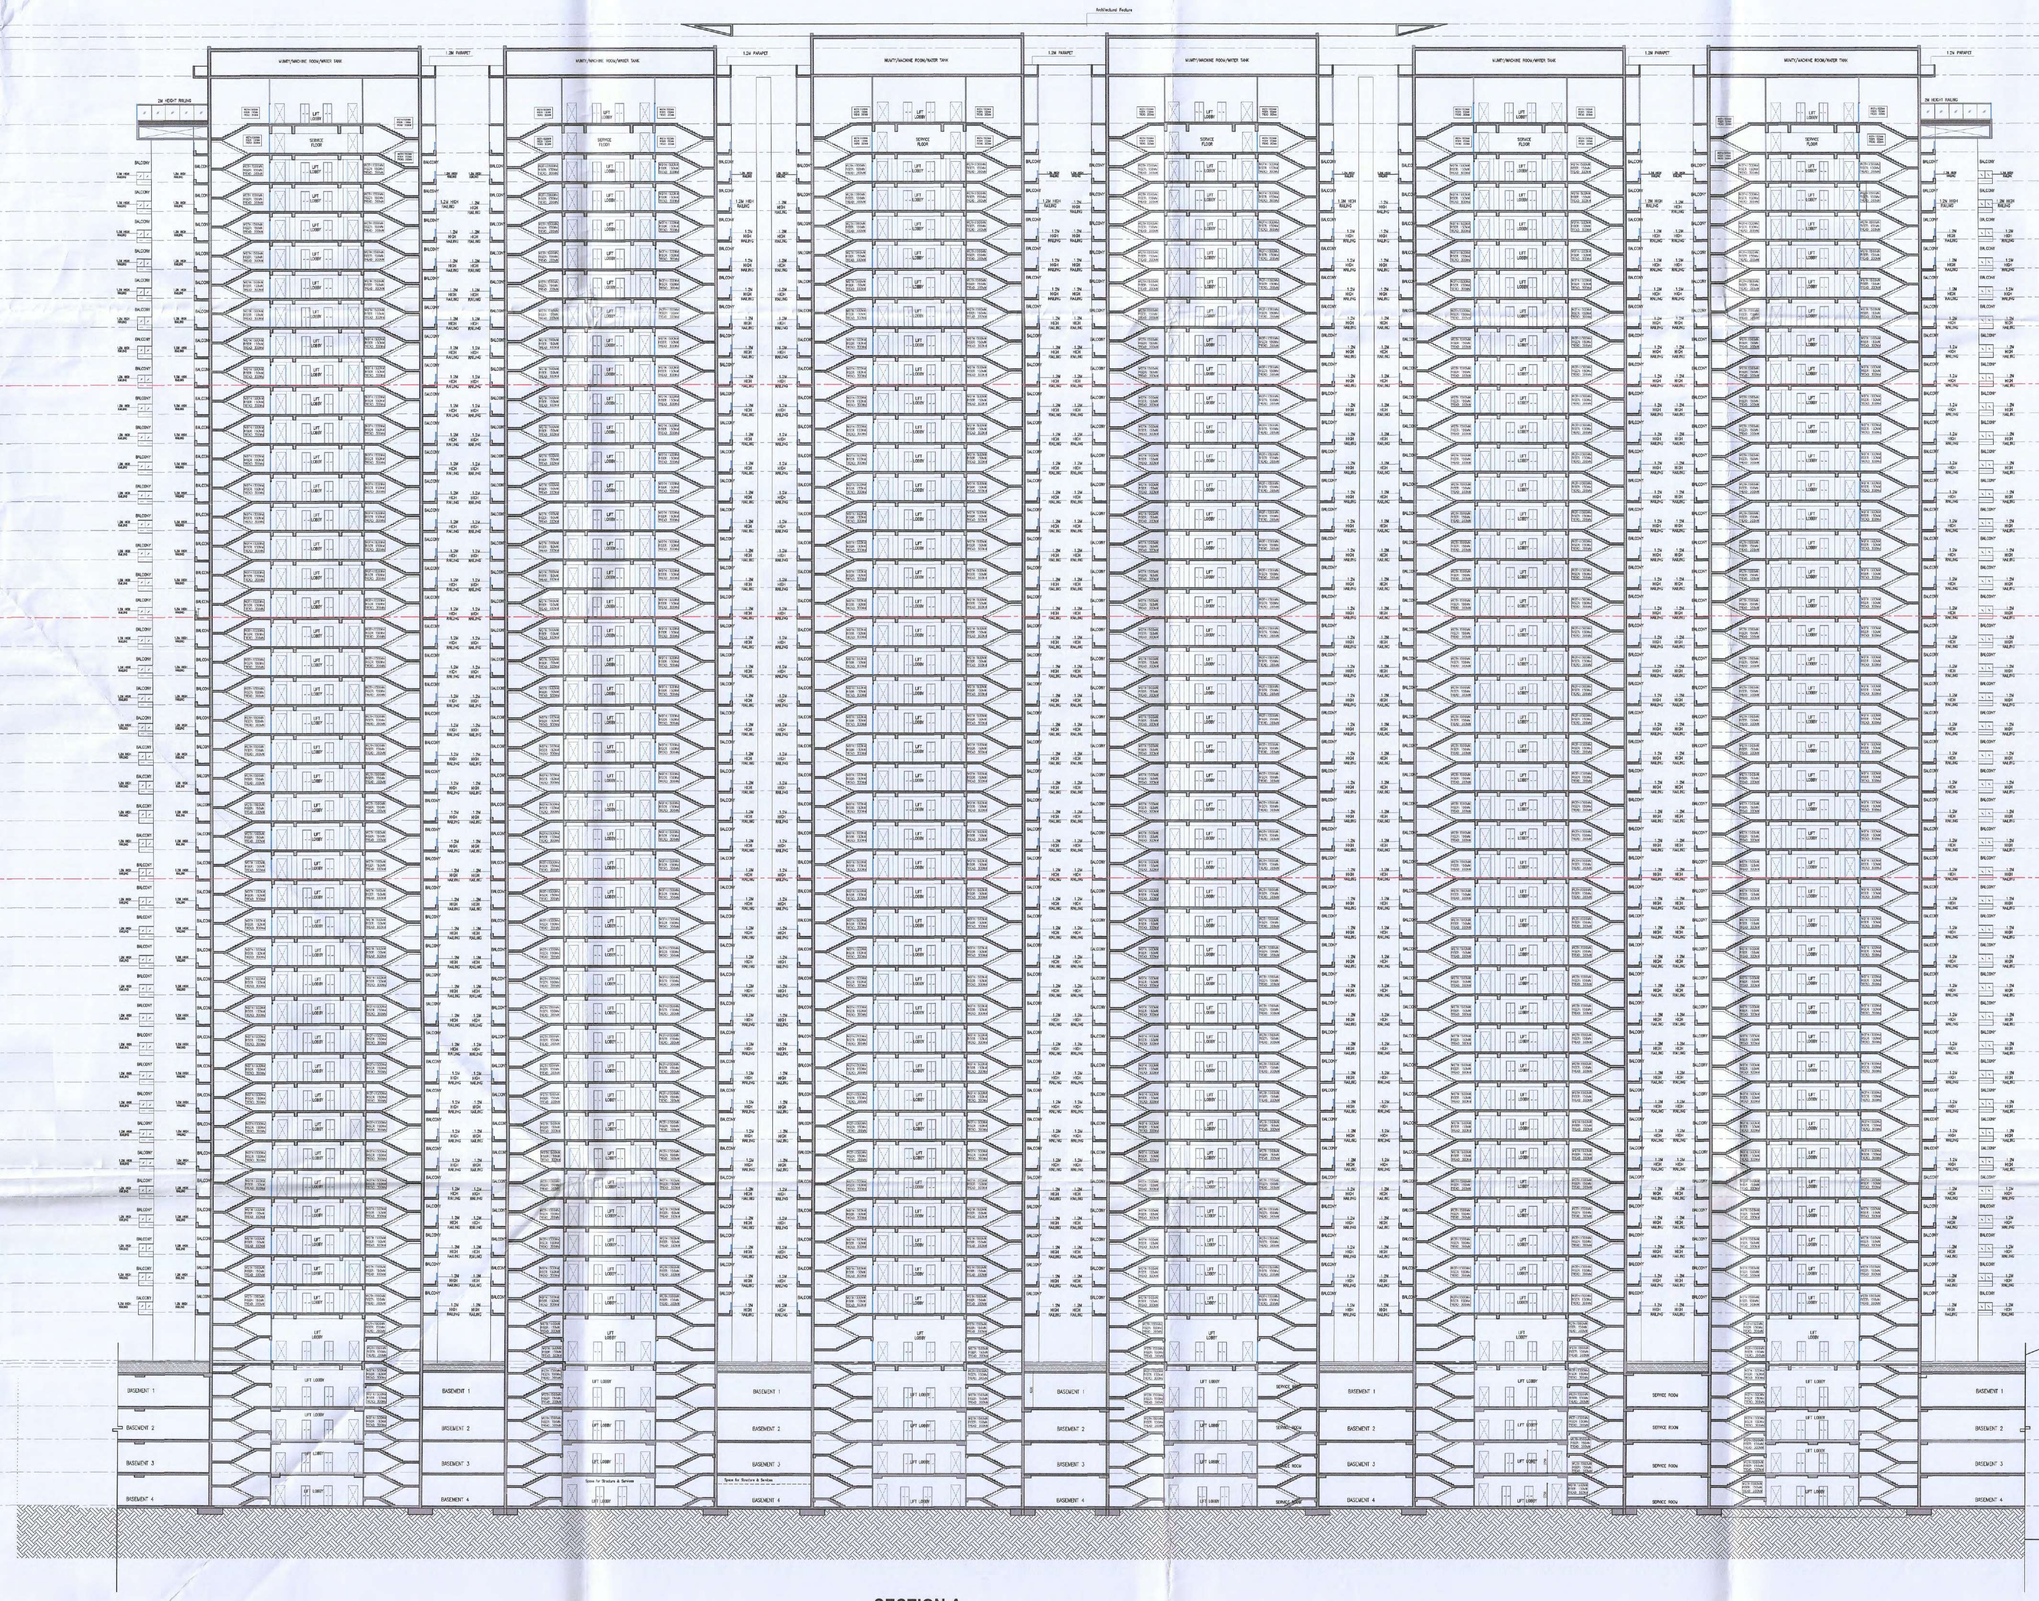

SECTION A

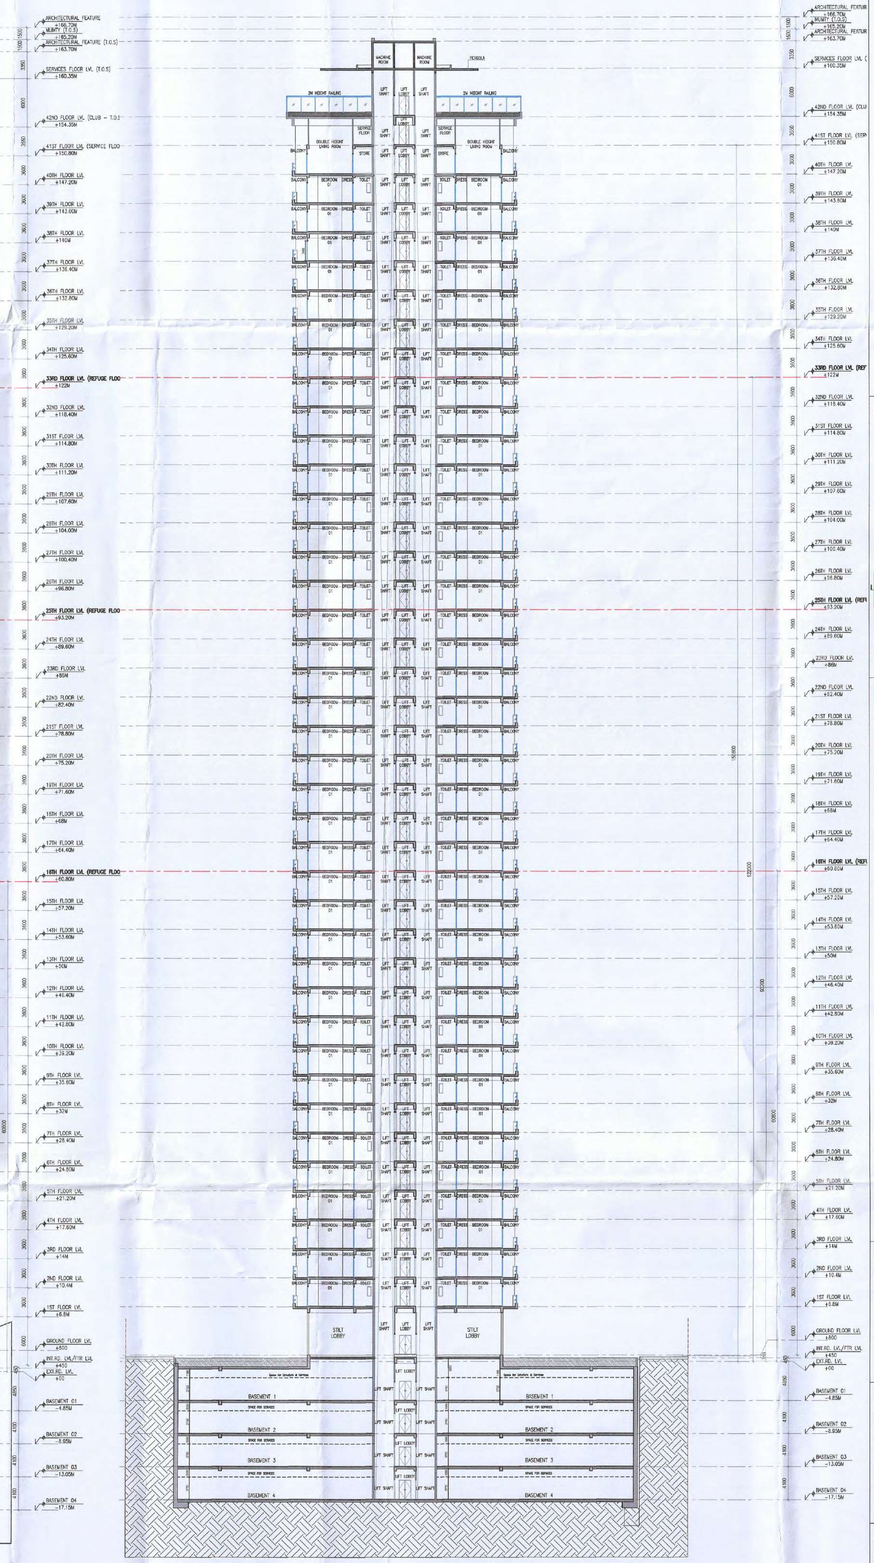

SECTION B

S.T.P. (HQ) Member Secretary B.P.A.C.
S.T.P. (G) Member B.P.A.C.
C.T.P. (HR) Chairman B.P.A.C.

DTP (HQ) ATP (HQ)

DDT(T) MEMBER BPAC

(Dinesh Kumar) PA(HQ)

SANCTIONED
TO BE READ WITH THIS OFFICE
MEMO NO.: 89698
DATED: 19/09/2024

JD. P.A. A.T.P.

DRAWING NO. S-34

KEY PLAN

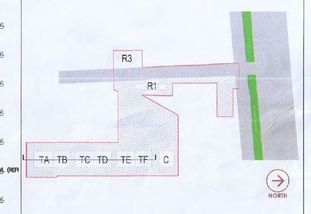

NOTES:

1. All fixture provided in toilets are as per N.B.C.
2. Basement will be mechanically ventilated.
3. All spaces (parking basement, services basement etc.) Will be artificialy lit.
4. Standby generating capacity will be provided for the electrical requirement of the total scheme. This therefore includes standby generation for all common services, fire services, lifts etc. And also the entire electrical load for the ventilation.
5. Fire safety measures as per NBC includes smoke detector, heat detector, sprinkler spacing in compliance with code.
6. All external walls are 100mm and all internal walls are 100mm thick. (Valid for all drawings)

DEVELOPER

RIVERDAY INFRASTRUCTURE PRIVATE LIMITED

ARCHITECT

morphogenesis.

41, Inustrial Estate, Okhla Phase – III
New Delhi – 110020

Tel: 91 11 41828070
Email: studio@morphogenesis.org

PROJECT TITLE

PROPOSED PLAN FOR MIXED LAND USE COLONY (98% RESIDENTIAL COMPONENT AND 2% COMMERCIAL COMPONENT) UNDER TOD POLICY OVER AN AREA MEASURING 11.66875 ACRES. (LICENSE NO 90 OF 2024 DATED 18.07.2024) IN THE REVENUE ESTATE OF VILLAGE FAZILPUR JHARSA & BADSHAHAPUR, SECTOR-69 GURUGRAM, BEING DEVELOPED BY RIVERDAY INFRASTRUCTURE PRIVATE LIMITED

STATUS: SUBMISSION DRAWING

SHEET TITLE
SECTION A AND
SECTION B

OWNER'S SIGN

For M/s Riverday Infrastructure Private Limited
(Authorized Signatory)

ARCHITECT'S SIGN
KIRAN YADAV
CA/2010/49152

MORPHOGENESIS
Ph. 011-41828070
New Delhi-110020

SCALE: 1:300

DATE: 05.09.2024

DRAWING NAME
S-SEC-01