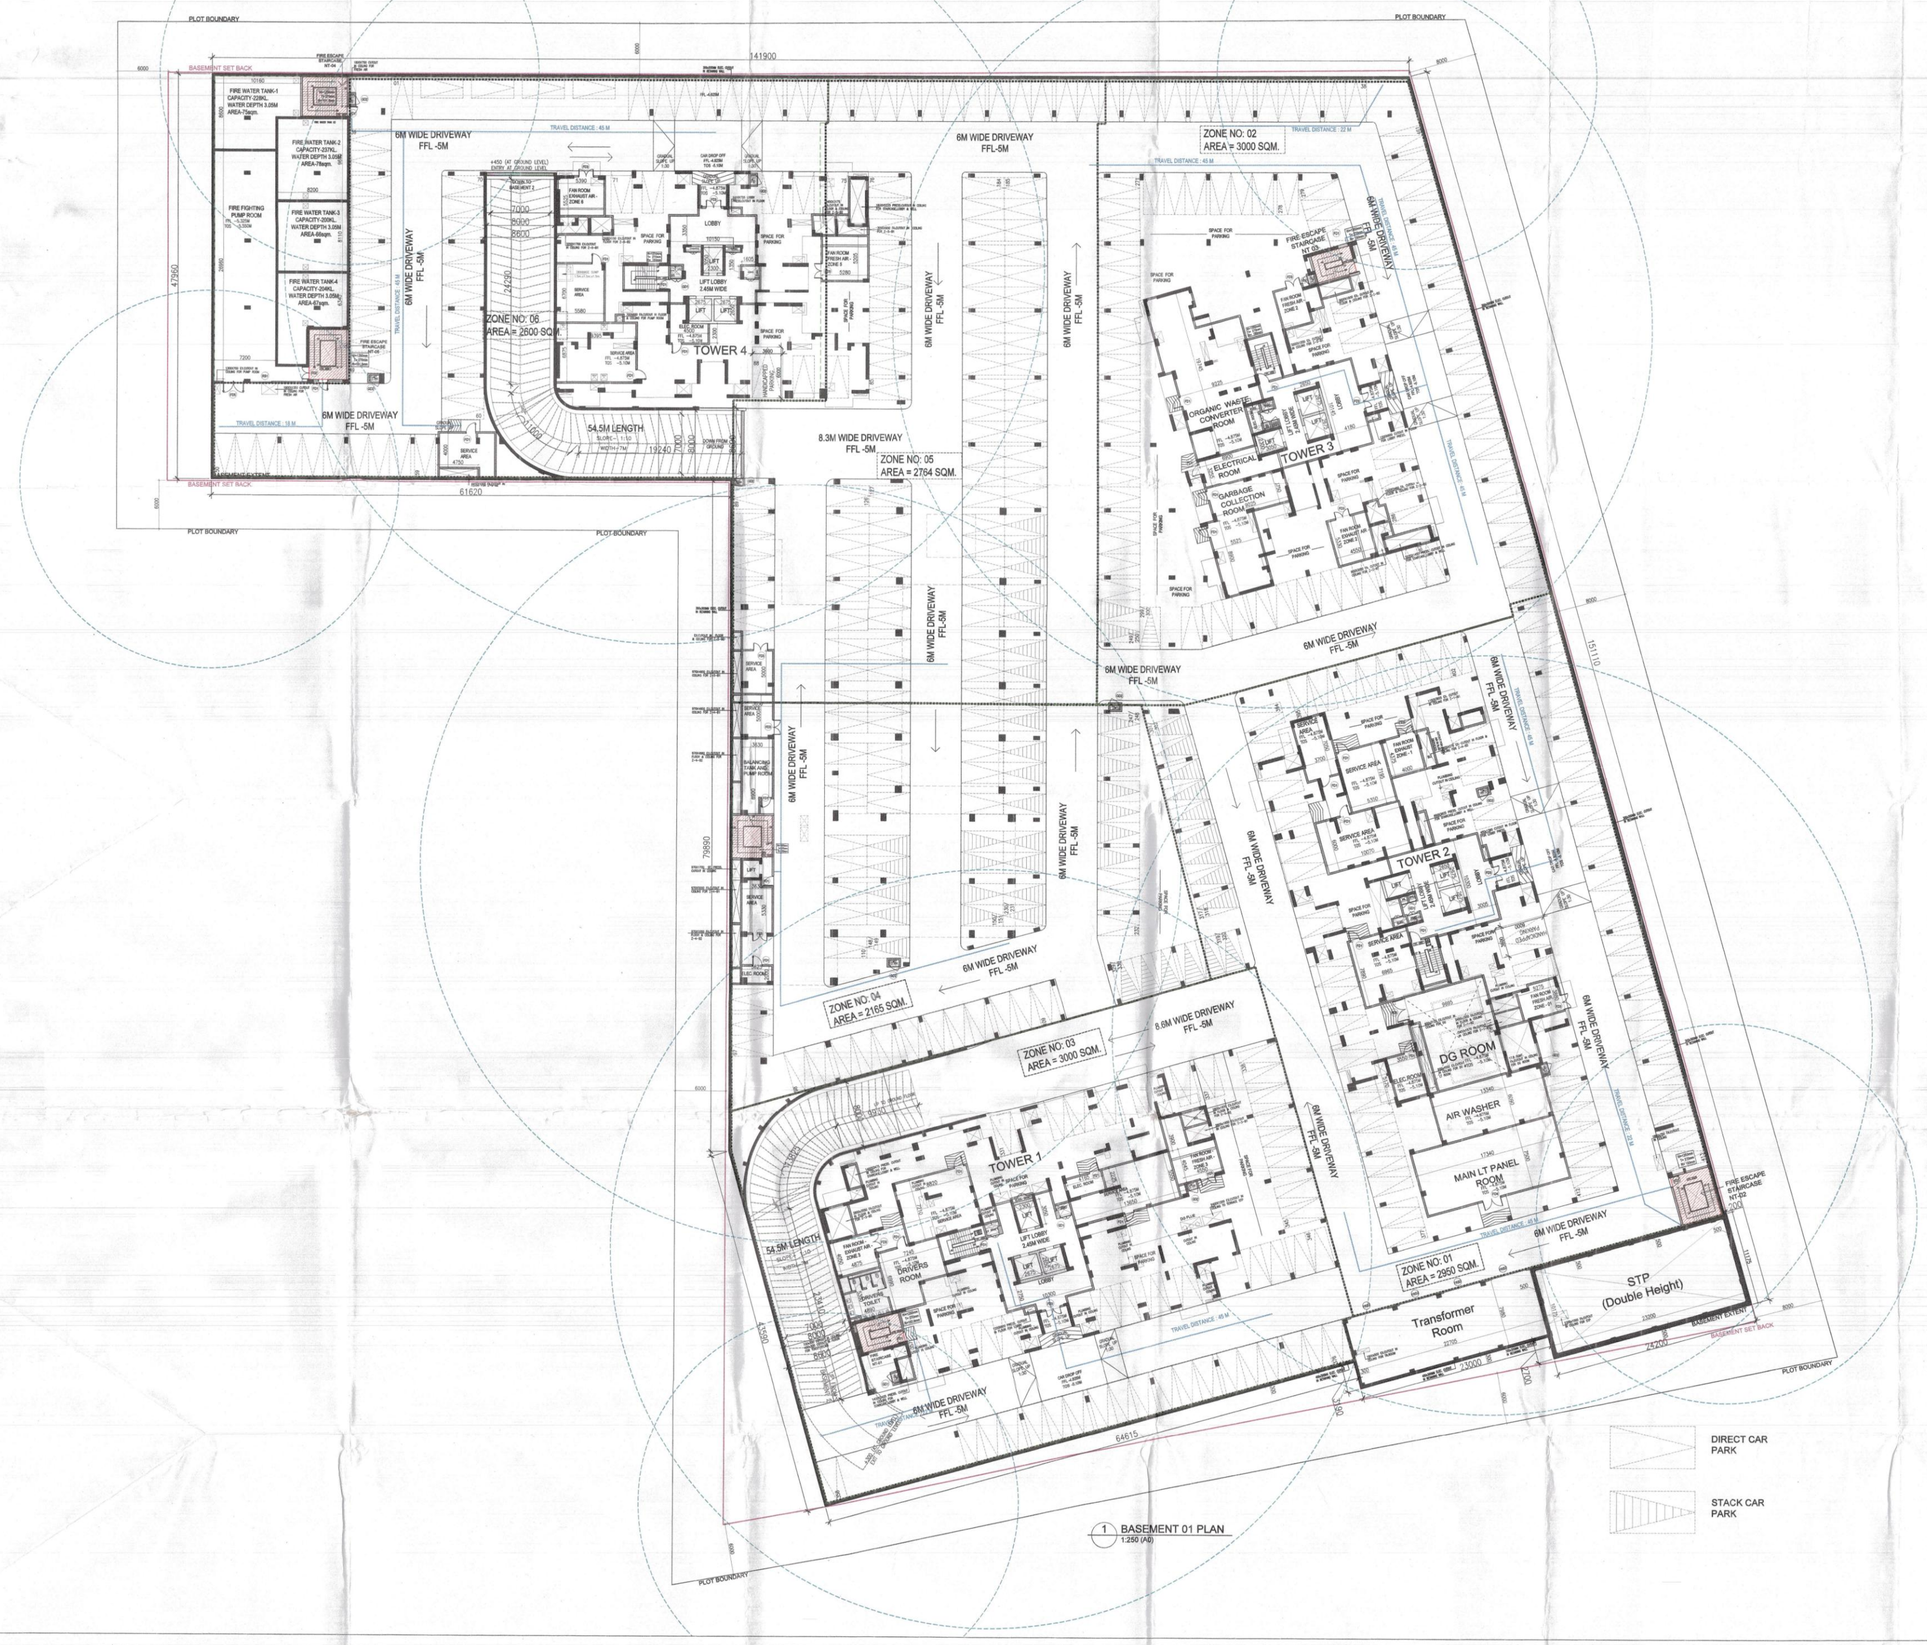

1 BASEMENT 01 PLAN
1:250 (A0)

DIRECT CAR PARK

STACK CAR PARK

BASEMENT 1	
CAR PARKING	
PRIMARY PARK	361
STACK PARKING (50X2)	100
TOTAL PARKING	461

DOOR WINDOW SCHEDULE				
TYPE	WIDTH	HEIGHT	LINTEL	SILL
FD1	1200	2450	2450	0
FD2	1500	2450	2450	0
FD3	1800	2450	2450	0
FD4	2250	2450	2450	0
FD5	2500	2450	2450	0
FD6	2600	2450	2450	0
FD7	3000	2450	2450	0
GD1	1500	2100	2450	350
GD2	1000	2100	2450	350
FRS1	2500			0
FRS2	4500			0

*ALL FIRE DOORS ARE 2 HOUR FIRE RATED

Checked and found ok for Public Health (Internal) Service only subject to comments in in forwarding letter No. 197505 Dt. 14/9/23

Professional Engineer (HQ) for Chief Engineer-I (PHW) Gurgaon

This is a " PROVISIONAL BUILDING PLAN" approved only for the purpose of inviting objections from the general public

SUBMISSION DRAWINGS

FOR APPROVAL AND STAMPING

S.T.P. (HQ) Member Secretary B.P.A.C. | S.T.P. (G) Member B.P.A.C. | C.T.P. (HQ) Chairman B.P.A.C.

DTP (HQ) | DD (IT) MEMBER BPAC | ATP(HQ)

(Dinesh Kumar) PA(HQ)

J.D. | P.A. | H.T.P.

NOTES:

TO BE READ WITH THIS OFFICE MEMO NO.:
DATED :

ARCHITECT

MORPHOGENESIS
41, Industrial Estate, Okhla Phase - III,
New Delhi 110020
TEL: 91 11 41828070
E Mail: studio@morphogenesis.org

CONSULTING STRUCTURAL ENGINEER

DUCON
CONSULTANTS PRIVATE LIMITED
A3-4A,3rd FLOOR, SAFAL PROFITAIRE, CORPORATE ROAD, PRAHLADNAGAR, PRAHLADNAGAR, AHMEDABAD - 380015.
E-mail:contact@duconconsultants.in
Ph.79-40071195,29705845,29705846

CONSULTING MEP

AEON Integrated Building Design Consultant LLP
A-122, 6th Floor, Sector 136, Noida, U.P-201 305,
www.aeonconsultants.in

CONSULTING LANDSCAPE ARCHITECT

ORACLE
G-98, Kalkaji,
New Delhi -110019
Ph.: +91-11-26481630

KEY PLAN

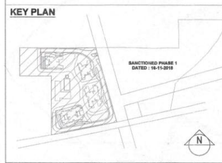

PROJECT

Revised Building Plan of Group Housing Colony measuring 14.025 Acres (Licence No.265, of 2007 dated 02-12-2007) in sector 62, Gurgaon Manesar Urban Complex, being developed by Juhi Promoters Pvt Ltd & others in collaboration with Emaar MGF Land. Ltd.

DEVELOPER

Emaar India Ltd.
EMAAR
EMAAR Business Park, MG Road
Sikanderpur, Sector-28, Gurgaon
Haryana -122002

DEVELOPER'S SIGNATURE :

EMAAR INDIA LTD.

AUTHORIZED SIGNATORY

ARCHITECT'S SIGNATURE :

ARNAB DUTTA
CA/2007/40529

DRAWING NAME

BASEMENT 01 PLAN

DRAWING NO.

S-03

NORTH

SCALE	AS MENTIONED
DATE	AUGUST 2023