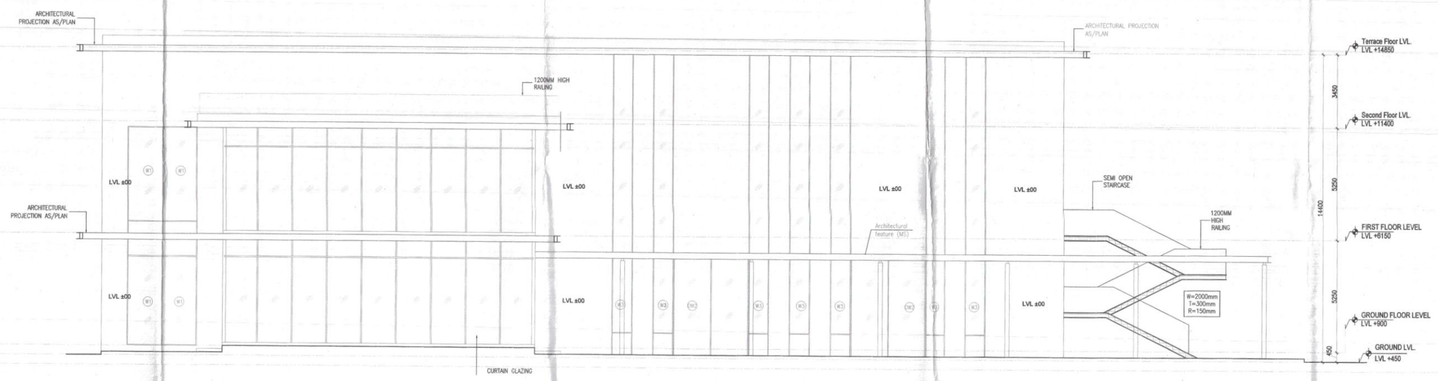

1 ELEVATION 2
1:100

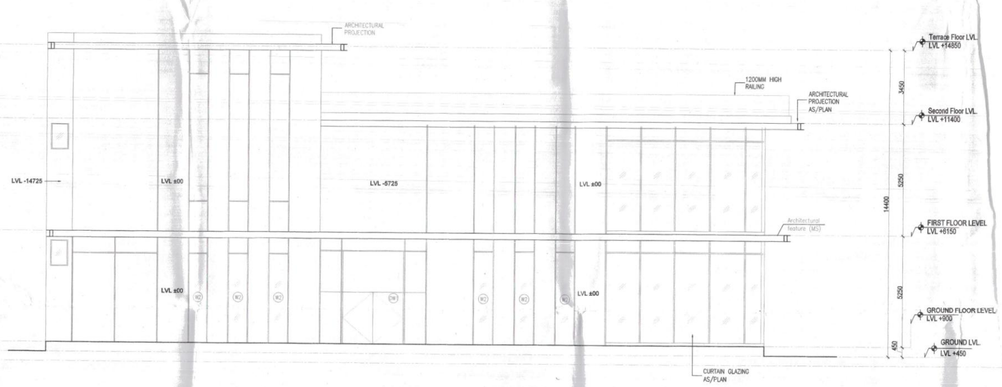

2 ELEVATION 1
1:100

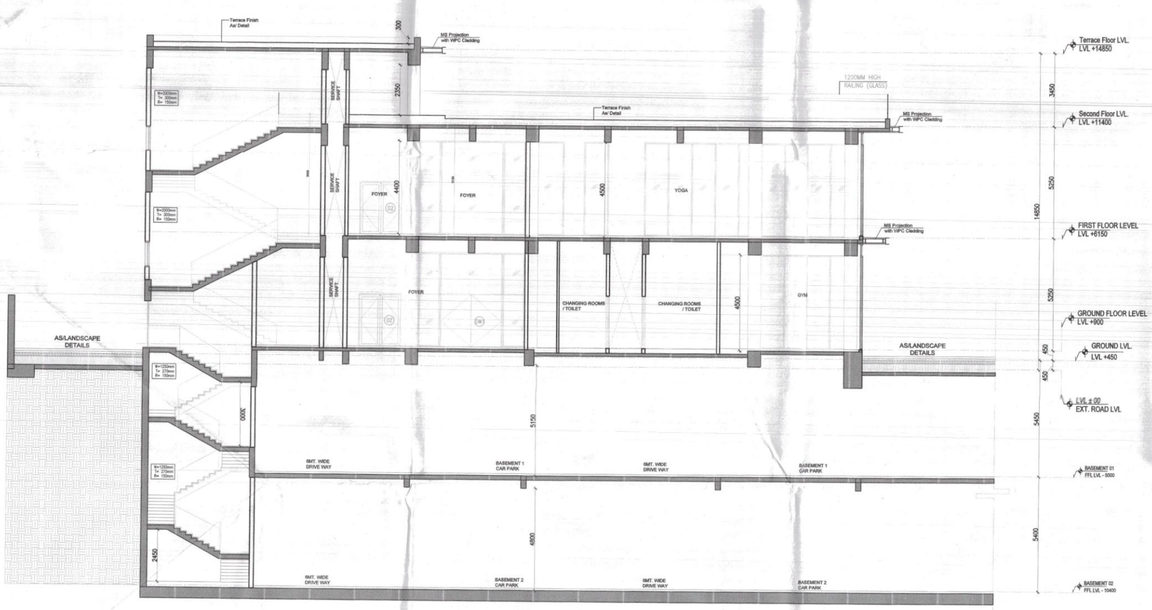

3 SECTION AA'
1:100

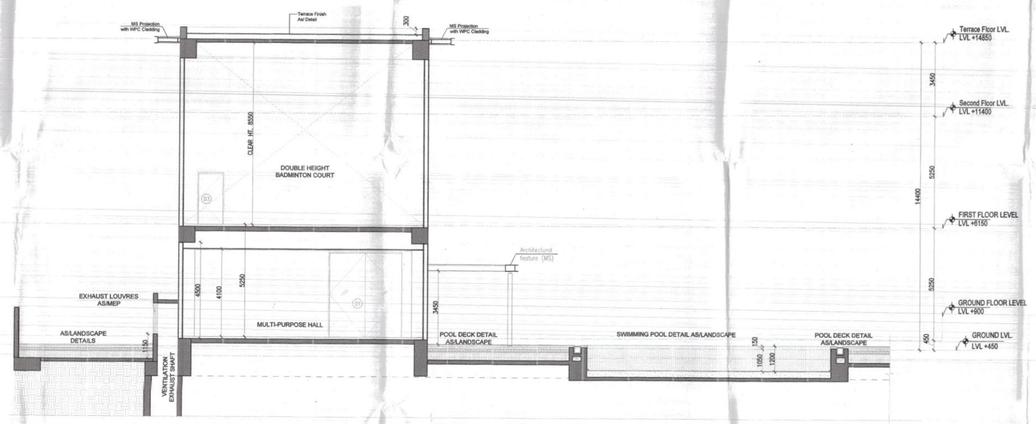

4 SECTION BB'
1:100

This is a " PROVISIONAL BUILDING PLAN" approved only for the purpose of inviting objections from the general public

SUBMISSION DRAWINGS
FOR APPROVAL AND STAMPING

S.T.P. (HQ) Member Secretary B.P.A.C. | S.T.P. (O) Member | C.T.P. (HQ) Chairman S.P.A.C.

DTP (HQ) | DDT(T) MEMBER BPAC | ATP (HQ)

(Dinesh Kumar) PA(HQ)

JD. | P.A.

TO BE READ WITH THIS OFFICE MEMO NO.: DATED :

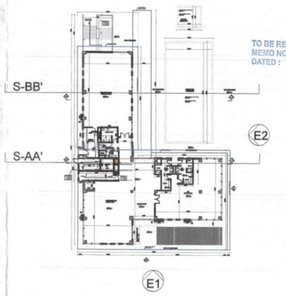

KEY PLAN

DOOR WINDOW SCHEDULE				
DOORS				
Tags	Width	Height	Lintel	Sill
D1	3500	4000	4000	0
D2	2000	4000	4000	0
D3	1250	4000	4000	0
D4	1000	4000	4000	0
D5	900	4000	4000	0
D6	900	4000	4000	0
D7	1150	4000	4000	0
GL 1	27025	as/elevation		
GL 2	16100	as/elevation		
DOOR & WINDOW				
Tags	Width	Height	Lintel	Sill
DW1	5000	4400	4400	0
DW2	5400	4400	4400	0
WINDOW				
Tags	Width	Height	Lintel	Sill
W1	3325	4400	4400	0
W2	950	4400	4400	0
W3	950	7800	7800	0

ALL FIRE DOORS ARE 2 HOUR FIRE RATED

NOTES:

ARCHITECT
MORPHOGENESIS
41, Industrial Estate, Okhla Phase - III,
New Delhi 110020
TEL: 91 11 41828070
E Mail: studio@morphogenesis.org

CONSULTING STRUCTURAL ENGINEER
DUCON
CONSULTANTS PRIVATE LIMITED
A2-4A,3rd FLOOR, SAFAL PROFITAIRE, CORPORATE ROAD,NR.AUDA GARDEN, PRAHLADNAGAR AHMEDABAD -380051.
E-mail:contact@ducontconsultants.in
PH.79-40079186,26790245,26790246

CONSULTING MEP
AEON Integrated Building Design Consultant LLP
A-122, 6th Floor, Sector 136, Noida, U.P-201 305,
www.aeonconsultants.in

CONSULTING LANDSCAPE ARCHITECT
ORACLE
G-98, Kalkaji,
New Delhi -110019
Ph.: +91-11-26481630

KEY PLAN

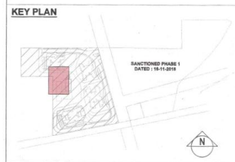

PROJECT
Revised Building Plan of Group Housing Colony measuring 14.025 Acres (Licence No.265, of 2007 dated 02-12-2007) in sector 62, Gurgaon Manesar Urban Complex, being developed by Juhi Promoters Pvt Ltd & others in collaboration with Emaar MGF Land. Ltd.

DEVELOPER
Emaar India Ltd.
EMAAR Business Park, MG Road
Sikanderpur, Sector-28, Gurgaon
Haryana -122002

DEVELOPER'S SIGNATURE :

EMAAR INDIA LIMITED GURUGRAM

AUTHORIZED SIGNATORY

ARCHITECT'S SIGNATURE :

ARNAB DUTTA
CA / 2007 / 40529

DRAWING NAME
COMMUNITY BUILDING (CLUB)
ELEVATION AND SECTION

DRAWING NO.
S-35

NORTH

SCALE	1:100
DATE	AUG 2023