1 TOWER 02 - SECTION AA'
1:200

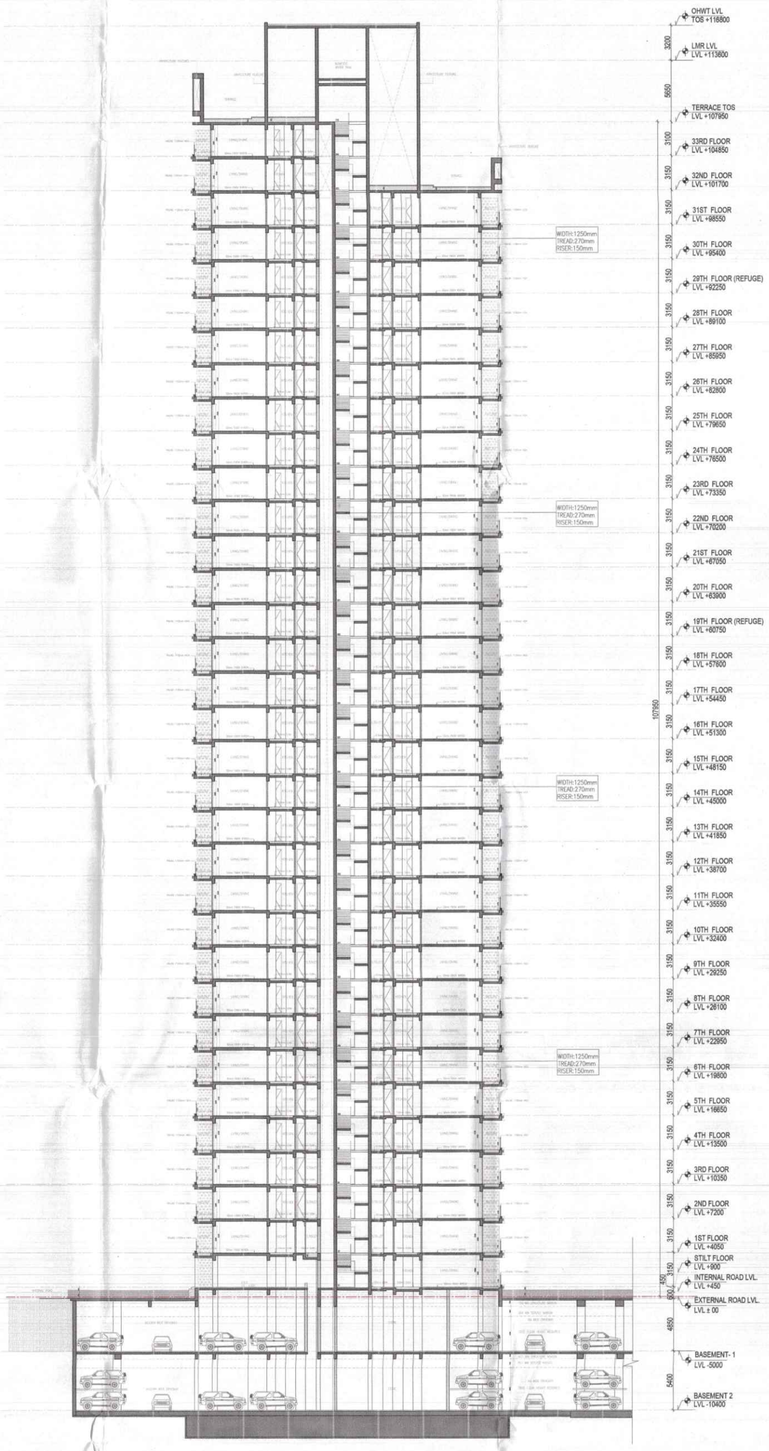

1 TOWER 02 - SECTION BB'
1:200

Door Window Schedule				
Typical Floors - Rough Masonry Opening				
	Width	Lintel	Height	Sill
DOOR				
GZ			0	0
GD	1200	2200	2100	100
GD1	1200	2200	2099	101
D1	1000	2450	2450	0
D2	800	2450	2450	0
D2A	800	2450	2449	1
D3	750	2450	2450	0
D4	1200	2450	2450	0
D5	900	0	0	0
	Width	**Lintel**	**Height**	**Sill**
FIRE DOOR				
FD1	1000	2200	2100	100
FD2	800	2200	2100	100
FD3	1200	2450	2450	0
FD3A	1200	2450	2450	0
FD4	1500	2450	2450	0
DOOR/WIN				
DW1	5400	2450	2450	0
DW2	2400	2450	2150	300
DW3	2400	2450	2450	0
DW4	1800	2450	2450	0
DW5	1050	2450	2150	300
DW6A	1100	2450	1400	1050
	Width	**Lintel**	**Height**	**Sill**
DW6B	1250	2450	1400	1050
DW7	4800	2450	2450	0
DW8	3600	2450	2450	0
DW9	2400	2450	2150	300
DW10	1600	2450	2450	0
DW11	1000	2450	2450	0
DW12	800	2450	2450	0
WINDOW				
W1	600	2450	1550	900
W2	450	2450	1550	900
W3	925	2450	2150	300
W4	1200	2450	2150	300

*ALL FIRE DOORS (FD) ARE 2 HOUR FIRE RATED

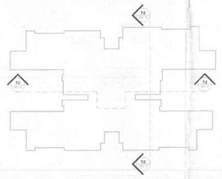

KEY PLAN

SUBMISSION DRAWINGS

FOR APPROVAL AND STAMPING

This is a " PROVISIONAL BUILDING PLAN " approved only for the purpose of inviting objections from the general public

S.T.P. (HQ) Member Secretary BPAC — S.T.P. (G) Member BPAC — C.T.P. (HQ) Chairman BPAC

DTP (HQ) — DDA(NT) MEMBER BPAC — ATP(HQ)

(Dinesh Kumar) PA(HQ)

JD. — P.A. — A.T.P.

NOTES:

ARCHITECT

MORPHOGENESIS
41, Industrial Estate, Okhla Phase - III,
New Delhi 110020
TEL: 91 11 41828070
E Mail: studio@morphogenesis.org

CONSULTING STRUCTURAL ENGINEER

DUCON
CONSULTANTS PRIVATE LIMITED
A3-44,3rd FLOOR, SAFAL PROFITAIRE, CORPORATE ROAD,NR.AUDA GARDEN, PRAHLADNAGAR AHMEDABAD - 380051.
E-mail:ducon@ducongroupconsultants.in
PH.78-40079196,28708245,28708246

CONSULTING MEP

AEON Integrated Building Design Consultant LLP
A-122, 6th Floor, Sector 136, Noida, U.P-201 305,
www.aeonconsultants.in

CONSULTING LANDSCAPE ARCHITECT

ORACLE
G-98, Kalkaji,
New Delhi -110019
Ph.: +91-11-26481630

KEY PLAN

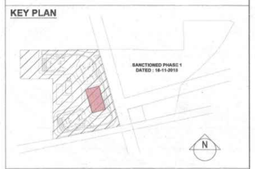

PROJECT

Revised Building Plan of Group Housing Colony measuring 14.025 Acres (Licence No.265, of 2007 dated 02-12-2007) in sector 62, Gurgaon Manesar Urban Complex, being developed by Juhi Promoters Pvt Ltd & others in collaboration with Emaar MGF Land. Ltd.

DEVELOPER

Emaar India Ltd. EMAAR
EMAAR Business Park, MG Road
Sikanderpur, Sector-28, Gurgaon
Haryana -122002

DEVELOPER'S SIGNATURE :

EMAAR INDIA LIMITED GURGAON

AUTHORIZED SIGNATORY

ARCHITECT'S SIGNATURE :

ARNAB DUTTA
CA/2007/40529

DRAWING NAME
TOWER -02 SECTIONS

DRAWING NO.
S-31

NORTH

SCALE	1:200
DATE	AUG 2023