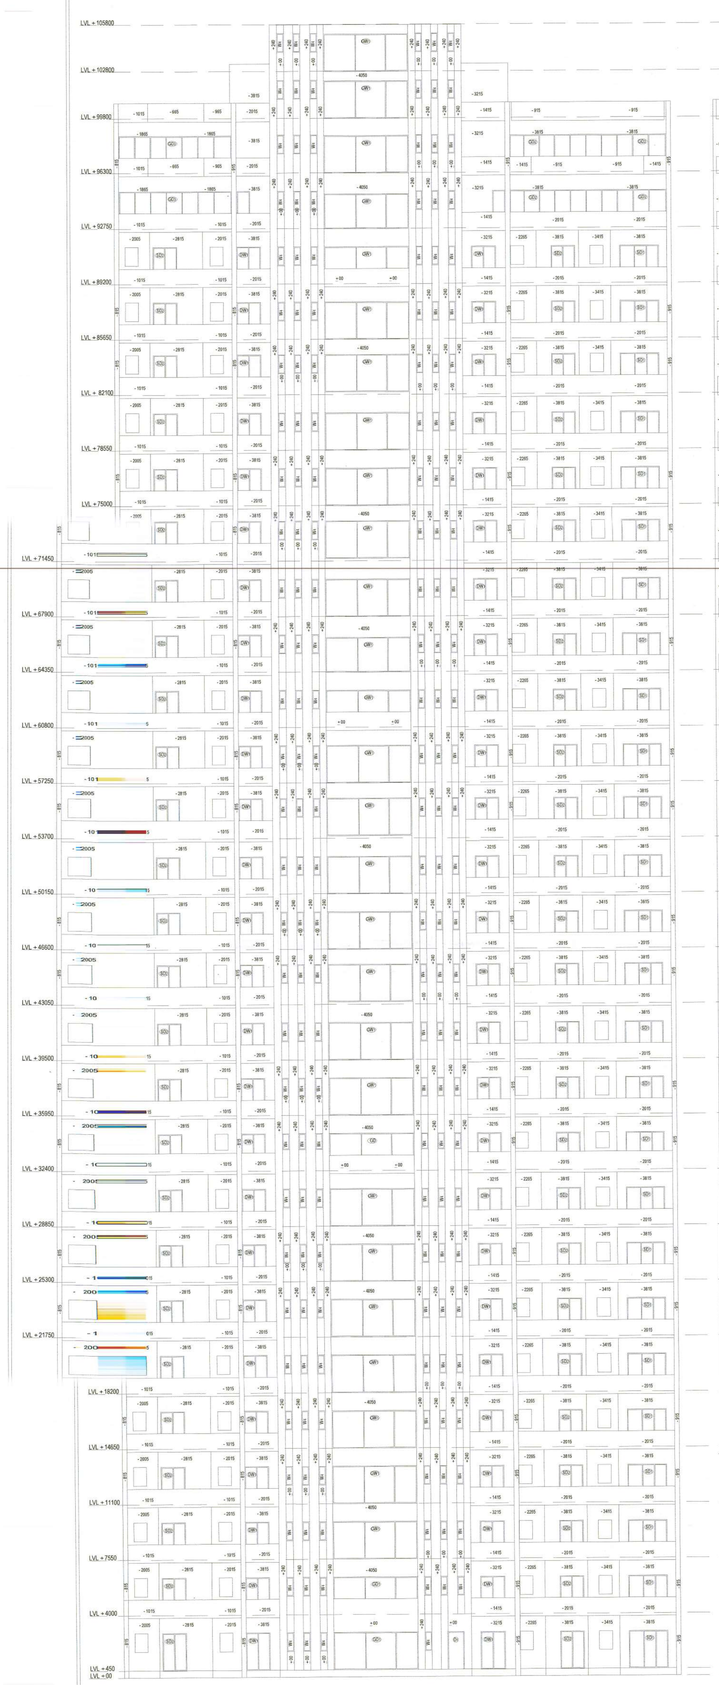

FRONT SIDE ELEVATION

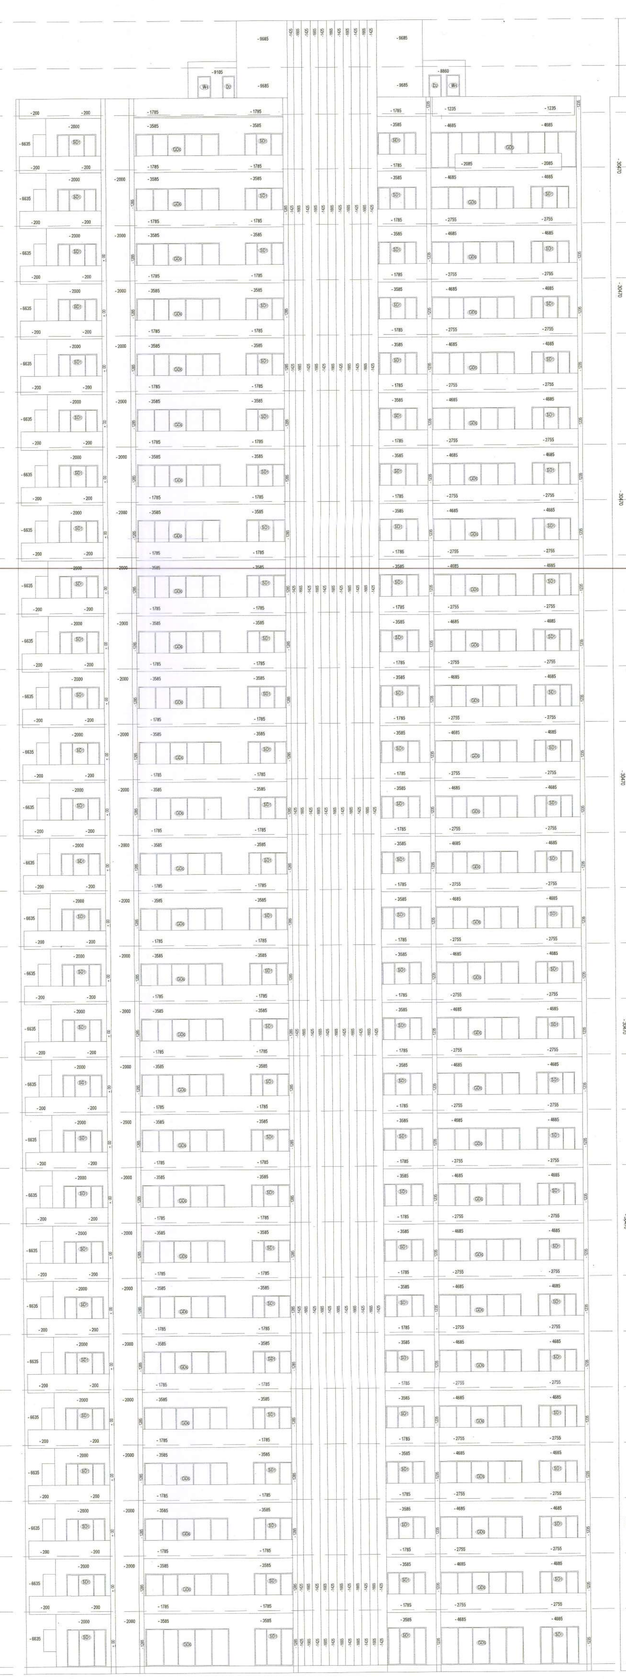

REAR SIDE ELEVATION

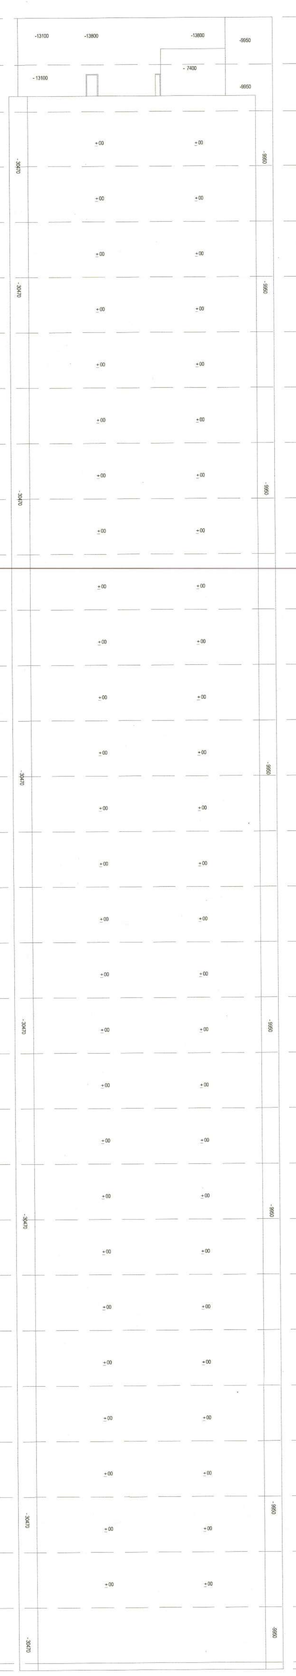

LEFT SIDE ELEVATION

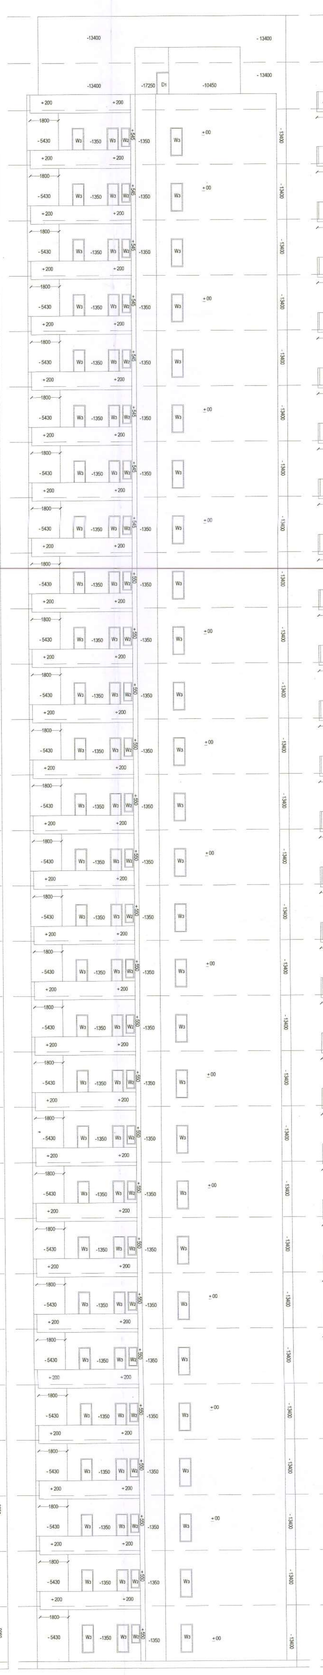

RIGHT SIDE ELEVATION

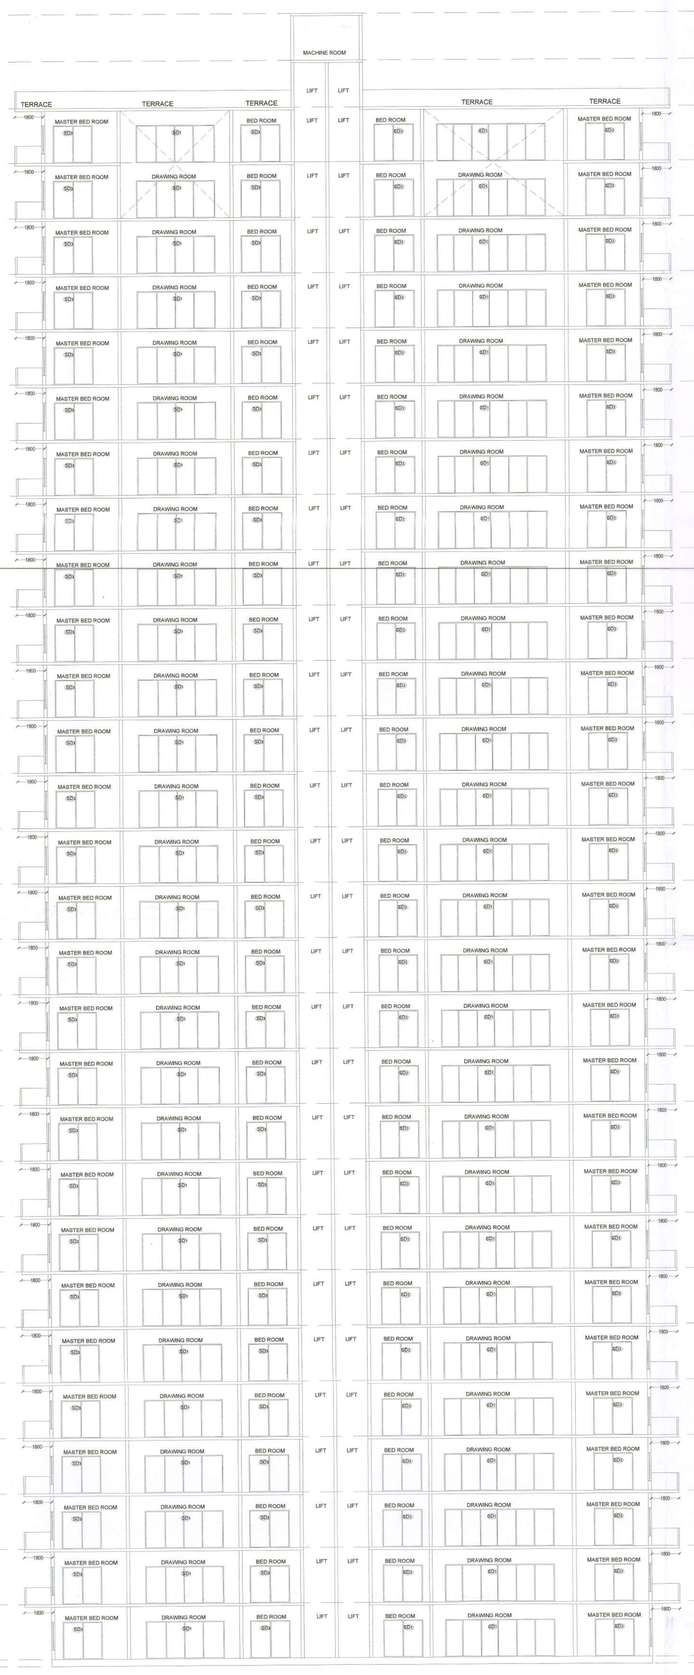

SECTION L-L

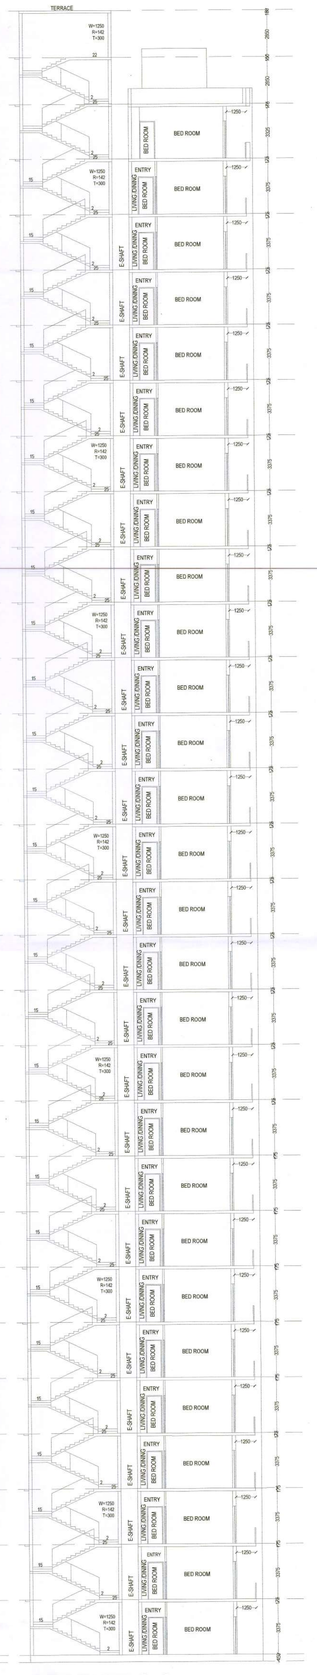

SECTION S-S

SHEET NO : A2B1/004/14-31

Building Plans Approved by Supervising Committee (HQ).

Chairman Building Plan Committee cum Divisional Town Planner HSIIDC, IMT-Manesar

Building Plans Sanction and Plans will be valid for five year only
To be read with Memo No. LC-1412-JE(B)/2021/17771 dated 23/08/2021 to 22/08/2026

Client

ELDECO

Eldeco Infrastructure & Properties Ltd.
201-212, 2nd Floor, Splendor Forum,
New Delhi - 110 025 (India)
Phone: +91 11 4065 5000
E-mail: contact@eldecoproperties.com

Architect
Ar. Narrouttam Kumar
CA/2014/66162
H.No. 291, New Vijay Nagar, Panipat,
Haryana - 132103

Structure Consultant
TPCL
B-74 | Sector 57 | Noida 201301
Uttar Pradesh | India
Phone :-91 120 4306800
Website:-www.tpcl.in

Notes
1. Unless otherwise mentioned all dimensions are in Millimeters.
2. Unless otherwise mentioned all levels including finished floor.
3. Unless otherwise mentioned all dimensions are shown exclusive of finishes & frames.
4. Dimensions are not to be scaled from the drawing.
5. Any discrepancies, either between written dimensions and site dimensions or within these drawings should be brought to the immediate attention of the consultant before executing the works.
6. This drawing is to be read in conjunction with all other.

SHEET NO : A2B1 -004/004
TOWER NAME :- BLOCK A2B1
PROJECT NAME :- ELDECO FAIRWAY RESERVE

Address
GROUP HOUSING PLOT NO-02 SECTOR-80 HSIIDC IMT, GURUGRAM -122050 (HR)
BELONGING TO:- M/S ELEDCO INFRASTRUCTURE & PROPERTIES LIMITED

For Eldeco Infrastructure & Properties Ltd.
Authorised Signatory

signature of authorised signatory

AR. NARROUTTAM KUMAR
CA/2014/66162
JAI SHRI ARCHITECTURE
+91-9992314086

signature of architect

signature of structural engineer

signature of proof consultant

signature of geo technical engineer