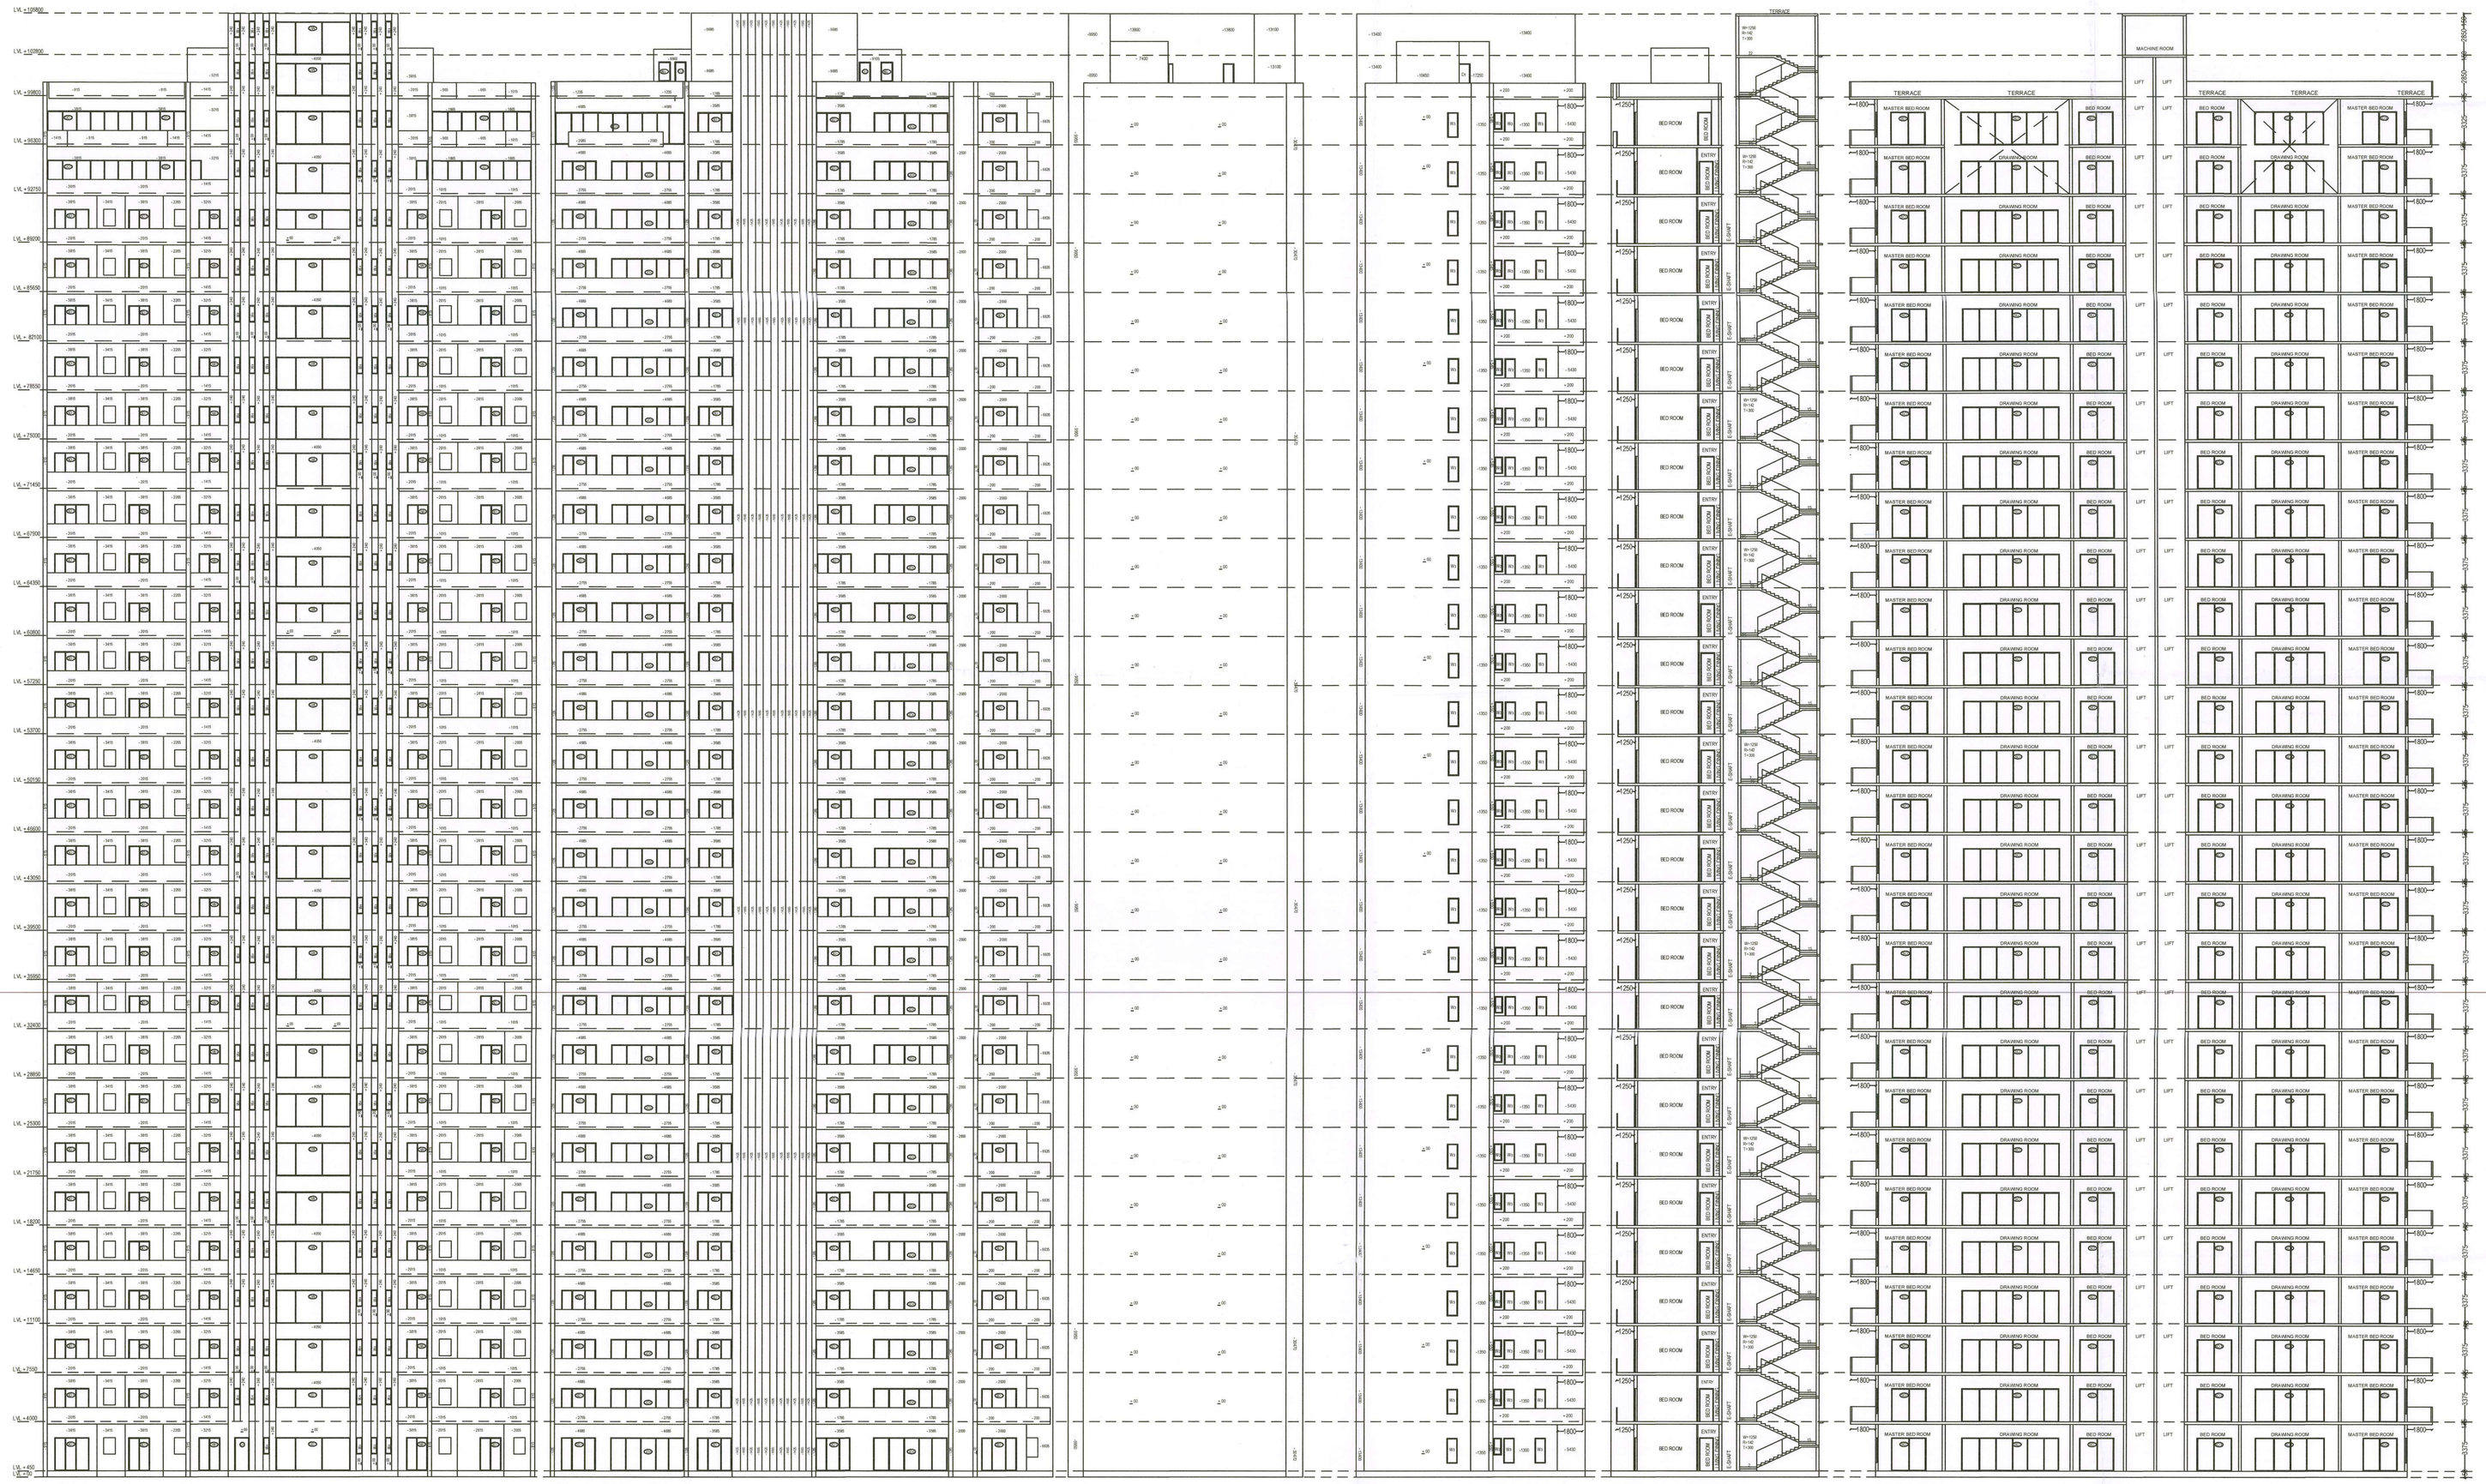

FRONT ELEVATION | REAR ELEVATION | LEFT SIDE ELEVATION | RIGHT SIDE ELEVATION | SECTION S-S | SECTION L-L

Building Plans Approved by Supervising Committee (HQ).

Chairman Building Plan Committee cum Divisional Town Planner HSIIDC, IMT-Manesar

Building Plans Sanction and Plans will be valid for five year only
To be read with Memo No. HSIIDC/IT&I/IMT/MISC/2024/1440-448
Dated 27/06/2024 to 26/06/2029

Client

ELDECO

Eldeco Infrastructure & Properties Ltd.
201-212, 2nd Floor, Splendor Forum,
New Delhi - 110 025 (India)
Phone: +91 11 4065 5000
E-mail: contact@eldecoproperties.com

Architect
Ar. Narrouttam Kumar
CA/2014/66162
H.No. 291, New Vijay Nagar, Panipat,
Haryana - 132103

Structure Consultant
TPCL
B-74 | Sector 57 | Noida 201301
Uttar Pradesh | India
Phone :-91 120 4306800
Website:-www.tpcl.in

Notes
1. Unless otherwise mentioned all dimensions are in Millimeters.
2. Unless otherwise mentioned all levels including finished floor.
3. Unless otherwise mentioned all dimensions are shown exclusive of finishes & frames.
4. Dimensions are not to be scaled from the drawing.
5. Any discrepancies, either between written dimensior and site dimensions or within these drawings should b brought to the immediate attention of the consultar before executing the works.
6. This drawing is to be read in conjunction with all othe

SHEET NO	: BA1 -004/004
TOWER NAME	:- BLOCK BA1
PROJECT NAME	:- ELDECO FAIRWAY RESERVE

Address
GROUP HOUSING PLOT NO-02 SECTOR-80 HSI IMT, GURUGRAM -122050 (HR) BELONGING TO:- M/S ELEDCO INFRASTRUCTU & PROPERTIES LIMITED

For Eldeco Infrastructure & Properties Ltd.
Authorised Signatory

signature of authorised signatory

AR. NARROUTTAM KUMAR
CA/2014/66162
JAI SHRI ARCHITECTURE
+91-9992314086

signature of architect

signature of structural engineer

signature of proof consultant

signature of geo technical engineer