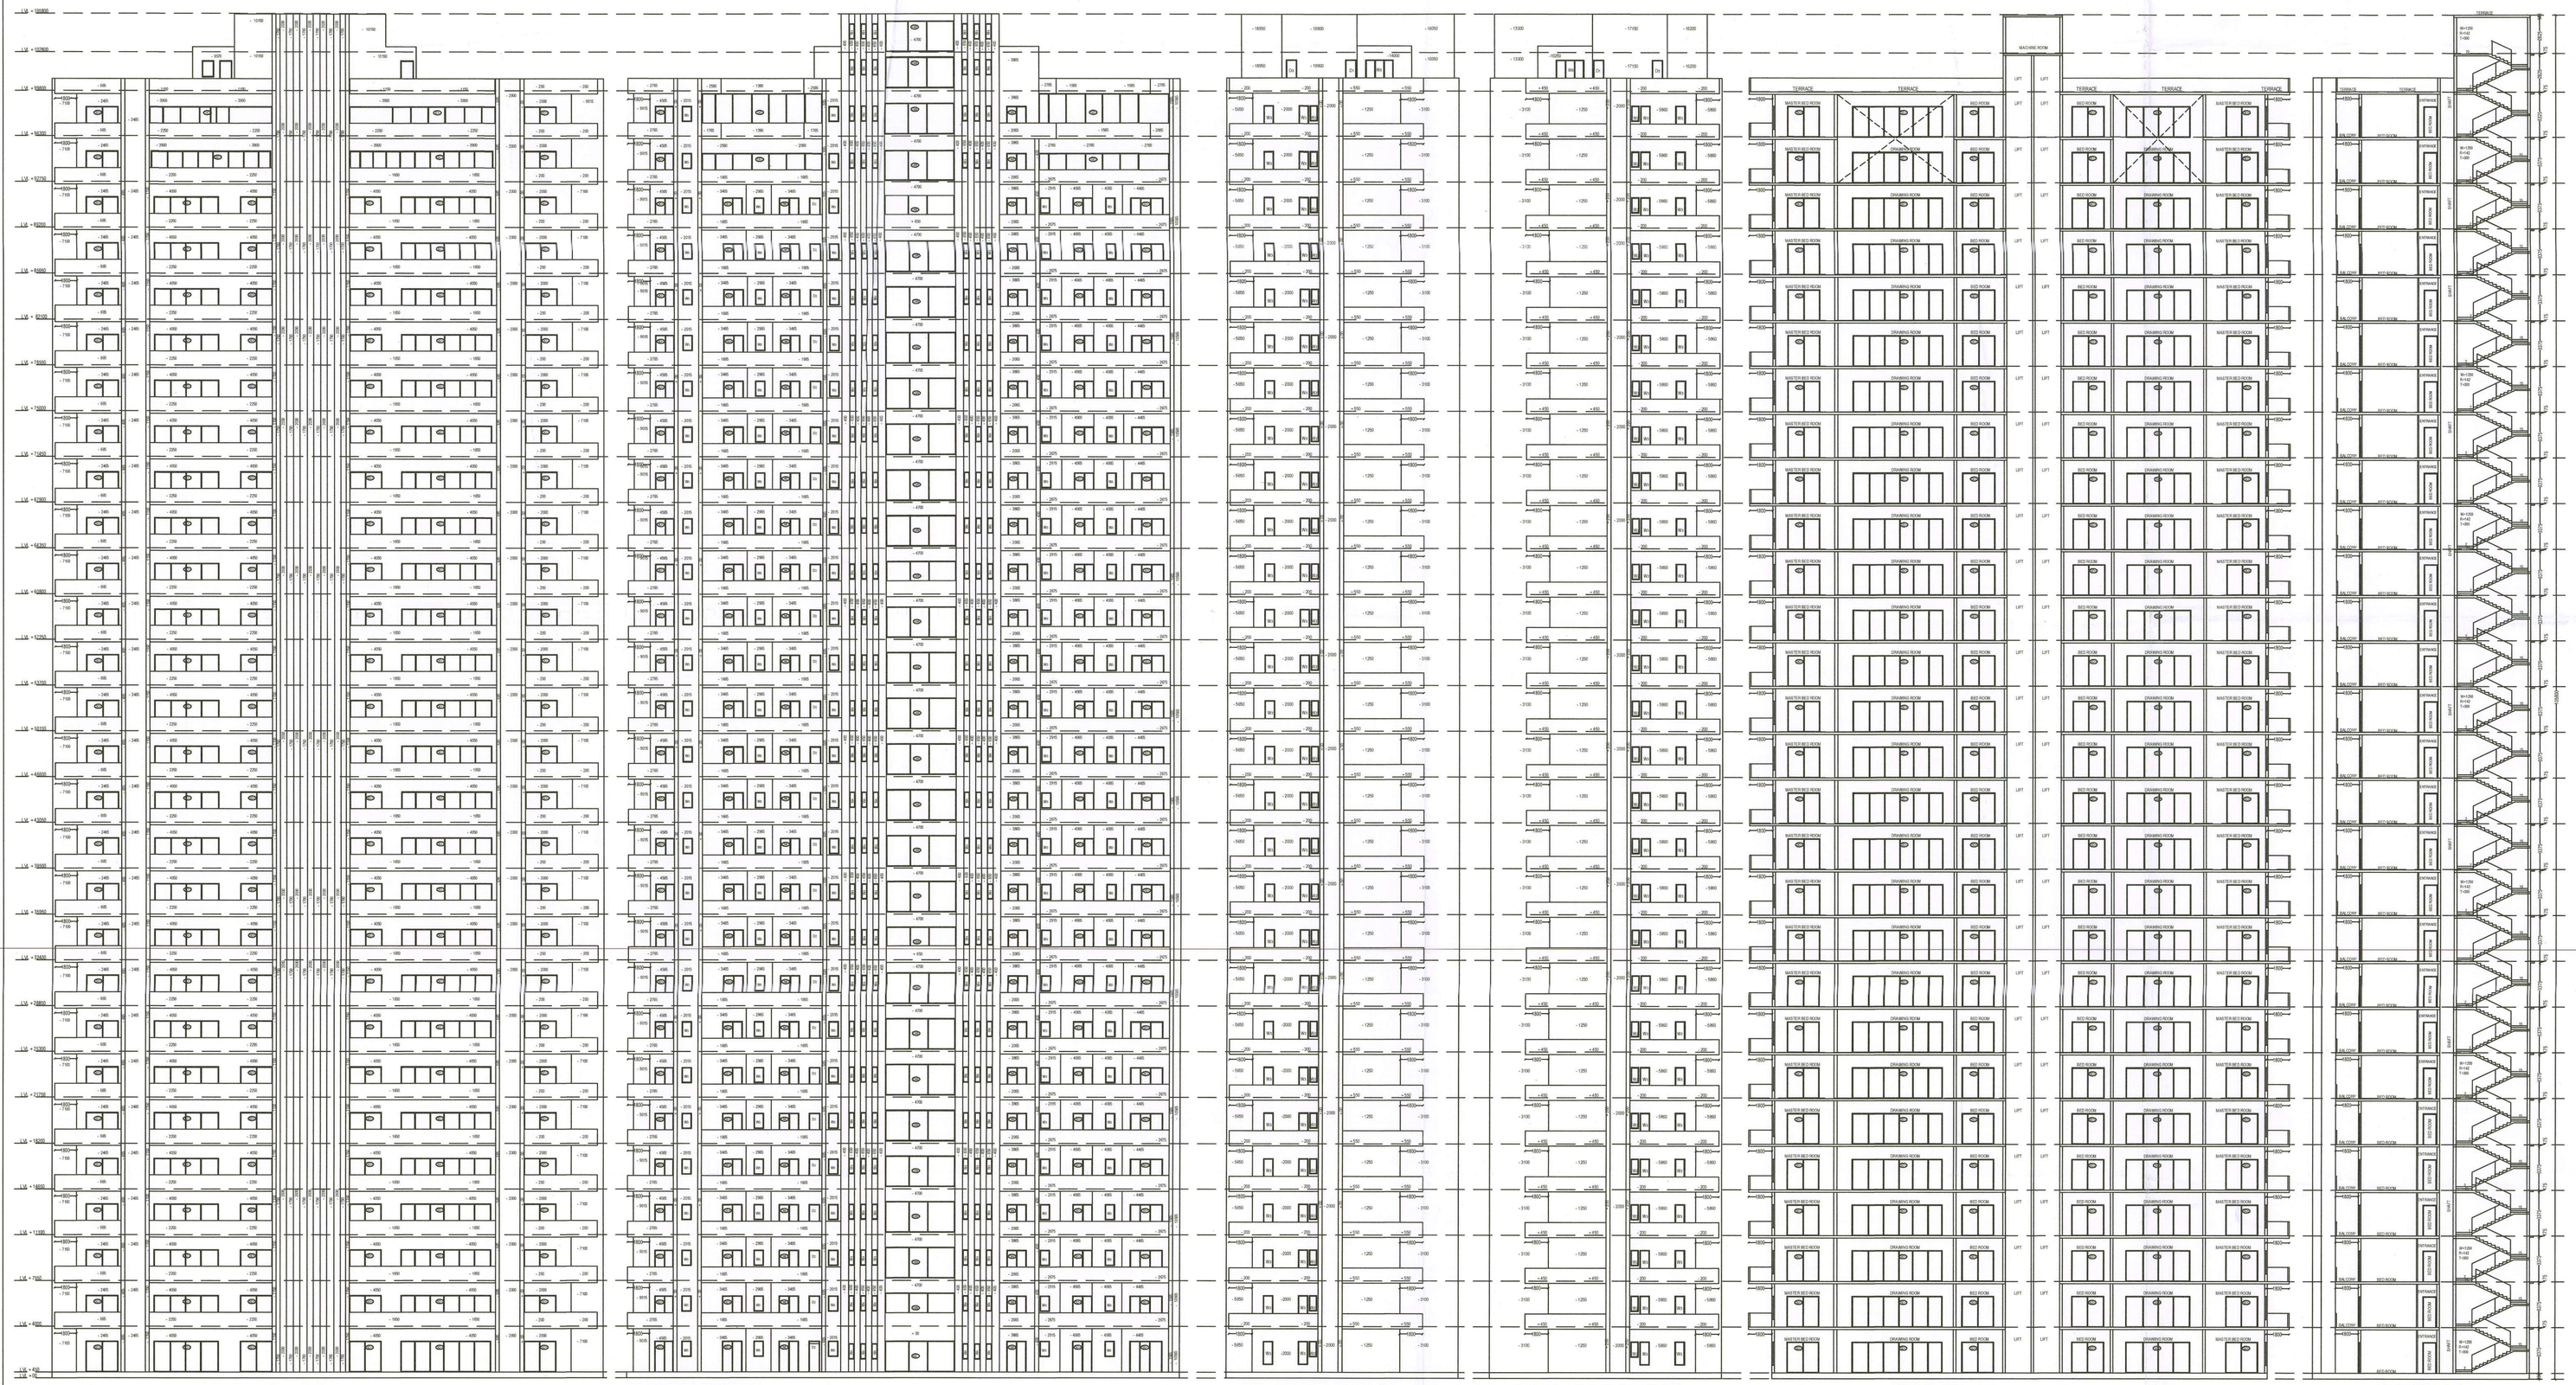

REAR ELEVATION | FRONT ELEVATION | LEFT SIDE ELEVATION | RIGHT SIDE ELEVATION | SECTION L-L | SECTION S-S

18/37

Building Plans Approved by Supervising Committee (HQ).

Building Plans Sanction and Plans will be valid for five year only
To be read with Memo No. HSIIDC/HQ/IMT/H/2024/1010-1118
Dated 9/10/2024 TO 24/10/2029

Chairman Building Plan Committee cum
Divisional Town Planner
HSIIDC, IMT-Manesar

Client

ELDECO

Eldeco Infrastructure & Properties Ltd.
201-212, 2nd Floor, Splendor Forum,
New Delhi - 110 025 (India)
Phone: +91 11 4065 5000
E-mail: contact@eldecoproperties.com

Architect
Ar. Narrouttam Kumar
CA/2014/66162
H.No. 291, New Vijay Nagar, Panipat,
Haryana - 132103

Structure Consultant
TPCL
B-74 | Sector 57 | Noida 201301
Uttar Pradesh | India
Phone :+91 120 4306800
Website:-www.tpcl.in

Notes
1. Unless otherwise mentioned all dimensions are in Millimeters.
2. Unless otherwise mentioned all levels including finished floor.
3. Unless otherwise mentioned all dimensions are shown exclusive of finishes & frames.
4. Dimensions are not to be scaled from the drawing.
5. Any discrepancies, either between written dimension and site dimensions or within these drawings should c and site dimensions or within these drawings should c attention of the consultant before executing the works.
6. This drawing is to be read in conjunction with all othe

SHEET NO	:	C1-B2/001/004
TOWER NAME	:-	BLOCK C1-B2
PROJECT NAME	:-	ELDECO FAIRWAY RESERVE

GROUP HOUSING PLOT NO-02 SECTOR-80 HSIIDC IMT, GURUGRAM -122050 (HR) BELONGING TO:- M/S ELEDCO INFRASTRUCTURE & PROPERTIES LIMITED

For Eldeco Infrastructure & Properties Ltd.
Authorised Signatory

signature of authorised signatory

AR. NARROUTTAM KUMAR
CA/2014/66162
JAI SHRI ARCHITECTURE
+91-9992314086

signature of architect

signature of structural engineer

signature of proof consultant

signature of geo technical engineer