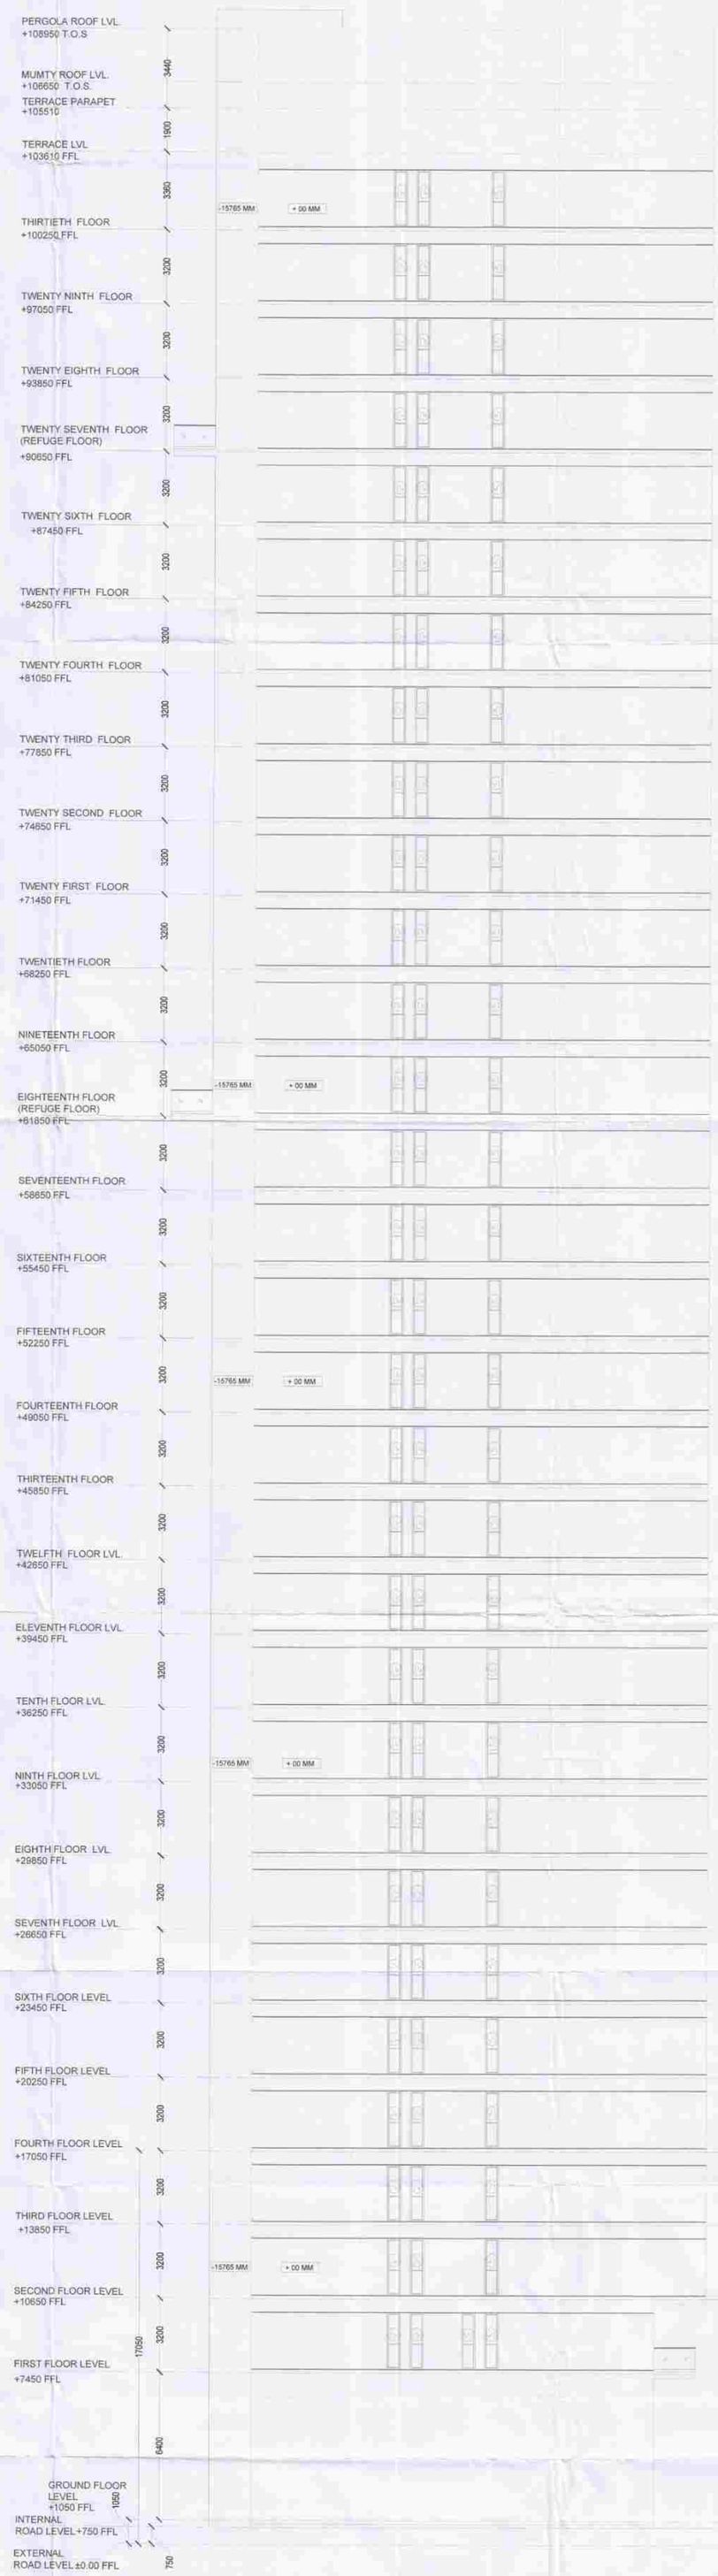

EAST ELEVATION

SANCTIONED
TO BE READ WITH THIS OFFICE
MEMO NO.: 25532
DATED : 09-08-2024

This is a PROVISIONAL BUILDING PLAN
Valid only for the purpose of inviting objections from the general public

S.T.P. (HQ) Town Planner B.P.A.C.
S.T.P. (G) Member B.P.A.C.
C.T.P.(HQ) Chairman B.P.A.C.
DTP (HQ)
ATP(HQ)
AD
PA
ATP
Rajesh Dua
JD(HQ)

DDT (T)
MEMBER
BPAC

Note -

1. BUILDING HAS AUTOMATIC SPRINKLER SYSTEM WHEREVER REQUIRED AS PER.

2. BUILDING WILL BE DESIGNED STRUCTURALLY AS PER RELEVANT IS CODES FOR EARTH QUAKE RESISTANCE.

3. FOR SOIL WASTE SINGLE STACK SYSTEM WILL BE ADOPTED AS PER APPROVED IN NBC 2016.

4. BUILDING IS FULLY NATURAL VENTILATED & ALL INTERNAL TOILETS AND BASEMENTS SHALL BE MECHANICALLY VENTILATED. BUILDING HAS FIRE TOWER EACH FOR 2 FLATS.

5. ALL DIMENSIONS ARE IN MM.

Project:

BUILDING PLANS OF OF GROUP HOUSING COLONY FOR AN ADDITIONAL AREA MEASURING 1.1965 ACRES (LICENCE NO. 99 OF 2019 DATED 04.092019) IN ALREADY GRANTED GROUP HOUSING COLONY MEASURING 23.431 ACRES (LICENCE NO. 21 OF 2008 DATED 08.02.2008 & LICENCE NO 28 OF 2012 DATED 07.04.2012) TOTAL AREA 24.6275 ACRES IN SECTOR -112 , GURUGRAM MANESAR URBAN COMPLEX BEING DEVELOPED BY EXPERION DEVELOPER PVT. LTD. IN COLLABORATION WITH THERE ASSOCIATE COMPANIES

OWNER:

EXPERION DEVELOPER PVT. LTD. IN COLLABORATION WITH THERE ASSOCIATE COMPANIES

ARCHITECTS:

DESIGN PLUS
Architecture_Interiors_Construction Management
C-312-315a MGM Cosmopolitan, Sector 66, Gurgaon, Haryana - 122002
Off Ph: +91-124-4083379
www.designplusarchitects.in
mail@designplusarchitects.in

ARCHITECT'S SEAL & SIGNATURE

OWNER'S SEAL & SIGNATURE

ASHISH GOEL
CA/2007/[illegible]
DESIGN PLUS
C312-C315A, MGM Cosmopolitan
Sector-66, Gurugram-122101, Haryana
Mail:- mail@designplusarchitects.in

Experion Developers Pvt. Ltd.

OCTOBER 2023 | SCALE - 1:150

DRAWING TITLE:
TOWER NUMBER: T-18
EAST ELEVATION

DRAWING NO.:
A-113