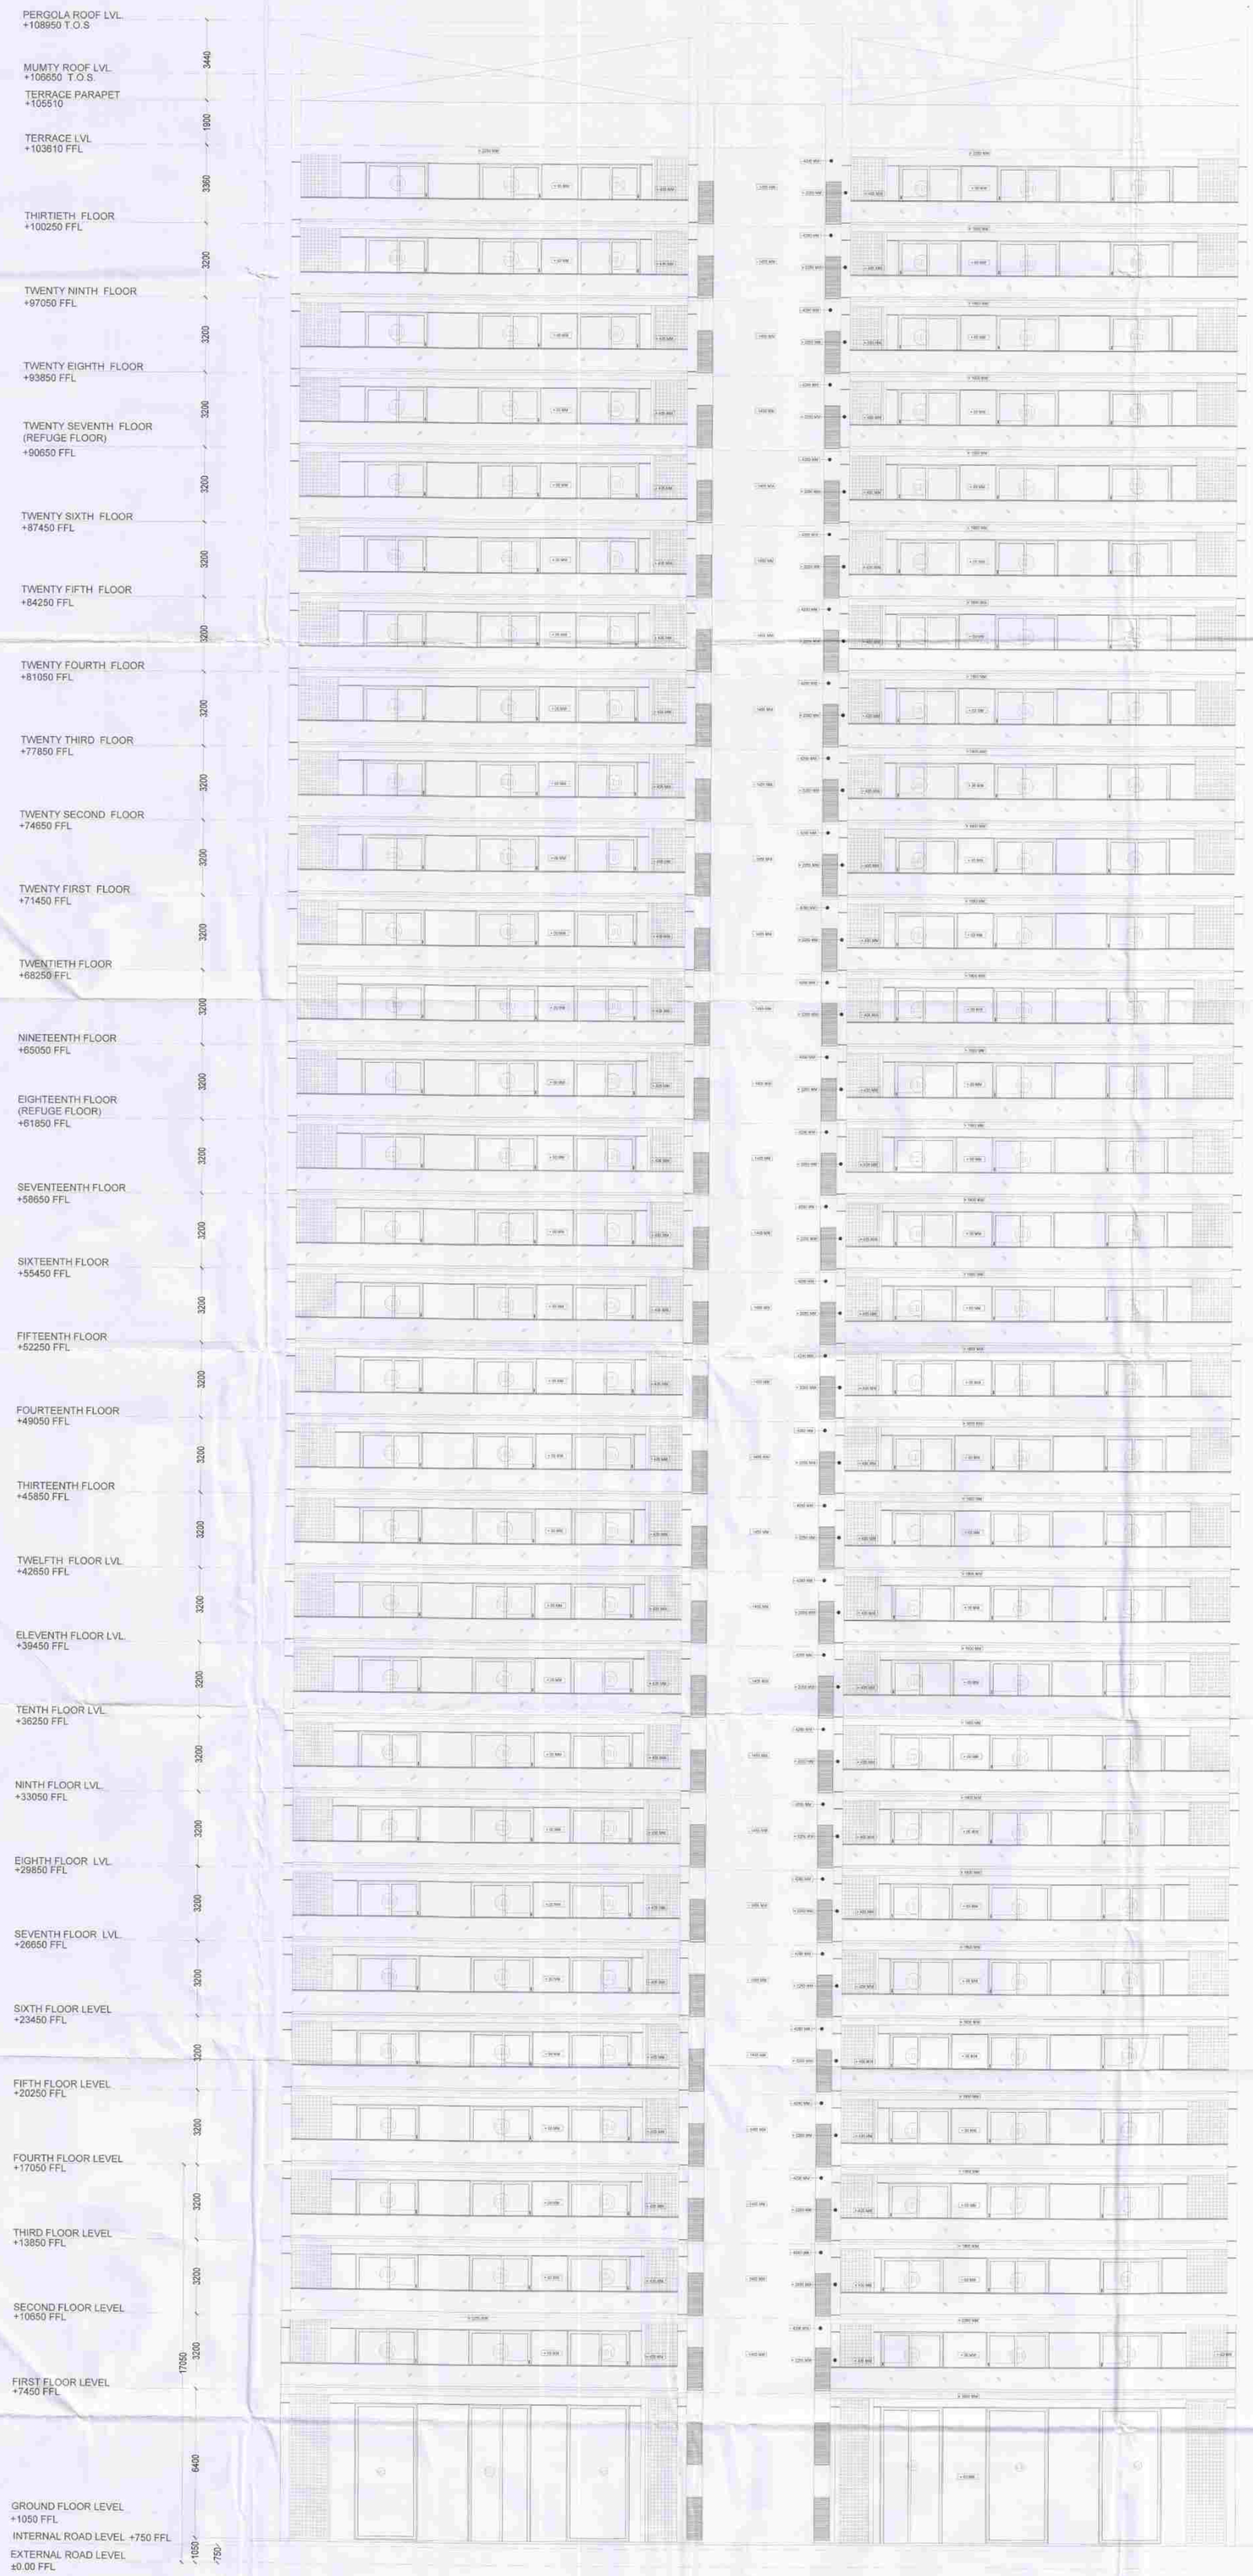

NORTH ELEVATION

This is a PROVISIONAL BUILDING PLAN approved only for the purpose of inviting objections from the general public

S.T.P.(O) Member B.P.A.C.
C.T.P.(N.) Chairman B.P.A.C.
DTP (HQ)
ATP(HQ)
AD
PA
ATP
Rajesh Dutt JD(HQ)

SANCTIONED
TO BE READ WITH THIS OFFICE MEMO NO.: 25532
DATED: 09-08-2019
DD(T)
MEMBER
BPAC

Project:

BUILDING PLANS OF OF GROUP HOUSING COLONY FOR AN ADDITIONAL AREA MEASURING 1.1965 ACRES (LICENCE NO. 99 OF 2019 DATED 04.092019) IN ALREADY GRANTED GROUP HOUSING COLONY MEASURING 23.431 ACRES (LICENCE NO. 21 OF 2008 DATED 08.02.2008 & LICENCE NO 28 OF 2012 DATED 07.04.2012) TOTAL AREA 24.6275 ACRES IN SECTOR -112 , GRUGRAM MANESAR URBAN COMPLEX BEING DEVELOPED BY EXPERION DEVELOPER PVT. LTD. IN COLLABORATION WITH THERE ASSOCIATE COMPANIES

OWNER:

EXPERION DEVELOPER PVT. LTD. IN COLLABORATION WITH THERE ASSOCIATE COMPANIES

ARCHITECTS:

DESIGN PLUS
Architecture_Interiors_Construction Management
C 312-315a M3M Cosmopolitan, Sector 66, Gurgaon, Haryana - 122002.
Off Ph: +91-124-4983379
www.designplusarchitects.in
mail@designplusarchitects.in

ARCHITECT'S SEAL & SIGNATURE | OWNER'S SEAL & SIGNATURE

Ar. [illegible]
CA/2007/40774
DESIGN PLUS
C312-C315A, M3M Cosmopolitan
Sector-66, Gurugram-122102, Haryana
Ph:- mail@designplusarchitects.in

OCTOBER 2023 | SCALE : 1:150

DRAWING TITLE -
TOWER NUMBER: T-18
NORTH ELEVATION

DRAWING NO:-
A-111