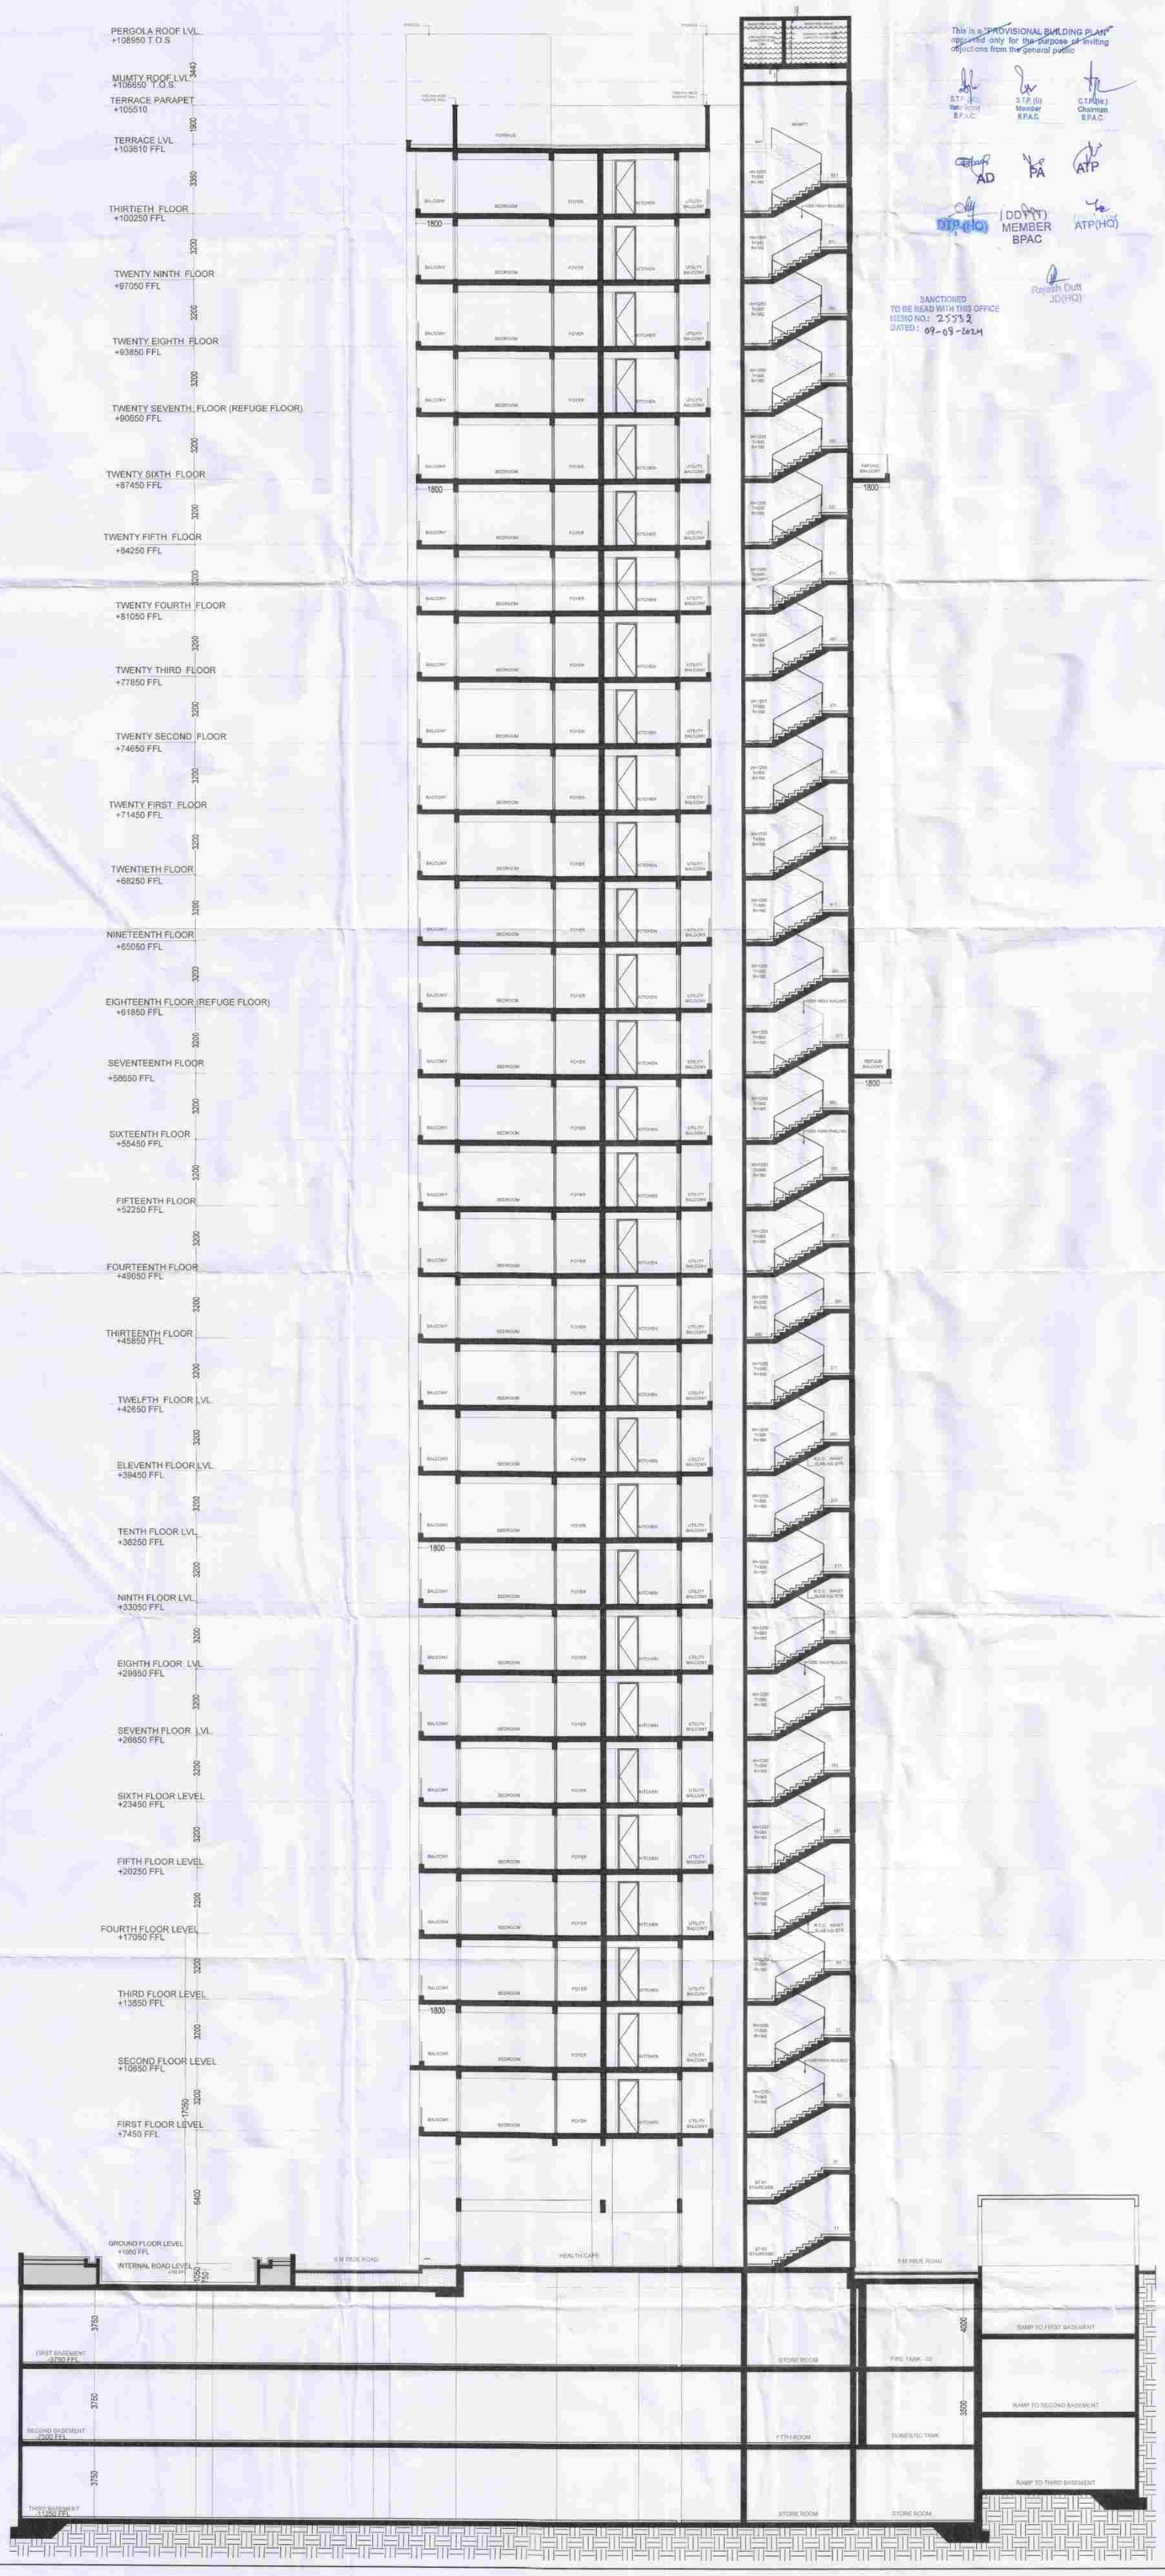

This is a "PROVISIONAL BUILDING PLAN" approved only for the purpose of inviting objections from the general public

S.T.P. (HQ) Town Planner B.P.A.C. | S.T.P. (G) Member B.P.A.C. | C.T.P.(H.) Chairman B.P.A.C.

AD | PA | ATP

DTP (HQ) | DD(IT) MEMBER BPAC | ATP(HQ)

Rajesh Dutt JD(HQ)

SANCTIONED
TO BE READ WITH THIS OFFICE MEMO NO.: 25532
DATED: 09-08-2024

SECTION_01

Note :-

1. BUILDING HAS AUTOMATIC SPRINKLER SYSTEM WHEREVER REQUIRED BY NBC.
2. BUILDING WILL BE DESIGNED (STRUCTURES) AS PER RELEVANT IS CODES FOR EARTH QUAKE RESISTANCE
3. FOR SOIL WASTE- SINGLE STACK SYSTEM WILL BE ADOPTED AS PER APPROVED IN NBC-2016.
4. BUILDING IS FULLY NATURAL VENTILATED & ALL INTERNAL TOILETS AND BASEMENTS SHALL BE MECHANICALLY VENTILATED. BUILDING HAS 100% POWER BACKUP FOR LIFTS
5. ALL DIMENSIONS ARE IN MM.

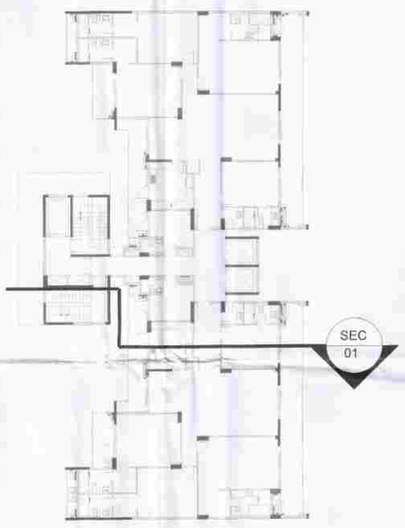

Project:

BUILDING PLANS OF OF GROUP HOUSING COLONY FOR AN ADDITIONAL AREA MEASURING 1.1965 ACRES (LICENCE NO. 99 OF 2019 DATED 04.092019) IN ALREADY GRANTED GROUP HOUSING COLONY MEASURING 23.431 ACRES (LICENCE NO. 21 OF 2008 DATED 08.02.2008 & LICENCE NO 28 OF 2012 DATED 07.04.2012) TOTAL AREA 24.6275 ACRES IN SECTOR -112 , GURUGRAM MANESAR URBAN COMPLEX BEING DEVELOPED BY EXPERION DEVELOPER PVT. LTD. IN COLLABORATION WITH THERE ASSOCIATE COMPANIES

OWNER:

EXPERION DEVELOPER PVT. LTD. IN COLLABORATION WITH THERE ASSOCIATE COMPANIES

ARCHITECTS:

DESIGN PLUS
Architecture_Interiors_Construction Management
C 312-315a M3M Cosmopolitan, Sector 66, Gurgaon, Haryana - 122002.
Off Ph: +91-124-4983379
www.designplusarchitects.in
mail@designplusarchitects.in

ARCHITECT'S SEAL & SIGNATURE | OWNER'S SEAL & SIGNATURE

OCTOBER. 2023 | SCALE : 1:150

DRAWING TITLE:-
TOWER NUMBER: T-18
SECTION -1

DRAWING NO:-
A-115