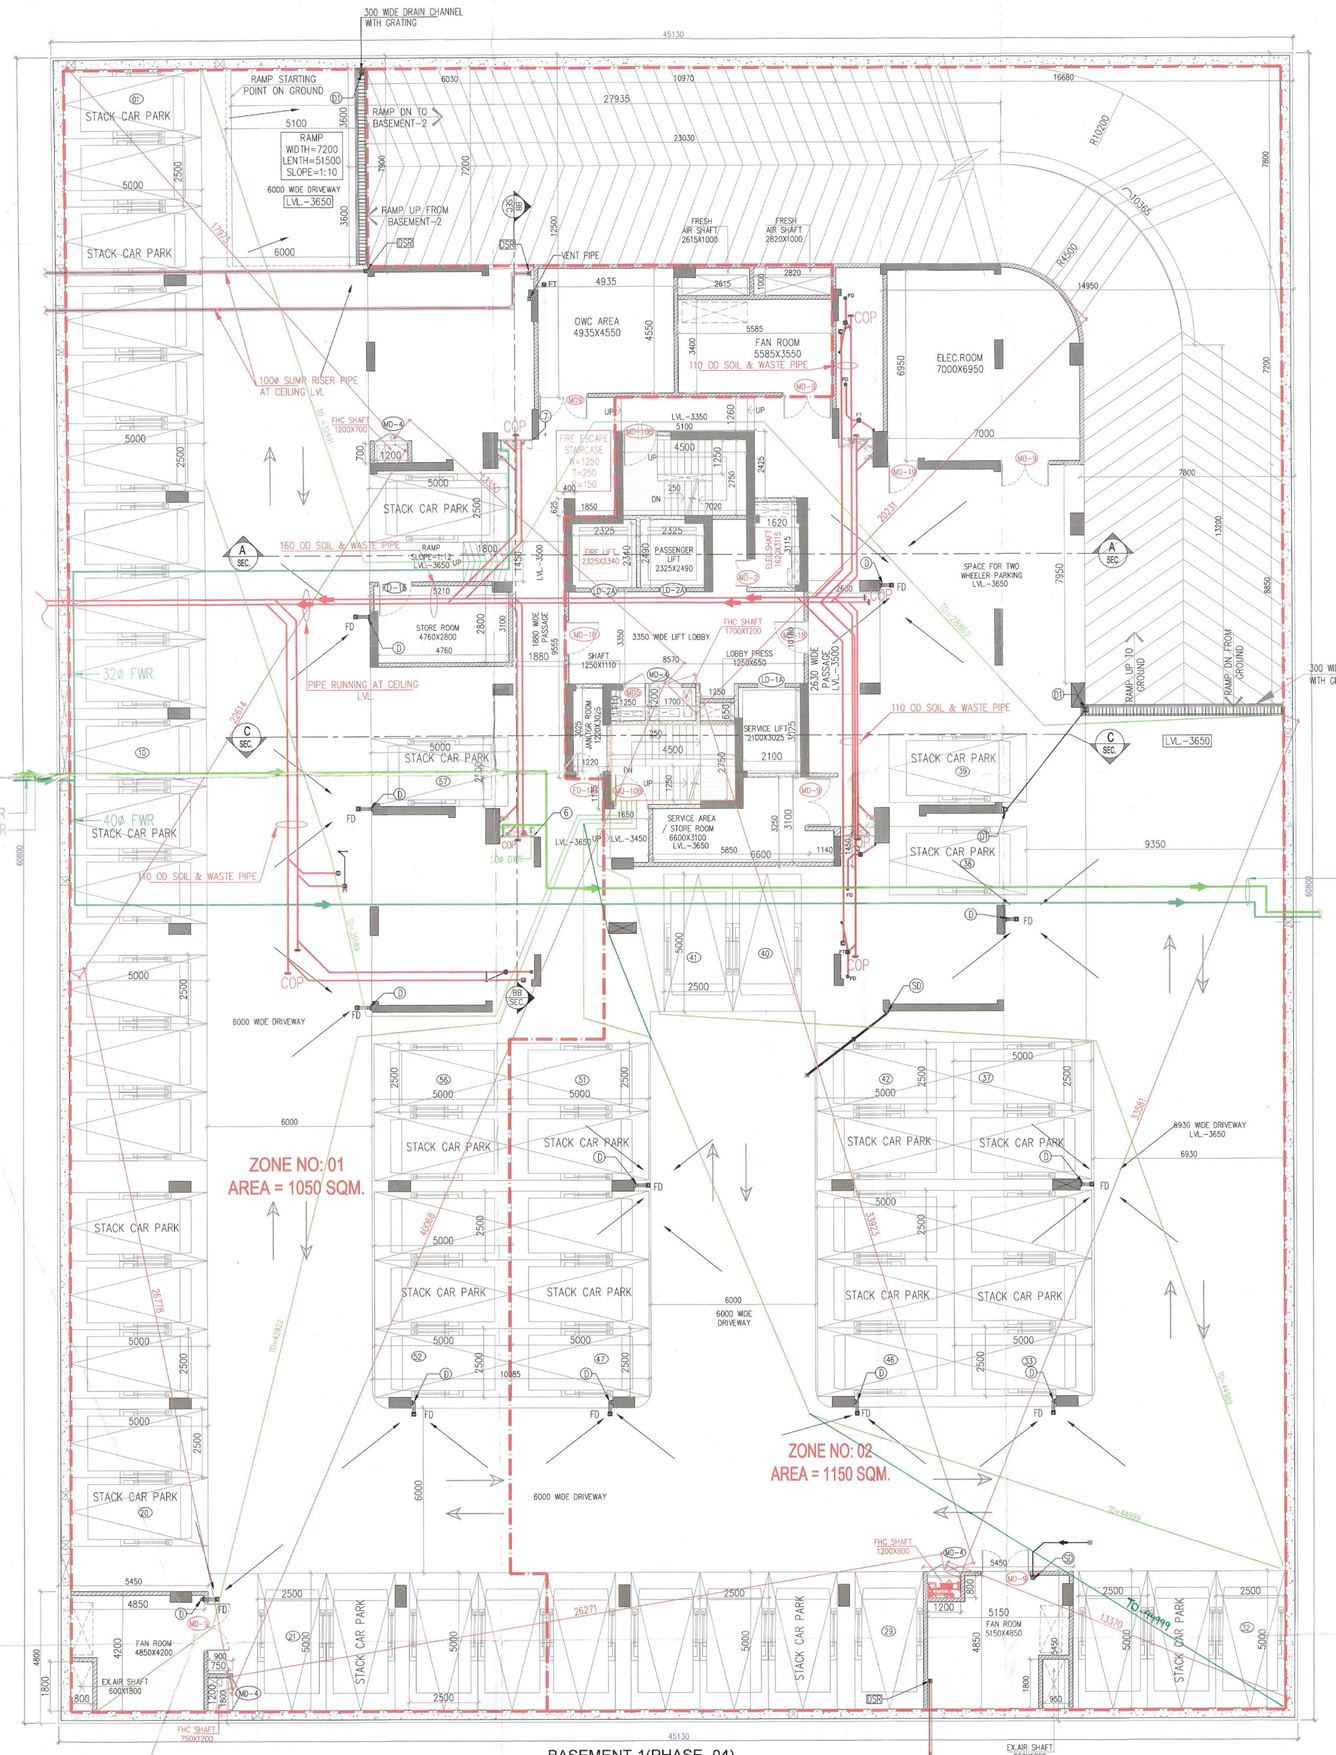

BASEMENT-1(PHASE -04)
LVL-3650
STACK CAR PARKING =58 X2 = 116
TOTAL CARS = 116 CARS

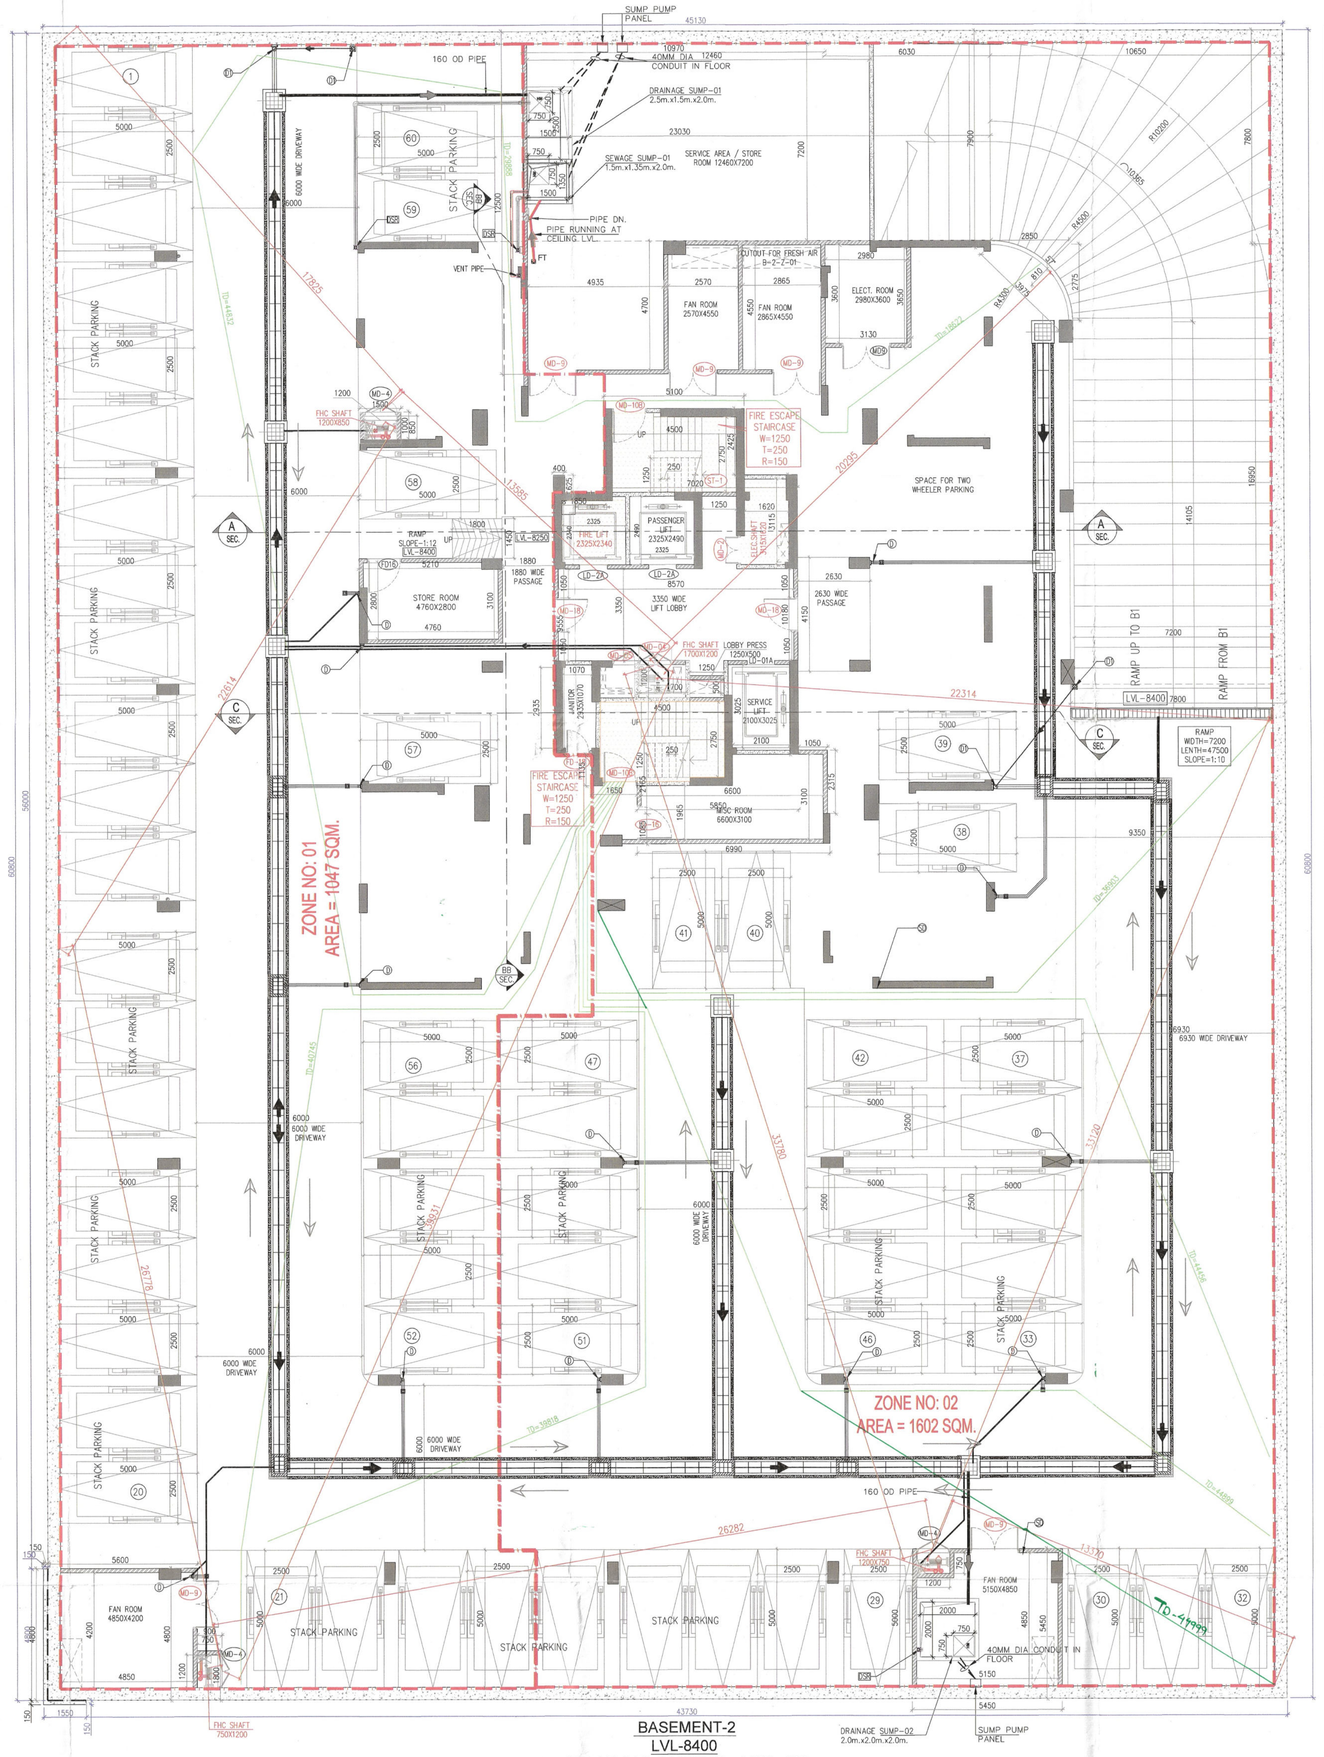

BASEMENT-2
LVL-8400
STACK CAR PARKING =60X2=120
TOTAL CARS =120 CARS

BASEMENT-2 DOOR SCHEDULE (ALL DIMENSION ARE FROM SSL)						
SR NO	ROOM NAME	DOOR TAG	DESCRIPTION	OPENING SIZE IN (MM)	SILL (MM)	REMARKS
01	ELECT. ROOM	MD-2	2HR FIRE RATED METAL DOOR, METAL FRAME	1050X2150	350	–
02	FHC SHAFT	MD-4	METAL DOOR, METAL FRAME	1200X2150	350	–
03	FTTH	MD-5	2HR FIRE RATED METAL DOOR, METAL FRAME	800X2150	350	–
04	FAN ROOM	MD-9	2HR FIRE RATED METAL DOOR, METAL FRAME	1800X2500	–	FINISH CONSIDERED 100MM
05	STAIRCASE	MD-10B	2HR FIRE RATED METAL DOOR, METAL FRAME	1250X2500	–	–
06	LIFT LOBBY	MD-18	2HR FIRE RATED METAL DOOR, METAL FRAME	1250X2500	–	–
07	STORE ROOM	FD-16	FLUSH DOOR	1250X2500	–	–
08	JANITOR ROOM	FD-18	FLUSH DOOR	1050X2500	–	–
09	SERVICE LIFT	LD-1A	LIFT DOOR AS PER VENDOR DETAIL	1000X2500	–	–
10	PASSENGER LIFT	LD-2A	LIFT DOOR AS PER VENDOR DETAIL	1000X2500	–	–

LEGEND EXTINGUISHER :-

SIN.NO	SYMBOL	DESCRIPTION
1.	CO2	CO2 TYPE FIRE EXTINGUISHER CAP 4.5KG
2.	ABC	ABC TYPE FIRE EXTINGUISHER CAP 6KG
3.	SAND BUCKET	SAND BUCKET 10LT (SB)

PLUMBING LEGEND:-

150x150 mm CUTOUT IN FLOOR LVL. 110 OD DRAIN PIPE	
200x200 mm CUTOUT IN FLOOR LVL. 160 OD DRAIN PIPE	
150x150 mm CUTOUT 100ø SUMP RISER PIPE	
150x150 mm CUTOUT 110 OD SUB SOIL DRAIN PIPE	
150x150 mm CUTOUT 110 OD SUB SOIL DRAIN PIPE	
CATCH BASIN SIZE 600X1800MM	

PLUMBING LEGEND

1	110 OD SOIL PIPE	
2	110 OD WASTE PIPE	
3	75 OD ANTI VENT PIPE	
4	DOMESTIC WATER SUPPLY PIPE	
5	FLUSHING WATER SUPPLY PIPE	
6	DOMESTIC WATER RISER PIPE TO OHT	
7	FLUSHING WATER RISER PIPE TO OHT	
FT	FLOOR TRAP CUTSET	
FD	FLOOR DRAIN 150X150 CUTOUT	
COP	CLEAN OUT PLUG	

PARKING LEGEND

PARKING BLOCK	DESCRIPTION	PARKING NOS.
	STACK CAR PARK	60X2+120 NOS

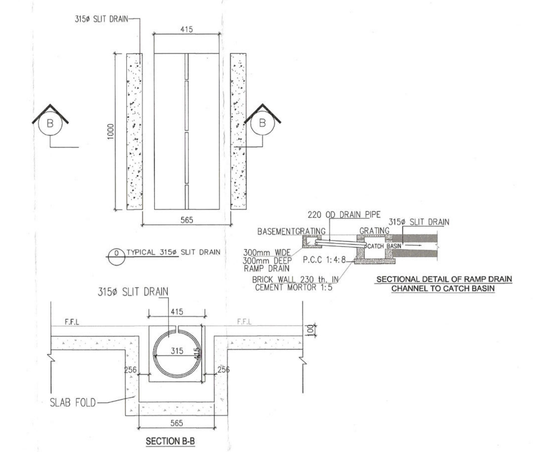

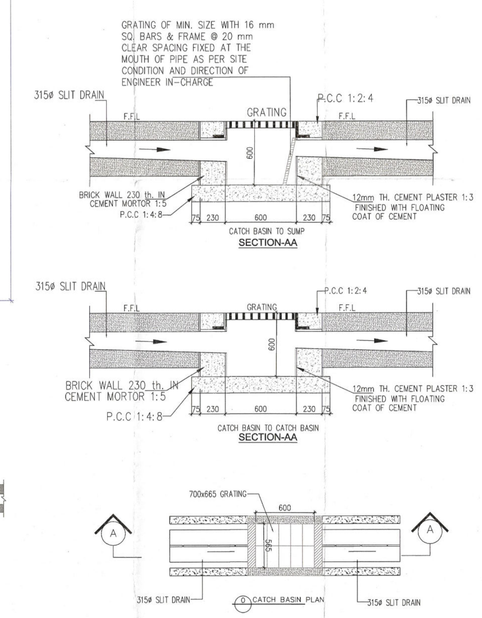

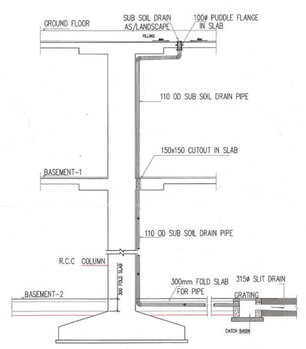

TYP. SECTION OF SUB SOIL DRAIN PIPE

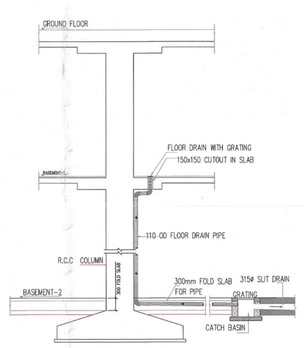

TYP. SECTION OF FLOOR DRAIN PIPE

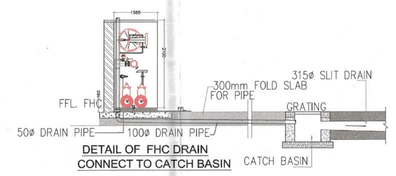

DETAIL OF FHC DRAIN CONNECT TO CATCH BASIN

PARKING LEGEND		
PARKING BLOCK	DESCRIPTION	PARKING NOS.
	STACK CAR PARK	58X2=116

BASEMENT-1 DOOR SCHEDULE (ALL DIMENSION ARE FROM SSL)						
SR NO	ROOM NAME	DOOR TAG	DESCRIPTION	OPENING SIZE IN (MM)	SILL (MM)	
01	ELECT. ROOM	MD-2	2HR FIRE RATED METAL DOOR, METAL FRAME	1050X2150	350	
02	FHC SHAFT	MD-4	METAL DOOR, METAL FRAME	1200X2150	350	
03	FTTH	MD-5	2HR FIRE RATED METAL DOOR, METAL FRAME	800X2150	350	
04	FAN ROOM	MD-9	2HR FIRE RATED METAL DOOR, METAL FRAME	1800X2500	–	
05	STAIRCASE	MD-10B	2HR FIRE RATED METAL DOOR, METAL FRAME	1250X2500	–	
06	LIFT LOBBY	MD-18	2HR FIRE RATED METAL DOOR, METAL FRAME	1250X2500	–	
07	ELECT. ROOM	MD-19	2HR FIRE RATED METAL DOOR, METAL FRAME	1100X2500	–	
08	STORE ROOM	FD-16	FLUSH DOOR	1250X2500	–	
09	JANITOR ROOM	FD-18	FLUSH DOOR	1050X2500	–	
10	SERVICE LIFT	LD-1A	LIFT DOOR AS PER VENDOR DETAIL	1000X2500	–	
11	PASSENGER LIFT	LD-2A	LIFT DOOR AS PER VENDOR DETAIL	1000X2500	–	

Note :-

1. BUILDING WILL BE DESIGNED (STRUCTURES) AS PER RELEVENT IS CODES FOR EARTH QUAKE RESISTANCE.
2. BUILDING HAS AUTOMATIC SPRINKLER SYSTEM ON ALL FLOORS.

LEGEND:-

PROJECT:-

REVISED (1st Revision) GROUP HOUSING ON SITE MEASURING 9.53 ACRES IN RESIDENTIAL PLOTTED COLONY MEASURING 177.86 ACRES(LICENSE NO. 10 OF 2009 DATED DT.21.05.2009,LICENSE NO. 113 OF 2011 DATED 22.12.2011 & LICENSE NO. 117 OF 2022 DATED 23.08.2022) IN SECTOR 65 & 62,GURUGRAM BEING DEVELOPED BY ACTIVE PROMOTERS AND OTHERS IN COLLABORATION WITH EMAAR INDIA LTD(FORMERLY KNOWN AS EMAAR MGF LAND LTD)

ARCHITECT:

DSP DESIGN ASSOCIATES PVT. LTD.
Architects & Interior Designers
6th Floor, Devchand House, Shiv Sagar Estate, Dr Annie Besant Road, Opposite Nehru Centre, Worli, Mumbai - 400 018. Tel: +91 22 4913 1800 Web: www.dspdesign.co.in
#1002A, Tenth Floor, Times Tower, M.G. Road, Gurgaon 122002. Tel: +91 124 4221417
• MUMBAI • BENGALURU • PUNE • NEW DELHI • HYDERABAD

Associate Architects
RSMS ARCHITECTS
RSMS ARCHITECTS PVT. LTD.
69,Nora Niwas Bhawani Kunj
(Behind D2), Vasant Kunj,
New Delhi-110070.
Tel.: 011-26898616,26898617
www.rsms-arch.com

Checked for Public Health (Internal) only subject to comments in forwarding letter no. 152928 dt. 26/06/24
Executive Engineer (HQ) PHSVP, Panchkula
DD P(T) MEMBER BPAC

"This is a "PROVISIONAL BUILDING PLAN" approved only for the purpose of inviting objections from the general public."

S.T.P.(G) Member Secretary B.P.A.C. | S.T.P.(R) Member B.P.A.C. | C.T.P.(R) Chairman B.P.A.C.
DTP (HQ) | ATP(HQ)
P.A. | A.P. | (Dinesh Kumar) PA(HQ)

ARCHITECT'S SEAL & SIGNATURE	OWNER'S SEAL & SIGNATURE
FOR DSP Manmeet Singh Bali Architect (B.Arch, MCA) CA/2003/70598	

APRIL.-2024. Scale : 1:100 (1st Revision)

Drawing Title:- BASEMENT-01 & 02 (UNDER TOWER-05)

Drawing No:- BST5-01 27052024