FIRST BASEMENT AREA CALCULATION

			ADDITION					
S. No.	COEFF.	WIDTH	LENGTH	UNITS	AREA/UNIT	NOS.	Area in sq.mt.	
T1	1	16.335	6.385	1	104.353	1	243.453	
T1A	0.5	15.265	6.075	1	46.326	1	46.326	
T2	1	24.915	15.350	1	309.225	1	309.225	
T2	0.5	34.360	39.400	1	1355.158	1	1355.158	
T3	1	37.610	108.400	1	4076.324	1	4076.324	
T3	1	28.570	19.775	1	564.941	1	564.941	
T4	1	17.830	30.604	1	545.571	1	545.571	
T5	1	7.965	7.195	1	57.312	1	57.312	
T6	0.5	25.535	31.745	1	809.610	1	809.610	
T7	1	45.610	61.705	1	2847.062	1	2847.062	
T7	0.5	28.535	0.985	1	13.995	1	13.995	
T8	0.5	17.610	2.245	1	19.790	1	19.790	
T9	1	88.610	133.845	1	11779.598	1	11779.598	
T11	0.5	69.115	0.695	1	23.996	1	23.996	
T12	0.5	17.610	2.245	1	19.790	1	19.790	
T13	1	88.610	133.845	1	11779.598	1	11779.598	
T14	1	57.330	4.650	1	266.618	1	266.618	
T15	1	57.690	46.645	1	2692.725	1	2692.725	
T16	1	40.690	21.105	1	858.752	1	858.752	
T17	0.5	40.690	7.395	1	150.451	1	150.451	
T18	0.5	0.640	75.150	1	24.048	1	24.048	
T19	1	16.315	26.185	1	427.206	1	427.206	
T21	1	24.930	25.950	1	646.856	1	646.856	
T22	1	39.555	38.050	1	1504.570	1	1504.570	
T23	0.5	1.280	65.010	1	41.606	1	41.606	
		TOTAL (F)					29375.772	

FIRST BASEMENT AREA CALCULATION

			ADDITION					
S. No.	COEFF.	WIDTH	LENGTH	UNITS	AREA/UNIT	NOS.	Area in sq.mt.	
T1	1	16.335	6.385	1	104.353	1	243.453	
T1A	0.5	15.265	6.075	1	46.326	1	46.326	
T13	1	20.145	15.350	1	309.225	1	309.225	
T2	0.5	38.360	99.400	1	1955.158	1	1955.158	
T3	1	8.570	168.330	1	1428.273	1	1428.273	
T4	1	17.830	166.485	1	2965.131	1	2965.131	
T5	1	38.530	13.775	1	530.751	1	530.751	
T6	0.5	0.830	10.803	1	4.374	1	4.374	
T7	0.5	7.580	2.975	1	11.275	1	11.275	
T8	0.5	25.570	61.745	1	789.450	1	789.450	
T9	1	45.610	61.745	1	2847.062	1	2847.062	
T11	0.5	69.115	0.695	1	23.996	1	23.996	
T12	0.5	17.610	2.245	1	19.790	1	19.790	
T13	1	88.610	133.845	1	11779.598	1	11779.598	
T14	1	57.330	4.650	1	266.618	1	266.618	
T15	1	57.690	46.645	1	2692.725	1	2692.725	
T16	1	40.690	21.105	1	858.752	1	858.752	
T17	0.5	40.690	7.395	1	150.451	1	150.451	
T18	0.5	0.640	75.150	1	24.048	1	24.048	
T19	1	16.315	26.185	1	427.206	1	427.206	
T21	1	24.930	25.950	1	646.856	1	646.856	
T22	1	39.555	38.050	1	1504.570	1	1504.570	
T23	0.5	1.280	65.010	1	41.606	1	41.606	
		TOTAL (F)					29375.772	

SERVICE AREA

S01	1	3.955	3.450	1	13.645	1	13.645
S01A	0.5	3.455	14.555	1	50.305	1	50.305
S01B	1	8.855	18.555	1	158.195	1	158.195
S02	1	10.455	5.950	1	62.247	1	62.247
S02B	1	2.905	38.950	1	113.128	1	113.128
S03	1	6.405	4.285	1	27.317	1	27.317
S04	1	3.400	6.985	1	23.724	1	23.724
S04A	1	15.800	1.400	1	22.120	1	22.120
S04B	1	0.755	2.215	1	1.672	1	1.672
S05	1	0.200	0.200	1	0.040	1	0.040
S05	1	4.915	3.680	1	18.087	1	18.087
S06	1	5.300	7.850	1	41.605	1	41.605
S07	1	5.305	7.850	1	41.635	1	41.635
S08	1	2.325	2.400	1	5.58	1	5.58
S09	1	2.565	3.285	1	8.729	1	8.729
S10	1	2.315	2.030	1	4.699	1	4.699
S11	1	0.900	0.200	1	0.180	1	0.180
S12	1	2.135	0.920	1	1.964	1	1.964
S13	1	3.660	3.590	1	13.14	1	13.14
S14	1	3.660	1.045	1	3.824	1	3.824
S15	1	4.875	1.695	1	8.261	1	8.261
S16	1	3.960	4.960	1	19.642	1	19.642
S17	1	6.200	2.850	1	17.67	1	17.67
S18	1	9.300	18.200	1	169.26	1	169.26
S19	1	19.685	15.685	1	308.844	1	308.844
S20	1	1.705	6.885	1	11.736	1	11.736
S21	1	1.905	0.620	1	1.181	1	1.181
S22	1	1.905	2.205	1	4.200	1	4.200
S23	1	10.135	2.355	1	23.866	1	23.866
S24	1	8.555	3.065	1	26.209	1	26.209
S25	1	4.965	2.550	1	12.658	1	12.658
S26	1	11.435	9.850	1	112.604	1	112.604
S27	1	2.000	4.200	1	8.400	1	8.400
S28	1	14.985	12.650	1	189.477	1	189.477
S29	1	5.140	1.495	1	7.685	1	7.685
S30	1	4.890	2.605	1	12.734	1	12.734
S30A	1	0.220	2.495	1	0.549	1	0.549
S31	1	9.280	4.275	1	39.684	1	39.684
S32	0.5	9.620	9.620	1	46.225	1	46.225
S33	0.667	17.585	3.633	1	42.456	1	42.456
S34	0.5	4.060	3.220	1	6.485	1	6.485
S34A	0.667	5.115	0.879	1	2.998	1	2.998
S35	1	6.085	3.335	1	19.907	1	19.907
S36	0.5	3.210	3.230	1	5.181	1	5.181
S37	1	9.220	5.115	1	47.142	1	47.142
S38	1	2.275	3.810	1	8.666	1	8.666
S39	1	5.385	14.410	1	77.591	1	77.591
S40	1	6.105	5.955	1	36.357	1	36.357
S41	1	3.655	4.940	1	18.056	1	18.056
S42	1	3.575	6.245	1	22.323	1	22.323
S43	1	6.585	1.940	1	12.774	1	12.774
S44	1	17.880	8.985	1	160.668	1	160.668
S45	1	17.790	5.705	1	101.501	1	101.501
S47	1	1.990	5.705	1	11.352	1	11.352
S48	1	5.210	4.610	1	24.018	1	24.018
S49	1	3.210	1.310	1	4.205	1	4.205
S50	1	8.705	8.615	1	75.000	1	75.000
S51	2	2.140	1.710	1	3.659	1	3.659
S52	2	2.985	1.070	1	3.193	1	3.193
S52A	1	1.290	1.700	1	2.193	1	2.193
S52B	1	1.290	2.205	1	2.845	1	2.845
S53	1	18.455	7.615	1	140.543	1	140.543
S54	1	6.980	1.215	1	8.479	1	8.479
S55	1	3.690	2.015	1	7.432	1	7.432
S56	1	2.515	4.265	1	10.724	1	10.724
S57A	1	1.305	4.265	1	5.565	1	5.565
S57	1	4.355	5.925	1	25.799	1	25.799
S58	1	10.985	14.260	1	156.626	1	156.626
S58A	1	1.675	3.340	1	5.595	1	5.595
S59	1	3.620	2.255	1	12.673	1	12.673
S60	1	5.175	2.505	1	12.958	1	12.958
S61	1	7.820	5.685	1	44.457	1	44.457
S62	1	2.490	2.200	1	5.482	1	5.482
S63	1	3.990	2.255	1	9.000	1	9.000
S64	1	4.790	2.845	1	13.627	1	13.627
S65	1	5.785	5.845	1	33.798	1	33.798
S66	1	1.085	3.605	1	3.910	1	3.910
S67	1	3.655	5.910	1	21.605	1	21.605
S68	1	6.065	1.350	1	8.188	1	8.188
S69	1	42.130	9.010	1	379.570	1	379.570
S70	1	9.302	11.810	1	110.096	1	110.096
S71	1	3.155	1.350	1	4.259	1	4.259
S72	1	3.155	1.350	1	4.259	1	4.259
S73	0.5	3.175	2.755	1	4.621	1	4.621
S73A	0.667	4.222	0.755	1	2.128	1	2.128
S74	1	3.355	2.105	1	7.058	1	7.058
S75	1	6.585	3.145	1	19.966	1	19.966
S76	0.5	2.380	5.150	1	6.126	1	6.126
S80	1	6.305	3.860	1	27.229	1	27.229
S81	1	3.945	5.240	1	15.532	1	15.532
S82	0.5	8.775	6.775	1	29.725	1	29.725
S82A	0.667	10.085	1.215	1	8.171	1	8.171
S84	1	3.115	6.775	1	21.106	1	21.106
S85	1	13.320	2.845	1	37.907	1	37.907
S86	1	18.875	8.080	1	152.527	1	152.527
S89	1	17.305	3.130	1	54.167	1	54.167
S90	0.5	17.305	2.210	1	19.210	1	19.210
S92	1	13.175	5.155	1	68.493	1	68.493
S93	1	17.115	5.505	1	94.213	1	94.213
S94	1	19.045	13.600	1	259.871	1	259.871
S95	1	6.620	2.185	1	14.464	1	14.464
S96	1	8.750	2.850	1	24.937	1	24.937
S97	1	4.560	1.850	1	8.436	1	8.436
S98	1	5.490	4.615	1	25.339	1	25.339
S99	1	4.855	2.605	1	12.648	1	12.648
S100	1	6.365	6.395	1	40.697	1	40.697
S101	1	2.860	1.260	1	3.604	1	3.604
S102	1	0.700	3.450	1	2.415	1	2.415
S103	1	2.995	5.830	1	17.458	1	17.458
S104	1	2.300	3.855	1	8.865	1	8.865
S105	1	1.825	2.000	1	3.650	1	3.650
S106	1	2.345	4.005	1	9.404	1	9.404
S107	1	0.825	2.825	1	2.331	1	2.331
S108	1	3.800	3.150	1	11.970	1	11.970
S109	1	1.755	2.355	1	4.133	1	4.133
S110	1	2.455	2.000	1	4.910	1	4.910
S111	1	3.805	5.150	1	19.595	1	19.595
S112	1	2.010	2.405	1	4.832	1	4.832
S113	1	2.010	2.305	1	4.632	1	4.632
S114	1	18.685	13.860	1	259.071	1	259.071
S115	1	3.835	3.100	1	11.889	1	11.889
S116	1	4.800	2.800	1	13.440	1	13.440
S117	1	3.505	5.780	1	20.419	1	20.419
S118	1	6.255	2.465	1	15.418	1	15.418
S120	1	2.751	6.375	1	16.428	1	16.428
S120	1	11.775	18.985	1	223.551	1	223.551
S121	1	3.855	18.285	1	70.498	1	70.498
S122	1	23.955	21.410	1	512.776	1	512.776
S123	1	5.355	27.775	1	148.708	1	148.708
S124	0.5	49.650	7.195	1	178.451	1	178.451
S125	1	6.205	3.545	1	21.995	1	21.995
S127	1	2.100	4.000	1	8.400	1	8.400
S128	1	5.155	4.905	1	25.285	1	25.285
S129	1	19.800	21.550	1	426.690	1	426.690
S130	1	3.735	3.900	1	14.567	1	14.567
S134	1	4.560	1.900	1	8.664	1	8.664
S135	1	4.705	1.900	1	8.940	1	8.940
		TOTAL (G)					6834.375
BASEMENT-1 PARKING AREA = (Z- X) = G						=	22344.497
BASEMENT-1 NO. OF ECS @32						=	729.913
						SAY	730.000
NOS. BAYS PROVIDE						=	745

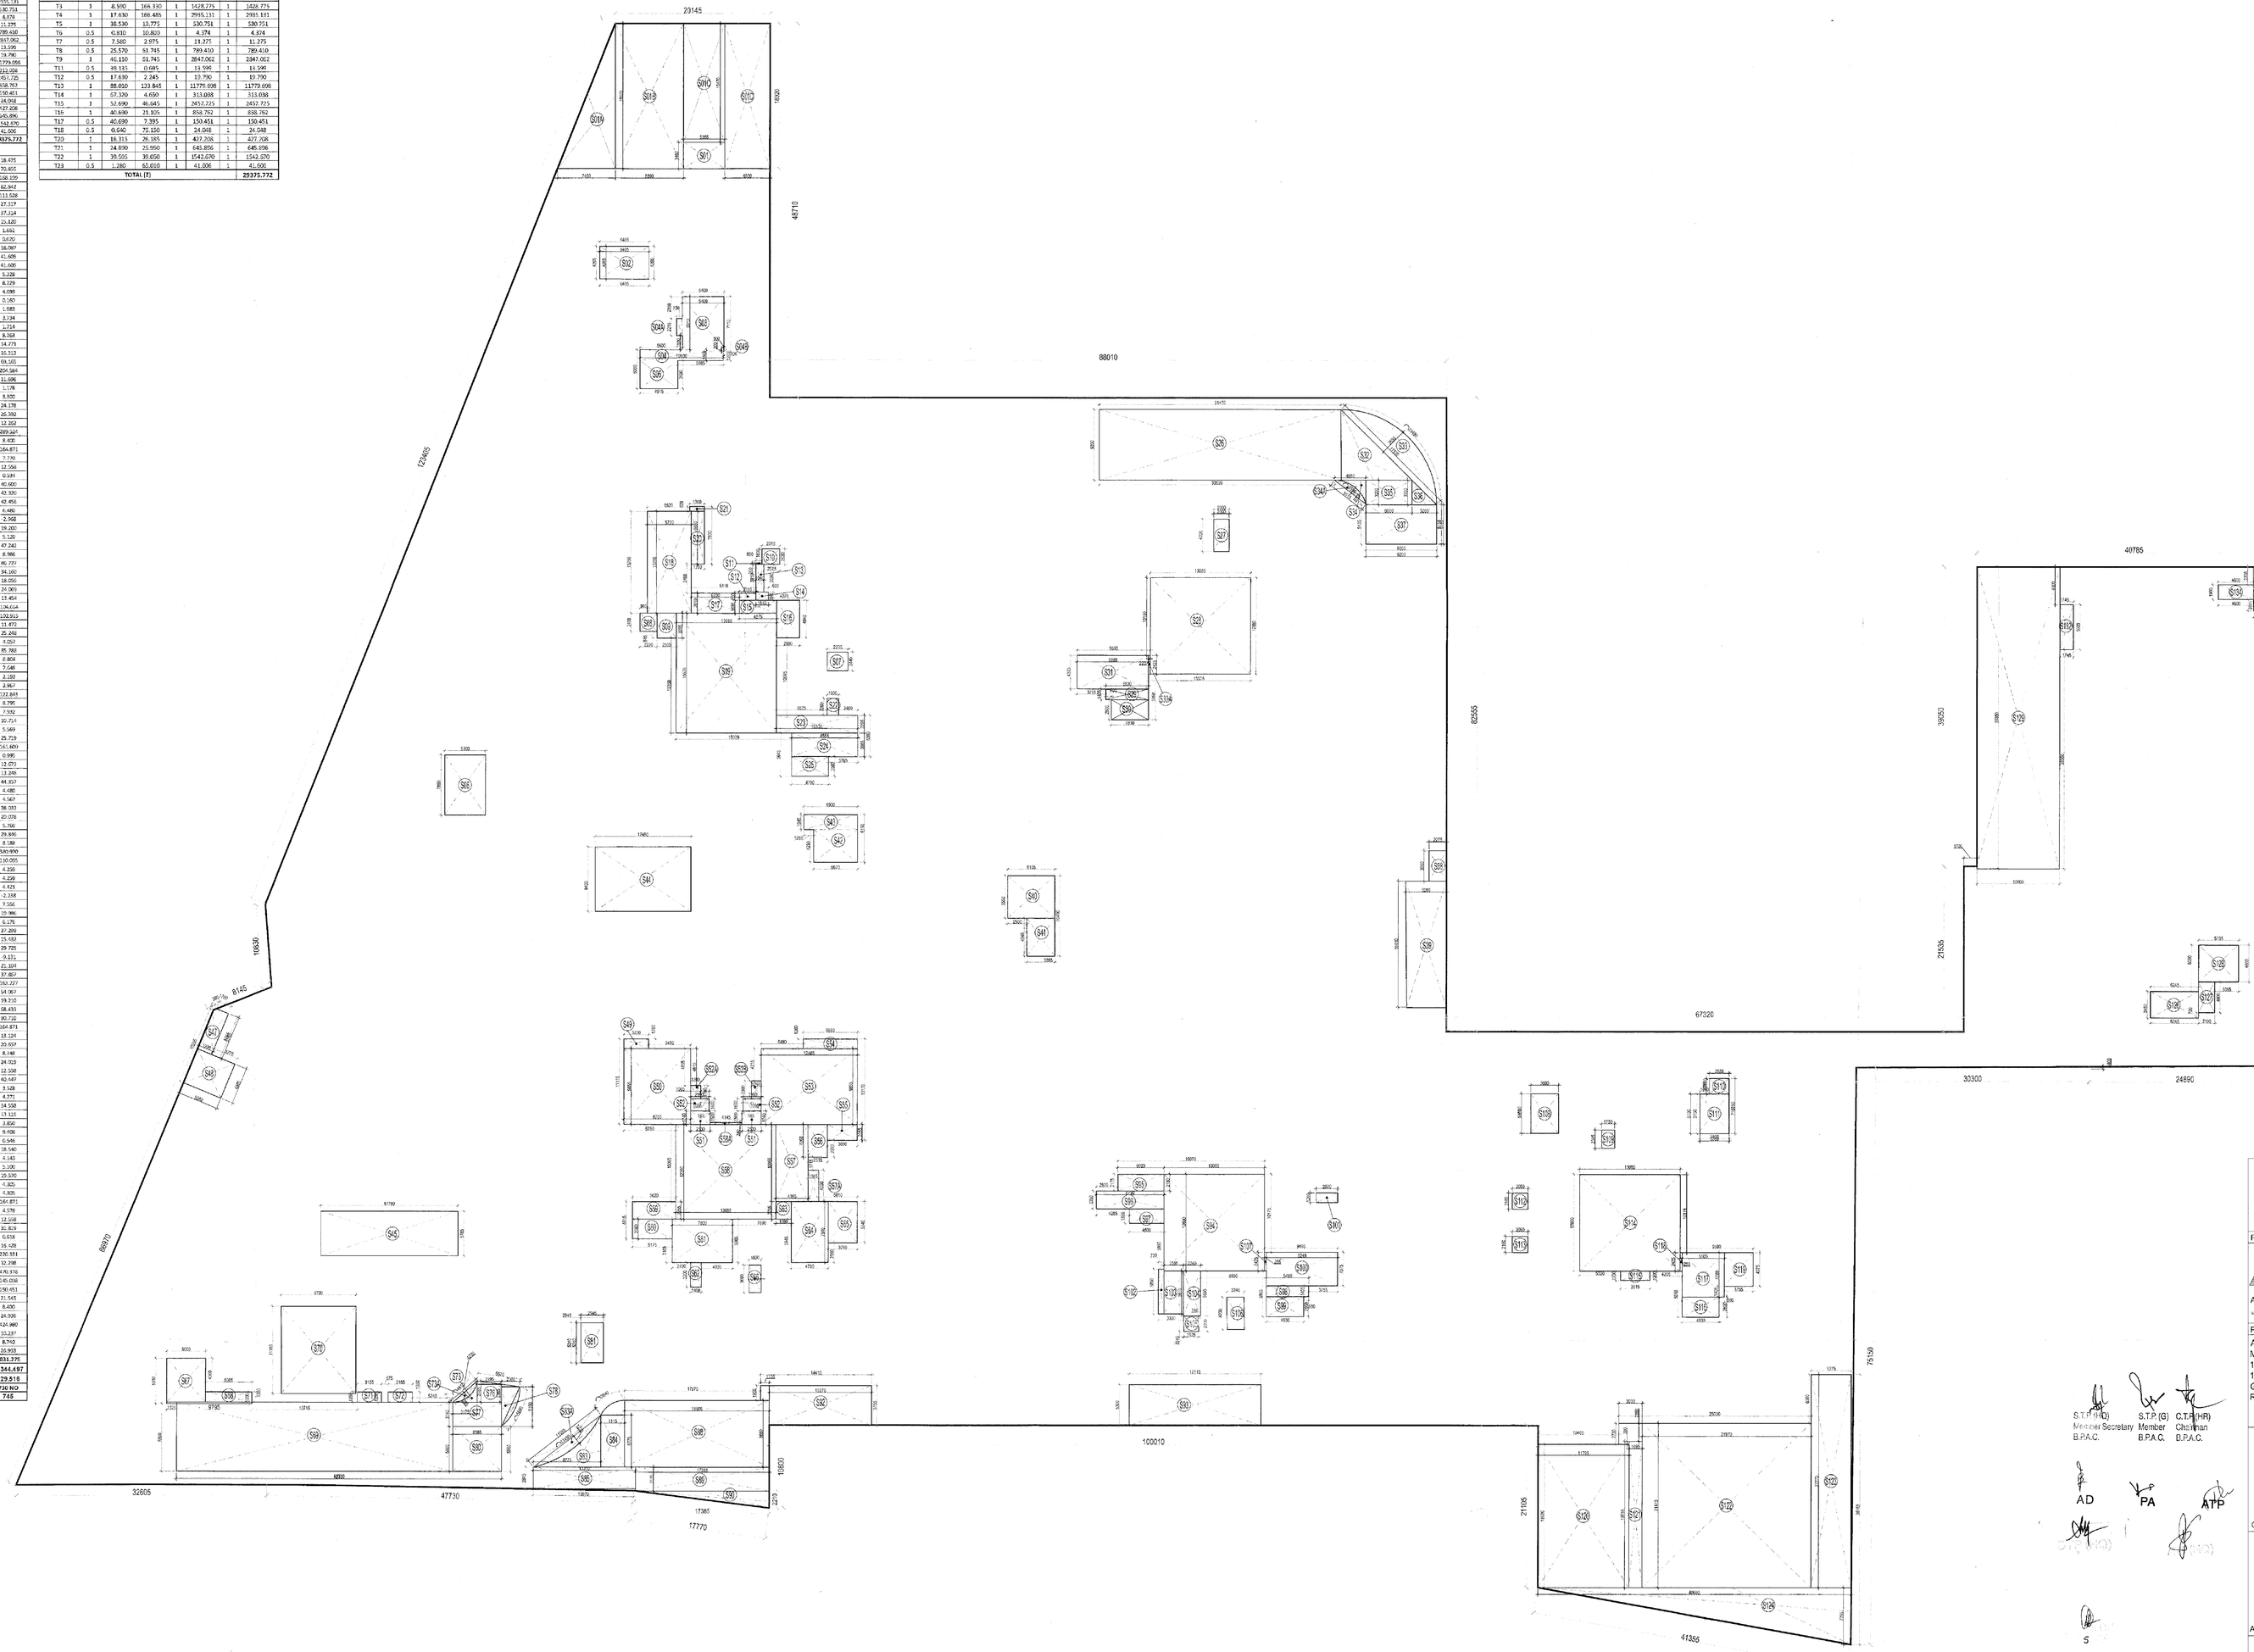

BASEMENT - 1 PARKING AREA DETAIL

S.T.P.(HD) Member Secretary B.P.A.C.
S.T.P.(G) Member B.P.A.C.
G.T.P.(HR) Chairman B.P.A.C.

AD PA ATP

JTP(HQ) Member B.P.A.C.

DTP(HQ) BUILDING OUTWARD 36968 26/11/24

PRINCIPAL ARCHITECT:

ACPL

ISO 9001:2015 Architecture Management Planning

ACPL Design Ltd
www.acplarchitecture.com

E-24,South Extension-I New Delhi 110049, India E: contact@acplarchitecture.com

T: +91 11 26520195 +91 11 26496729 F: +91 11 26520024

PROJECT:-

APPROVAL OF REVISED BUILDING PLAN ON MIXED LAND USE COLONY FOR AN AREA 11.0901 ACRES FALLING UNDER LICENCE NO. 199 OF 2023 AND 15 OF 2024 IN SECTOR-104 GURUGRAM BEING DEVELOPED BY M/S HERO REALITY PVT. LTD.

Hero Realty Pvt. Ltd.

Authorized Signatory

OWNER/AUTH. SIGNATURE

RAM KUMAR GARG ARCHITECT CA/94/35473

ARCHITECT'S SIGNATURE

DRAWING TITLE

BASEMENT-1 PARKING AREA DIAGRAM

SHEET - 1 of 2

DRAWING NO. BA-AR-01B

SCALE :- 1:300

BASEMENT 2 SERVICE AREA

S01	1	5.400	3.450	1	18.630	1	18.630
S02	1	6.405	4.255	1	27.317	1	27.317
S03	1	5.400	6.910	1	37.314	1	37.314
S04	1	10.800	1.400	1	15.120	1	15.120
S04A	1	0.750	2.215	1	1.661	1	1.661
S04B	1	0.100	0.200	1	0.020	1	0.020
S05	1	4.915	3.805	1	18.702	1	18.702
S06	1	1.700	4.600	1	7.820	1	7.820
S07	1	5.720	15.600	1	89.232	1	89.232
S08	1	0.960	2.400	1	2.304	1	2.304
S09	1	2.505	0.935	1	2.342	1	2.342
S10	1	2.125	2.025	1	4.304	1	4.304
S17	1	1.960	0.685	1	1.343	1	1.343
S18	1	4.625	5.845	1	27.033	1	27.033
S19	1	13.095	15.635	1	204.740	1	204.740
S20	1	3.545	5.200	1	17.725	1	17.725
S21	1	3.555	3.200	1	11.376	1	11.376
S22	1	1.995	1.600	1	3.128	1	3.128
S23	1	10.535	2.295	1	24.178	1	24.178
S24	1	8.555	3.085	1	26.392	1	26.392
S25	1	4.790	2.560	1	12.262	1	12.262
S26	1	33.470	8.600	1	287.824	1	287.824
S27	1	5.850	5.180	1	30.303	1	30.303
S27A	1	2.035	4.450	1	9.056	1	9.056
S28	1	13.085	12.600	1	164.871	1	164.871
S29	1	4.830	2.600	1	12.558	1	12.558
S30	1	5.530	1.400	1	7.742	1	7.742
S30A	1	0.215	2.425	1	0.521	1	0.521
S31	1	9.285	4.375	1	40.622	1	40.622
S32	0.5	9.200	10.050	1	46.230	1	46.230
S33	0.667	17.490	3.500	1	41.785	1	41.785
S34	0.5	4.050	3.080	1	6.237	1	6.237
S34A	0.667	5.080	0.855	-1	-2.897	1	-2.897
S35	1	6.000	3.080	1	18.480	1	18.480
S36	0.5	3.200	3.080	1	4.928	1	4.928
S38	1	2.275	1.975	1	4.493	1	4.493
S39	1	5.150	18.475	1	95.859	1	95.859
S40	1	3.660	4.940	1	18.080	1	18.080
S41	1	6.335	5.550	1	34.160	1	34.160
S42	1	5.670	4.250	1	24.098	1	24.098
S43	1	6.935	1.960	1	13.454	1	13.454
S44	1	12.660	8.400	1	104.664	1	104.664
S47	1	1.995	3.250	1	6.484	1	6.484
S48	1	5.240	4.800	1	25.152	1	25.152
S49	1	22.275	9.625	1	214.397	1	214.397
S50	0.5	0.720	9.625	1	3.465	1	3.465
S51	1	14.630	11.610	1	169.854	1	169.854
S52	0.5	13.370	33.750	1	225.619	1	225.619
S53	1	9.935	22.145	1	220.011	1	220.011
S54	1	3.485	14.295	1	49.818	1	49.818
S56	1	1.650	3.400	1	5.627	1	5.627
S57	1	5.520	4.740	1	26.117	1	26.117
S58	1	13.900	10.310	1	10.235	1	10.235
S59	1	5.550	4.120	1	22.866	1	22.866
S60	1	5.180	4.855	1	25.149	1	25.149
S61	1	2.400	5.665	1	13.596	1	13.596
S62	1	35.520	2.290	1	35.541	1	35.541
S64	1	4.790	7.940	1	38.033	1	38.033
S65	1	3.760	5.380	1	20.229	1	20.229
S66	1	1.840	4.835	1	8.896	1	8.896
S67	1	5.200	4.600	1	23.460	1	23.460
S68	1	2.295	3.045	1	6.988	1	6.988
S68A	1	2.950	1.350	1	3.983	1	3.983
S68B	1	2.505	1.155	1	2.893	1	2.893
S69	1	40.000	9.000	1	360.000	1	360.000
S70	1	9.700	11.350	1	110.095	1	110.095
S71	1	2.755	1.150	1	3.168	1	3.168
S72	1	2.725	1.150	1	3.134	1	3.134
S81	1	2.950	5.240	1	15.458	1	15.458
S83	0.5	8.775	6.775	1	29.725	1	29.725
S83A	0.667	11.085	1.235	-1	-9.131	1	-9.131
S84	1	3.115	6.775	1	21.104	1	21.104
S85	1	13.310	2.845	1	37.867	1	37.867
S88	1	18.805	8.680	1	163.227	1	163.227
S89	1	17.385	3.110	1	54.067	1	54.067
S90	0.5	17.385	2.210	1	19.210	1	19.210
S92	1	4.005	3.755	1	15.039	1	15.039
S93	1	17.115	5.300	1	90.710	1	90.710
S94	1	13.085	12.600	1	164.871	1	164.871
S95	1	9.245	4.375	1	40.447	1	40.447
S96	1	3.490	2.405	1	7.713	1	7.713
S97	1	4.830	2.600	1	12.558	1	12.558
S98	1	0.260	8.035	1	2.089	1	2.089
S99	1	4.835	5.610	1	27.124	1	27.124
S100	1	2.235	1.995	1	4.459	1	4.459
S102	1	1.900	2.120	1	4.161	1	4.161
S108	1	2.020	2.400	1	4.848	1	4.848
S109	1	3.850	1.200	1	4.620	1	4.620
S111	1	3.800	5.640	1	21.432	1	21.432
S111A	1	2.550	1.000	1	2.550	1	2.550
S112	1	2.800	2.340	1	6.552	1	6.552
S112A	1	1.485	4.495	1	6.675	1	6.675
S112B	1	4.500	6.400	1	28.800	1	28.800
S113	1	2.730	2.100	1	5.733	1	5.733
S114	1	13.085	12.585	1	164.675	1	164.675
S116	1	0.255	2.454	1	0.626	1	0.626
S117	1	9.245	4.375	1	40.447	1	40.447
S118	1	3.490	2.405	1	7.713	1	7.713
S119	1	4.830	2.600	1	12.558	1	12.558
S120	1	10.460	18.680	1	195.393	1	195.393
S122	1	25.005	21.410	1	535.357	1	535.357
S123	1	5.515	25.380	1	140.486	1	140.486
S124	0.5	40.700	7.395	1	150.488	1	150.488
S126	1	5.245	8.450	1	21.345	1	21.345
S127	1	2.100	4.000	1	8.400	1	8.400
S128	1	5.185	4.800	1	24.936	1	24.936
S129	1	10.800	39.350	1	424.980	1	424.980
S132	1	1.760	5.900	1	10.256	1	10.256
S134	1	4.600	1.900	1	8.740	1	8.740
S134A	1	2.265	2.305	1	5.221	1	5.221
S135	1	4.725	5.700	1	26.933	1	26.933
TOTAL (X)							5718.677
BASEMENT-2 PARKING AREA = (Z– X) = G						=	23464.735
BASEMENT-2 NO. OF PARKING @32						=	733.273
						SAY	733 NO.
NOS. BAYS PROVIDE						=	587

BASEMENT 2 AREA CALCULATION

ADDITION

S. No	COEFF.	WIDTH	LENGTH	UNITS	AREA/UNIT	NOS.	Area in sq.mt.
T1	1	26.200	6.285	1	243.453	1	243.453
T1A	0.5	2.595	6.560	1	8.512	1	8.512
T1B	1	23.625	6.560	1	154.980	1	154.980
T2	0.5	10.340	99.400	1	1027.598	1	1027.598
T3	1	8.590	166.330	1	1428.775	1	1428.775
T4	1	17.680	166.085	1	2935.131	1	2935.131
T5	1	35.530	13.775	1	489.751	1	489.751
T6	0.5	0.810	10.800	1	4.374	1	4.374
T7	0.5	7.580	2.975	1	11.275	1	11.275
T8	0.5	25.570	61.745	1	789.430	1	789.430
T9	1	46.130	61.745	1	2847.062	1	2847.062
T11	0.5	39.180	0.685	1	13.399	1	13.399
T12	0.5	17.630	2.245	1	19.790	1	19.790
T13	1	88.010	133.845	1	11775.698	1	11775.698
T14	1	67.100	4.690	1	313.038	1	313.038
T15	1	52.080	46.645	1	2427.735	1	2427.735
T16	1	40.600	21.150	1	858.762	1	858.762
T17	0.5	40.600	7.395	1	150.494	1	150.494
T18	0.5	0.640	75.150	1	24.048	1	24.048
T20	1	16.815	26.185	1	427.208	1	427.208
T21	1	24.890	25.940	1	645.896	1	645.896
T22	1	39.505	39.550	1	1562.070	1	1562.070
T23	0.5	1.280	65.010	1	41.606	1	41.606
TOTAL (Z)							29183.412

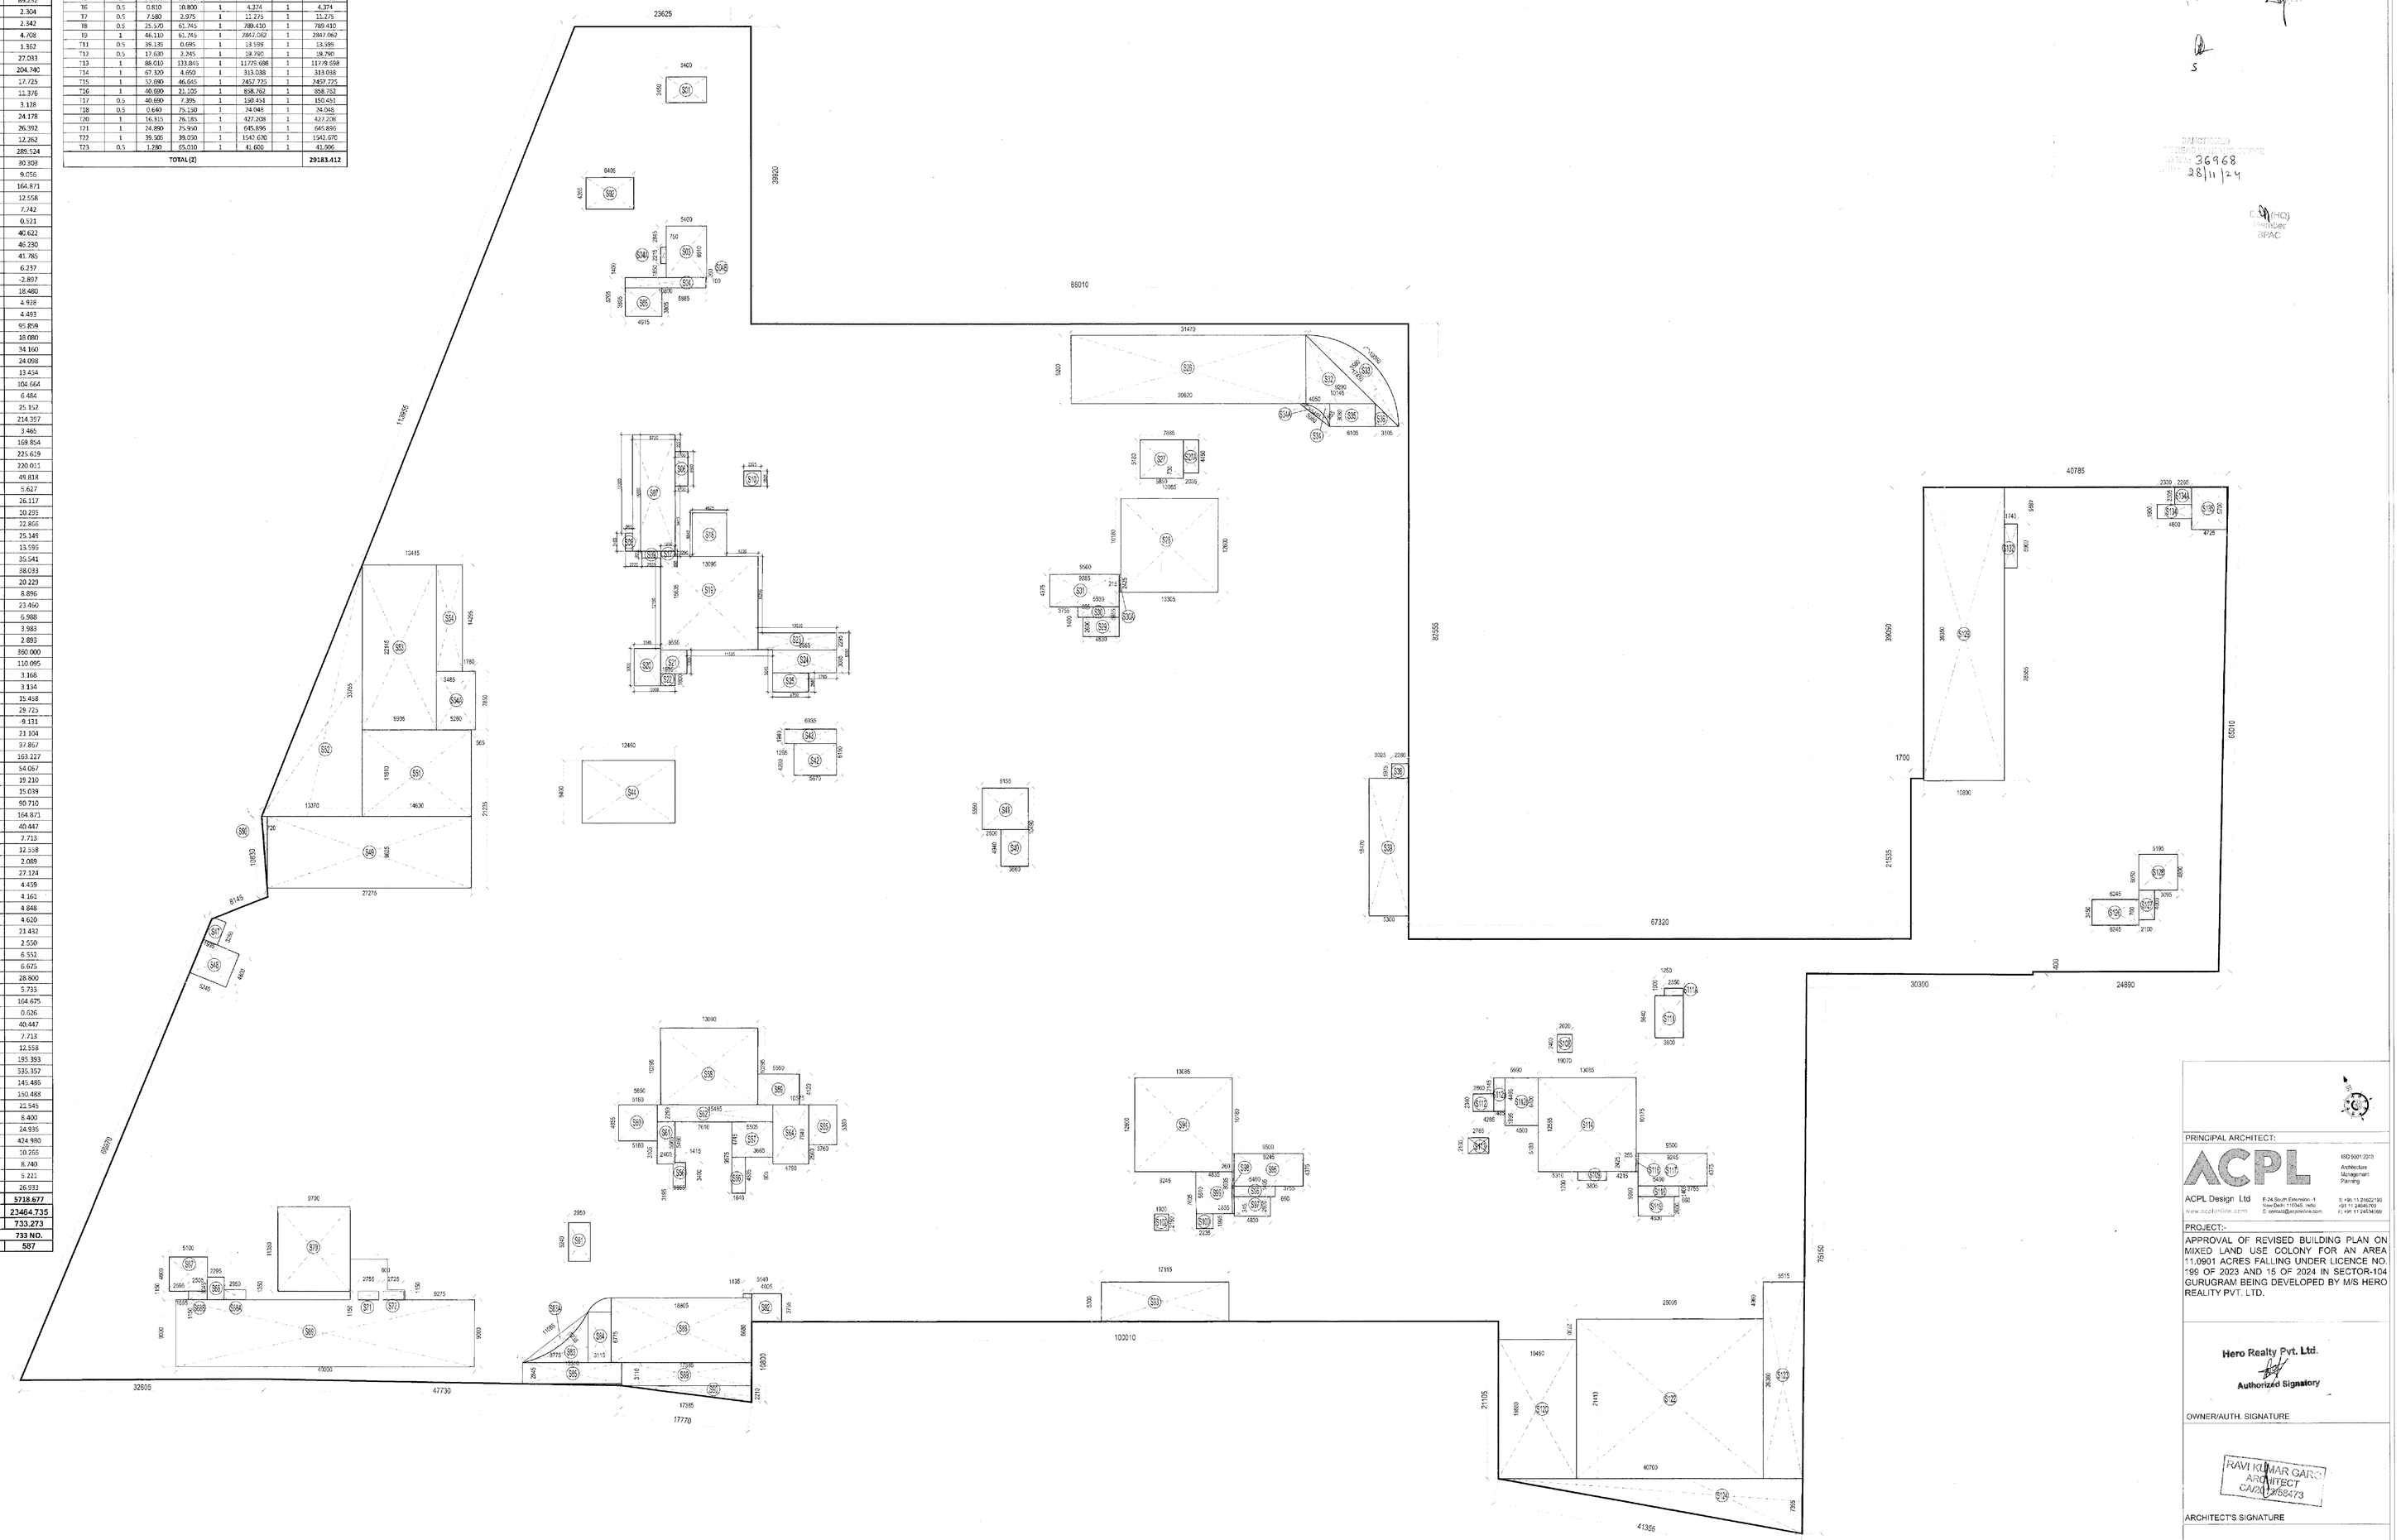

BASEMENT - 2 PARKING AREA DETAIL

S.T.P.(HQ) Member Secretary B.P.A.C. | S.T.P.(HQ) Member B.P.A.C. | Chairman S.P.A.C.

AD | PA | ATP

S

DIRECTOR TOWN & COUNTRY PLANNING HARYANA 36968 28/11/24

E.P.(HQ) Member BPAC

PRINCIPAL ARCHITECT:

ACPL Design Ltd
www.acplonline.com
E-24 South Extension-1 New Delhi-110049 India
E: delhi@acplonline.com
T: +91 11 24622193 +91 11 24646193
F: +91 11 24634366

ISO 9001:2015 Architecture Management Planning

PROJECT:-

APPROVAL OF REVISED BUILDING PLAN ON MIXED LAND USE COLONY FOR AN AREA 11.0601 ACRES FALLING UNDER LICENCE NO. 199 OF 2023 AND 15 OF 2024 IN SECTOR-104 GURUGRAM BEING DEVELOPED BY M/S HERO REALITY PVT. LTD.

Hero Realty Pvt. Ltd.
Authorized Signatory

OWNER/AUTH. SIGNATURE

RAVI KUMAR GARG ARCHITECT CA/91/68473

ARCHITECT'S SIGNATURE

DRAWING TITLE

BASEMENT-2 PARKING AREA DIAGRAM

SHEET - 2 of 2

DRAWING NO. BA-AR-02B | SCALE :- 1/300

SERVICE AREA

S01	1	5.400	3.450	1	18.630	1	18.630
S02	1	6.405	4.265	1	27.317	1	27.317
S03	1	5.400	6.910	1	37.314	1	37.314
S04	1	10.800	1.400	1	15.120	1	15.120
S04A	1	0.750	2.215	1	1.661	1	1.661
S04B	1	0.100	0.200	1	0.020	1	0.020
S05	1	4.915	3.565	1	17.522	1	17.522
S06	1	1.700	4.600	1	7.820	1	7.820
S07	1	5.720	15.600	1	89.232	1	89.232
S08	1	0.960	2.400	1	2.304	1	2.304
S09	1	2.505	0.935	1	2.342	1	2.342
S10	1	2.325	2.025	1	4.708	1	4.708
S17	1	1.960	0.695	1	1.362	1	1.362
S18	1	4.625	5.845	1	27.033	1	27.033
S19	1	13.095	15.635	1	204.740	1	204.740
S20	1	3.545	5.000	1	17.725	1	17.725
S21	1	3.555	3.200	1	11.376	1	11.376
S22	1	1.955	1.600	1	3.128	1	3.128
S23	1	10.535	2.295	1	24.178	1	24.178
S24	1	8.555	3.085	1	26.392	1	26.392
S25	1	4.790	2.560	1	12.262	1	12.262
S26	1	15.200	9.200	1	139.840	1	139.840
S27	1	1.900	2.200	1	3.960	1	3.960
S27A	1	5.810	5.170	1	30.038	1	30.038
S28	1	13.085	12.600	1	164.871	1	164.871
S29	1	5.950	4.525	1	26.924	1	26.924
S29A	1	2.800	2.340	1	6.552	1	6.552
S29B	1	4.465	1.895	1	8.461	1	8.461
S29C	1	5.530	1.405	1	7.770	1	7.770
S30	1	4.830	2.600	1	12.558	1	12.558
S30A	1	0.215	2.425	1	0.521	1	0.521
S31	1	9.285	4.375	1	40.622	1	40.622
S32	0.5	9.290	9.200	1	42.734	1	42.734
S33	0.667	17.450	3.500	1	41.785	1	41.785
S34	0.5	4.050	3.080	1	6.237	1	6.237
S34A	0.667	5.455	0.855	-1	-3.111	1	-3.111
S35	1	6.100	3.080	1	18.788	1	18.788
S36	0.5	3.110	3.080	1	4.789	1	4.789
S39	1	5.235	19.000	1	99.465	1	99.465
S40	1	3.655	4.940	1	18.056	1	18.056
S41	1	6.160	5.550	1	34.188	1	34.188
S42	1	5.710	4.250	1	24.268	1	24.268
S43	1	6.915	1.940	1	13.454	1	13.454
S44	1	12.480	8.400	1	104.864	1	104.864
S47	1	5.245	3.335	1	17.492	1	17.492
S47A	1	3.705	1.465	1	5.428	1	5.428
S48	1	22.275	9.625	1	214.397	1	214.397
S50	0.5	0.720	9.625	1	3.465	1	3.465
S51	1	14.630	11.610	1	169.854	1	169.854
S52	0.5	13.370	33.750	1	225.619	1	225.619
S53	1	9.935	22.150	1	220.060	1	220.060
S54	1	3.485	14.295	1	49.818	1	49.818
S54A	1	5.265	7.845	1	41.304	1	41.304
S56	1	1.655	3.400	1	5.627	1	5.627
S57	1	5.510	4.740	1	26.117	1	26.117
S58	1	13.050	10.330	1	134.546	1	134.546
S59	1	5.530	4.115	1	22.756	1	22.756
S60	1	5.180	4.855	1	25.149	1	25.149
S61	1	2.400	5.565	1	13.596	1	13.596
S62	1	15.320	2.290	1	35.541	1	35.541
S64	1	4.790	7.940	1	38.033	1	38.033
S65	1	3.760	5.380	1	20.229	1	20.229
S66	1	1.840	4.835	1	8.896	1	8.896
S67	1	20.485	11.525	1	236.138	1	236.138
S68	1	4.690	6.250	1	29.359	1	29.359
S68A	0.5	4.815	11.625	1	27.987	1	27.987
S69	1	23.095	9.000	1	207.855	1	207.855
S69A	0.5	5.000	3.950	1	9.875	1	9.875
S70	1	9.700	11.359	1	110.095	1	110.095
S71	1	5.200	1.150	1	5.980	1	5.980
S72	1	2.325	1.350	1	3.139	1	3.139
S73	0.667	6.270	0.335	-1	-1.401	1	-1.401
S74	0.5	4.205	4.650	1	9.777	1	9.777
S75	1	4.235	4.650	1	19.693	1	19.693
S76	1	8.440	4.950	1	41.778	1	41.778
S81	1	2.950	5.240	1	15.458	1	15.458
S92	1	5.140	3.655	1	18.787	1	18.787
S93	1	17.150	5.300	1	90.895	1	90.895
S94	1	13.085	6.180	1	80.865	1	80.865
S95	1	0.260	2.425	1	0.631	1	0.631
S96	1	4.830	2.600	1	12.558	1	12.558
S97	1	5.490	1.405	1	7.713	1	7.713
S98	1	9.245	4.380	1	40.493	1	40.493
S99	1	5.095	5.610	1	28.583	1	28.583
S100	1	2.235	1.995	1	4.459	1	4.459
S101	1	1.900	2.190	1	4.161	1	4.161
S107	1	2.800	2.340	1	6.552	1	6.552
S108	1	1.485	4.525	1	6.720	1	6.720
S109	1	4.500	6.420	1	28.890	1	28.890
S111	1	3.800	5.150	1	19.570	1	19.570
S114	1	13.120	12.600	1	165.312	1	165.312
S115	1	3.850	1.200	1	4.620	1	4.620
S116	1	4.830	2.600	1	12.558	1	12.558
S117	1	5.490	1.405	1	7.713	1	7.713
S118	1	9.245	4.375	1	40.447	1	40.447
S120	1	3.235	5.655	1	18.294	1	18.294
S122	1	5.360	5.275	1	28.274	1	28.274
S126	1	6.245	3.450	1	21.545	1	21.545
S127	1	5.195	5.000	1	25.975	1	25.975
S129	1	10.800	39.350	1	424.980	1	424.980
S130	1	2.305	2.305	1	5.313	1	5.313
S132	1	1.735	5.900	1	10.237	1	10.237
S134	1	4.595	1.900	1	8.731	1	8.731
S135	1	4.725	5.700	1	26.933	1	26.933
TOTAL (X)							4528.457
BASEMENT-3 PARKING AREA = (Z- X-A) = G						=	23924.677
BASEMENT-3 NO. OF PARKING @32						=	747.646
SAY							748 NO.
NOS. BAYS PROVIDE						=	607

BASEMENT 3 AREA CALCULATION

ADDITION

S. No.	COEFF.	WIDTH	LENGTH	UNITS	AREA/UNIT	NOS.	Area in sq.mt.
T1	1	26.220	9.285	1	243.453	1	243.453
T1A	0.5	2.595	6.560	1	8.512	1	8.512
T1B	1	23.625	6.560	1	154.980	1	154.980
T2	0.5	89.840	99.400	1	1959.198	1	1959.198
T3	1	8.590	166.330	1	1428.775	1	1428.775
T4	1	17.630	166.485	1	2935.131	1	2935.131
T5	1	38.530	13.775	1	530.751	1	530.751
T6	0.5	0.830	10.800	1	4.374	1	4.374
T7	0.5	7.580	2.975	1	11.275	1	11.275
T8	0.5	25.570	61.745	1	789.410	1	789.410
T9	1	46.110	61.745	1	2847.062	1	2847.062
T11	0.5	39.135	0.695	1	13.599	1	13.599
T12	0.5	17.630	2.145	1	18.790	1	18.790
T13	1	88.010	133.845	1	11779.658	1	11779.658
T14	1	67.920	4.650	1	313.088	1	313.088
T15	1	52.680	46.645	1	2457.725	1	2457.725
T16	1	49.690	21.165	1	858.762	1	858.762
T17	0.5	40.690	7.395	1	150.451	1	150.451
T18	0.5	6.640	75.150	1	24.948	1	24.948
T20	1	16.315	26.185	1	427.208	1	427.208
T21	1	24.890	25.990	1	646.896	1	646.896
T22	1	39.505	39.050	1	1542.670	1	1542.670
T23	0.5	1.280	63.010	1	41.606	1	41.606
TOTAL (Z)							29183.412

SERVICE AREA

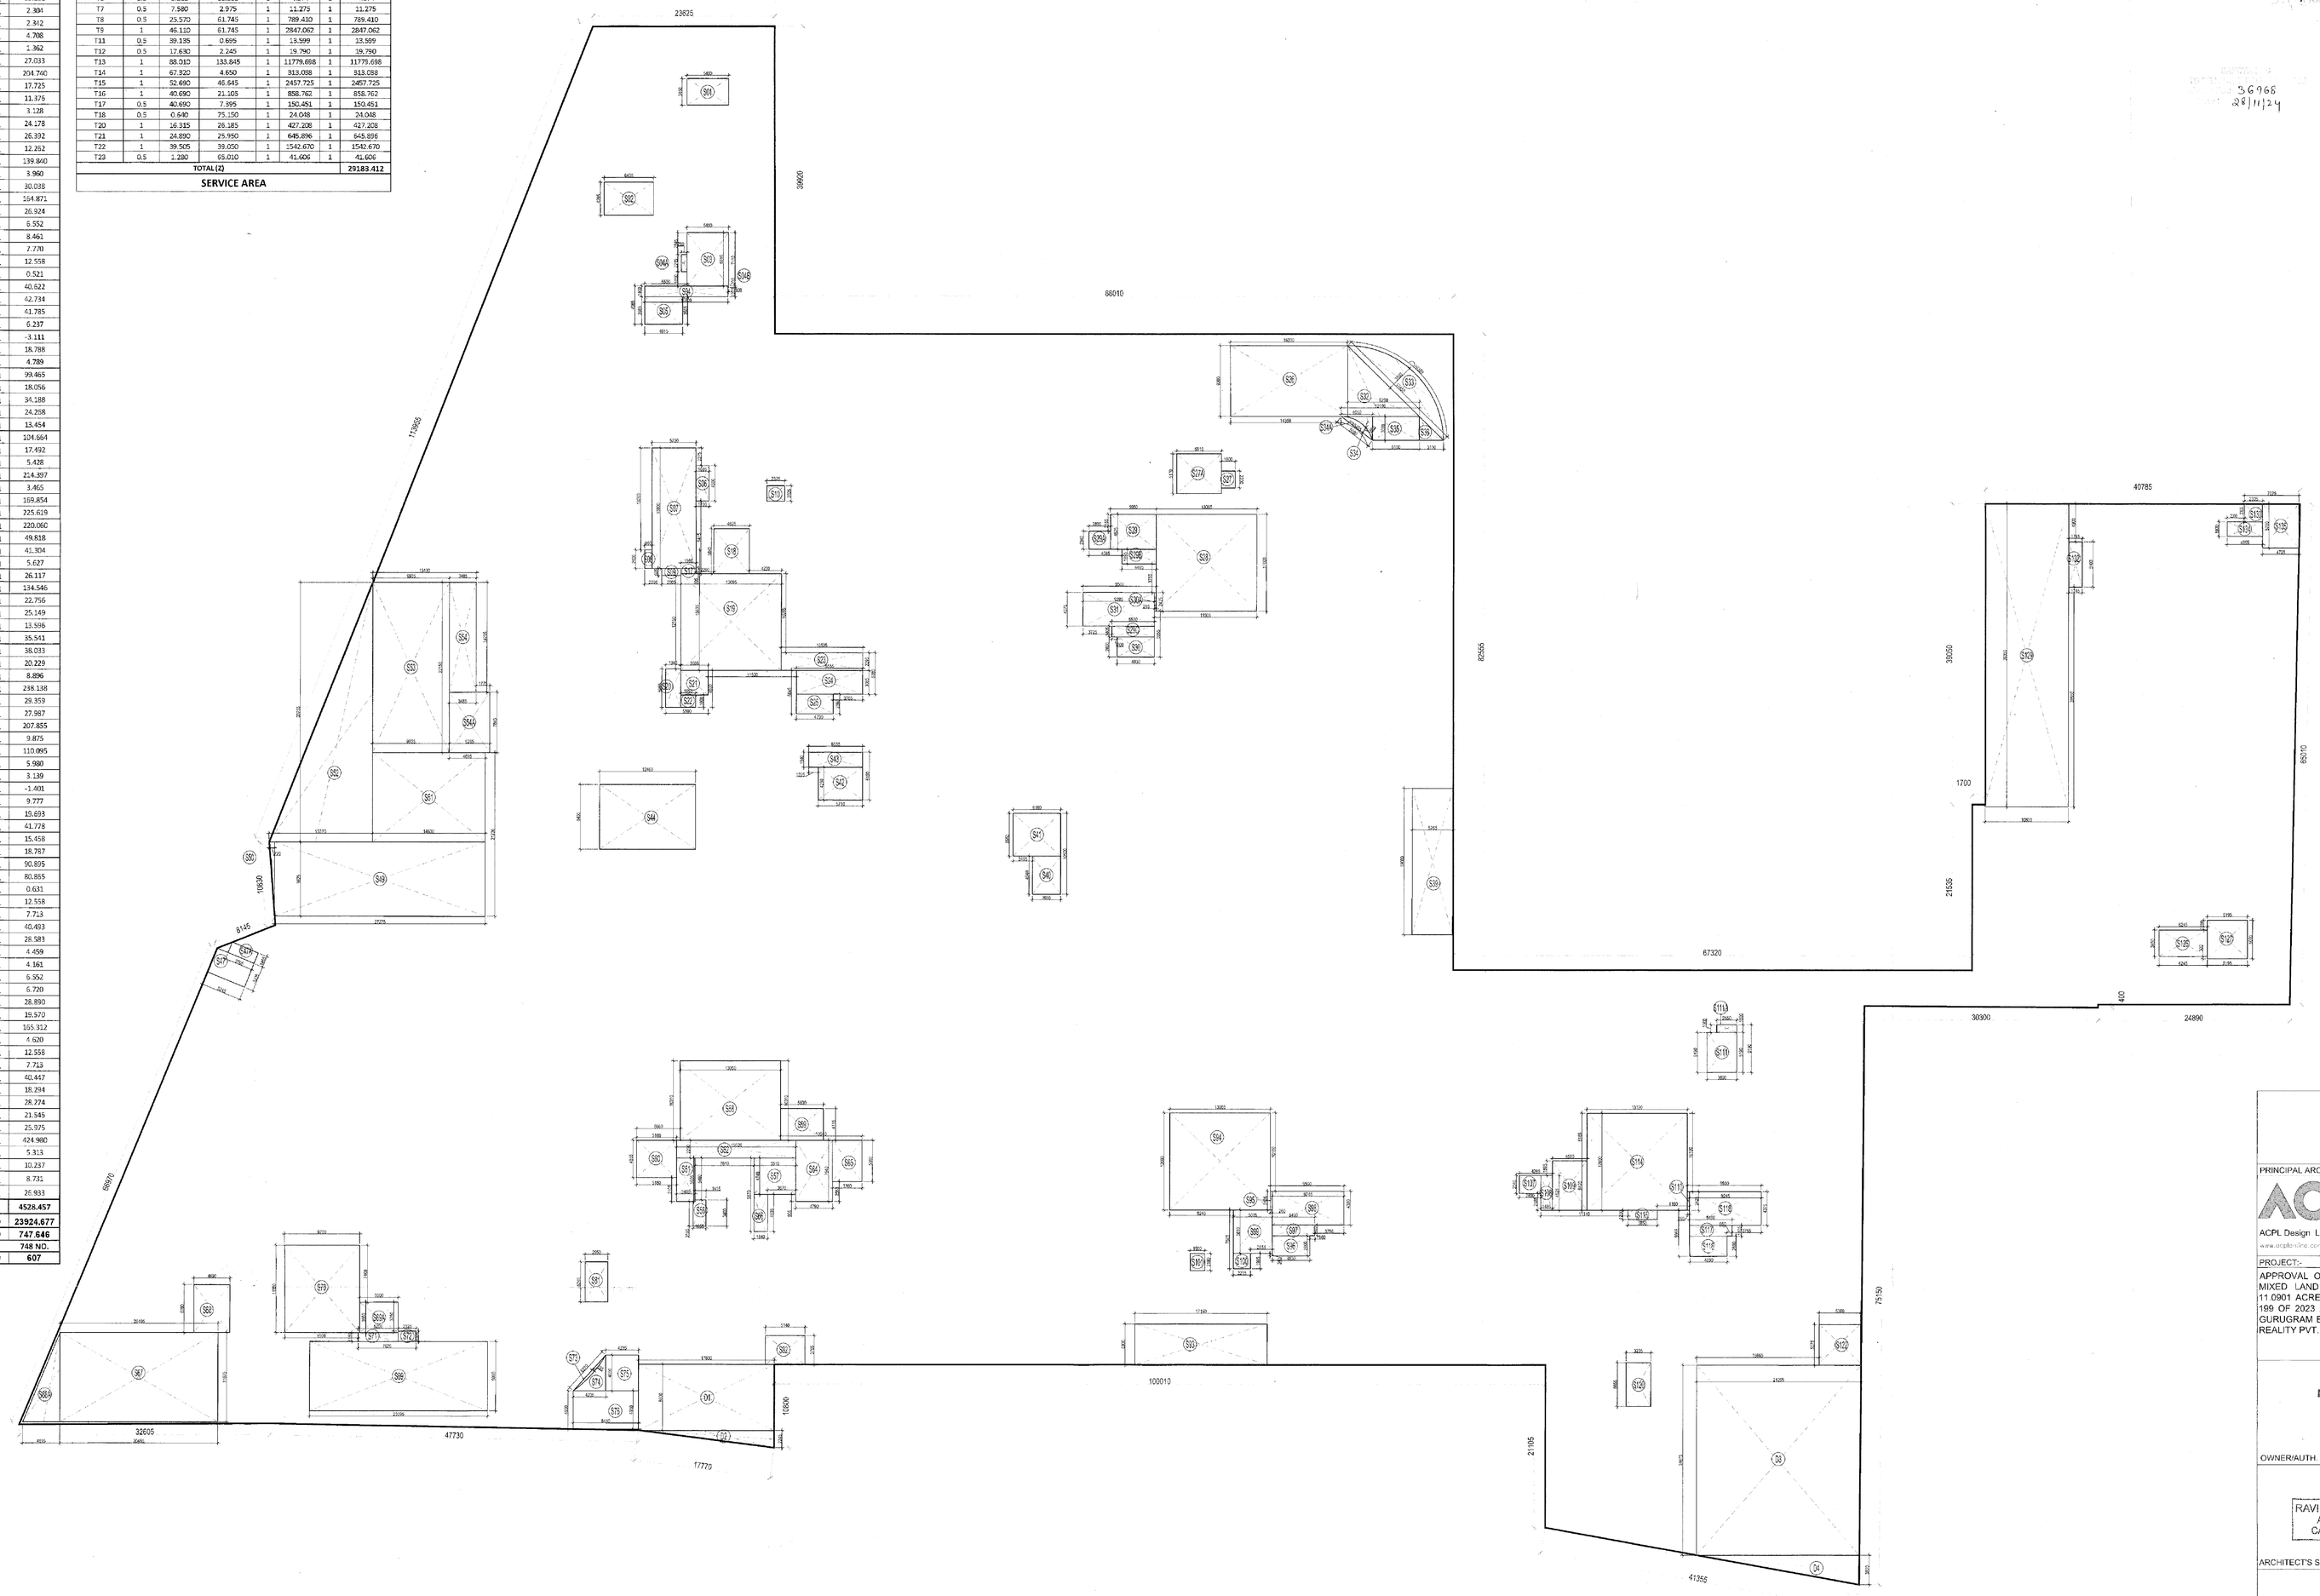

BASEMENT - 3 PARKING AREA DETAIL

S.T.P.(HQ) Member Secretary B.P.A.C.
S.T.P.(G) Member B.P.A.C.
C.T.P.(HR) Chairman B.P.A.C.

AD PA ATP

36968
28/11/24

PRINCIPAL ARCHITECT:

ACPL Design Ltd
www.acpldesignltd.com
F-24 South Extension - I New Delhi - 110049, India E: mail@acpldesign.com
ISO 9001:2015 Architecture Management Planning
T: +91 11 24622190 +91 11 24647500 F: +91 11 24634008

PROJECT:
APPROVAL OF REVISED BUILDING PLAN ON MIXED LAND USE COLONY FOR AN AREA 11.0901 ACRES FALLING UNDER LICENCE NO. 199 OF 2023 AND 15 OF 2024 IN SECTOR-104 GURUGRAM BEING DEVELOPED BY M/S HERO REALITY PVT. LTD.

Hero Realty Pvt. Ltd.
Authorized Signatory

OWNER/AUTH. SIGNATURE

RAVI KUMAR GARG
ARCHITECT
CA/2013/35473

ARCHITECT'S SIGNATURE

DRAWING TITLE
BASEMENT-3 PARKING AREA DIAGRAM
SHEET - 2 of 2

DRAWING NO. BA-AR-03B | SCALE :- 1:300