ST05

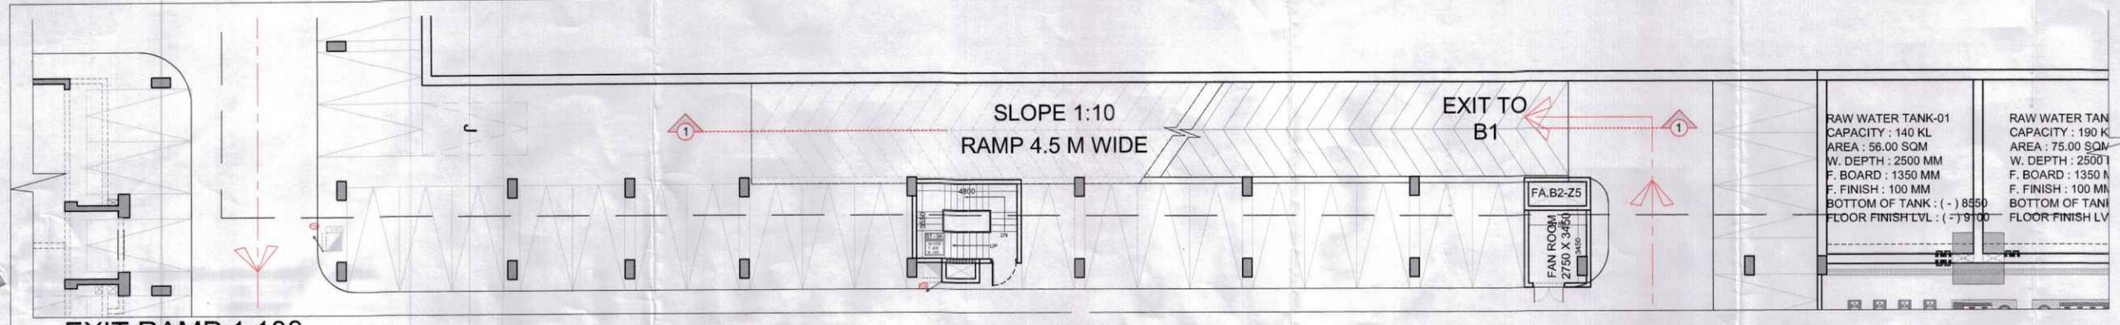

EXIT RAMP 1:100

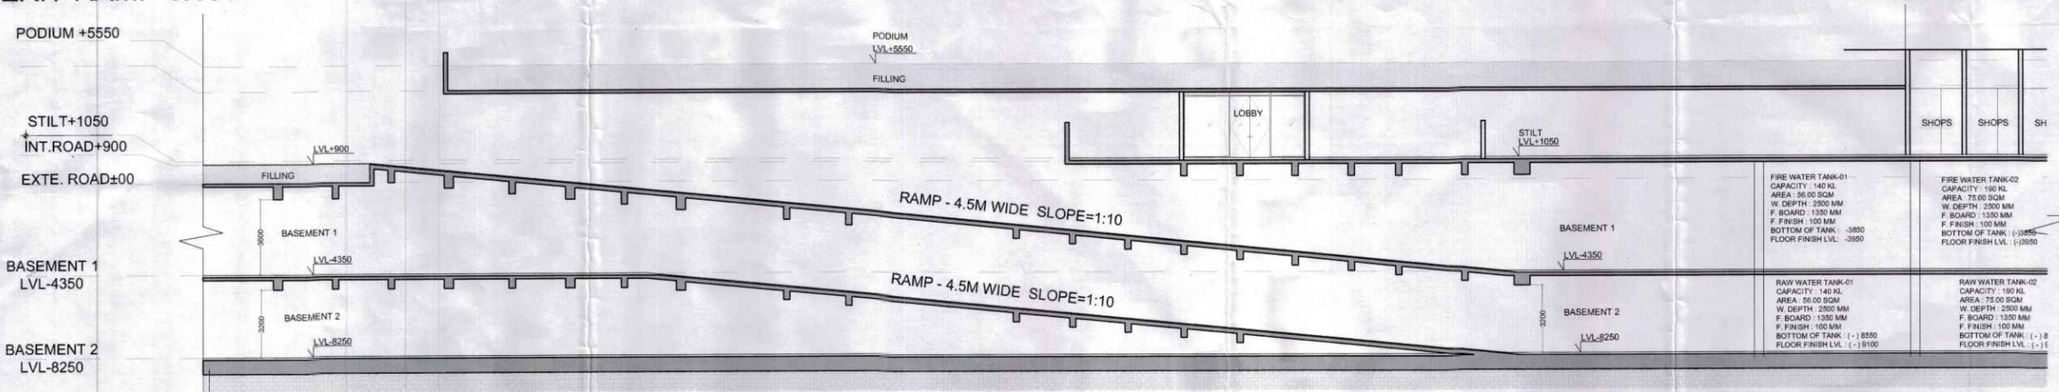

SECTION 1-1 (1:100)

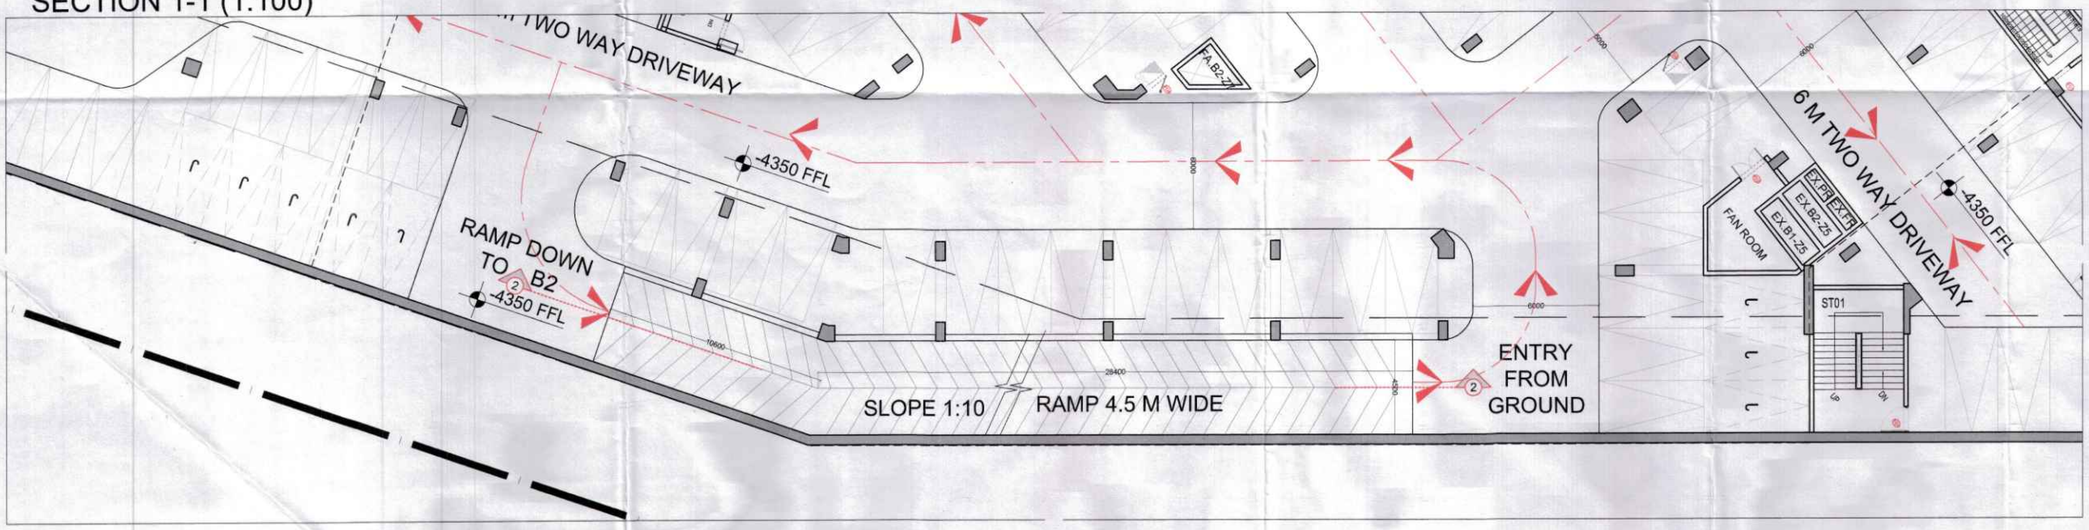

ENTRY RAMP 1:50

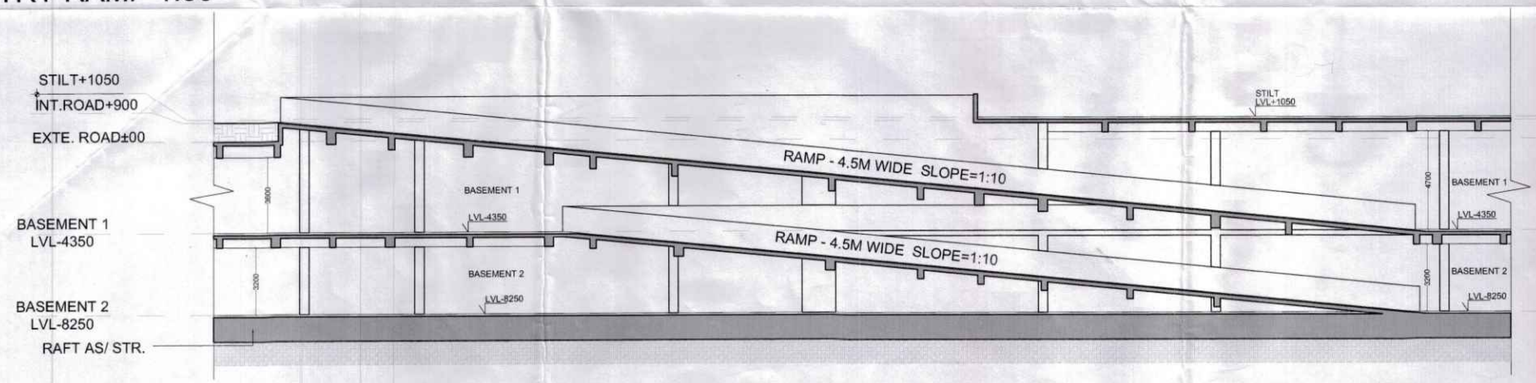

SECTION 2-2 (1:100)

NOTE :-

This is a "PROVISIONAL BUILDING PLAN" approved only for the purpose of inviting Objections from the general public

S.T.P. (HQ) Member Secretary B.P.A.C. | S.T.P. (G) Member B.P.A.C. | C.T.P. (HR.) Chairman B.P.A.C.

AD | PA | ATP

DDJT (T) MEMBER BPAC

Rajesh Dutt

LEGEND :-

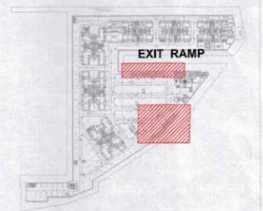

KEY PLAN

PROJECT :-

Revised Building Plans for TOD Group Housing Colony Measuring 10.744 acres Land (Licence no. 4 of 2013 dated 18-02-2013 in Sector 112, Gurgaon, Manesar, Urban Complex, Gurgaon, Haryana, being developed by Sh. Ajit Singh and Others in Collaboration with EMAAR INDIA LTD.

STRUCTURE :-

DUCON
CONSULTANTS PRIVATE LIMITED
A3/44, 3rd FLOOR, Tolstoy Profile, Corporate road, Netaji Subhash Place, G.G.ROAD, Alwar (HR)
E-mail: contact@ducconsultants.in
PH:40073196,65410630,65410631

MEP :-

PARADISE CONSULTANTS
PLOT NO. 129, POCKET-2, BASEMENT
JASOLA VIHAR, NEW DELHI-110025
PH : 011- 46132800, 41030619
E-mail: mep@paradiseconsultants.com

ARCHITECTS :-

ARCOP

ARCOP ASSOCIATES PVT LTD
Plot No. 36B, Sector-32, Intitutional Area, Gurugram. Haryana. 122001. India
Tel.: 91-124-4595500
91-124-4595550
Fax: 91-124-4595550

ARCHITECT'S SEAL & SIGNATURE	OWNER'S SEAL & SIGNATURE
SANJAY SAINI Council of Architecture REGISTERED ARCHITECT	EMAAR INDIA LTD.

DATE:-	SCALE:-	
27-09-2024	1:100	

DRAWING TITLE:-	DRAWING NO.
RAMP SECTIONS	ST-05