


FRONT ELEVATION

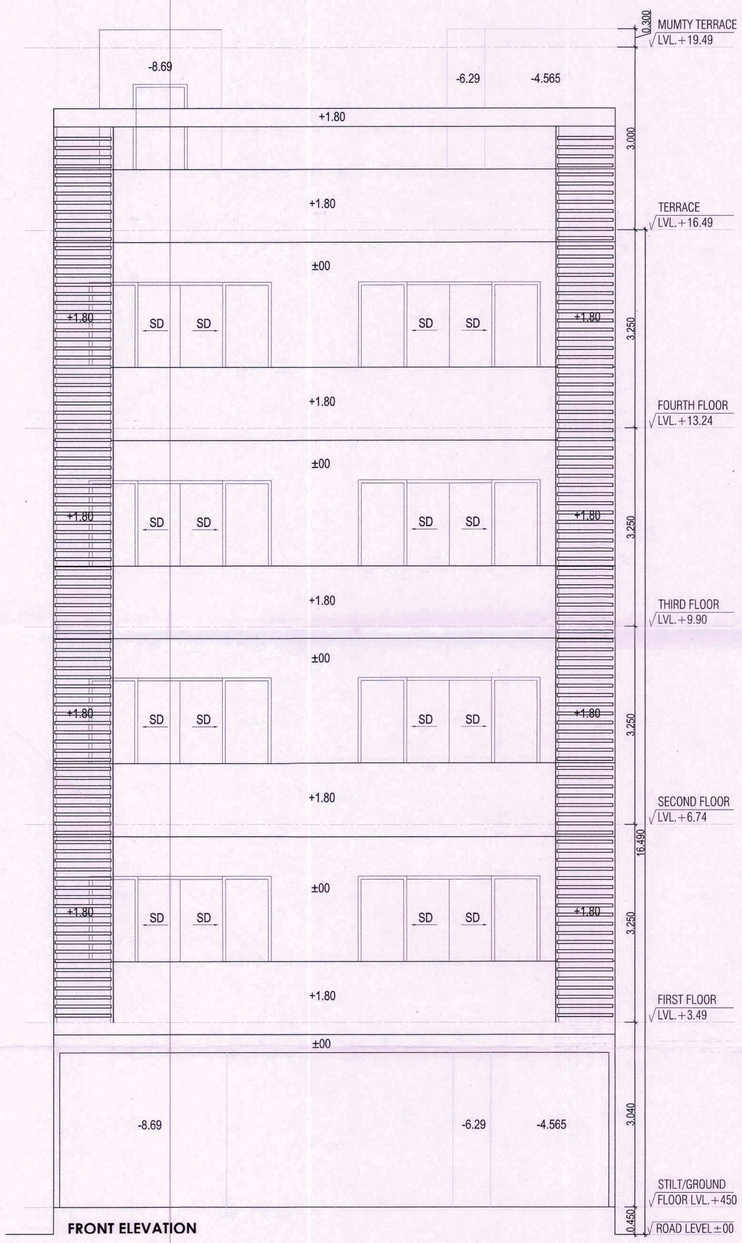


SECTION A-A




SECTION B-B

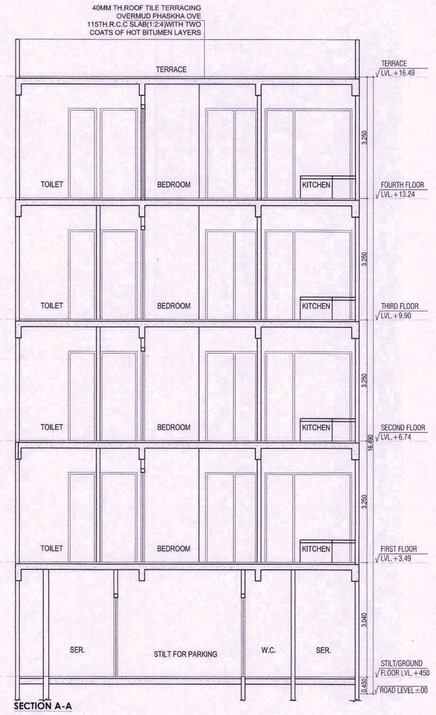


REAR ELEVATION

PROJECT

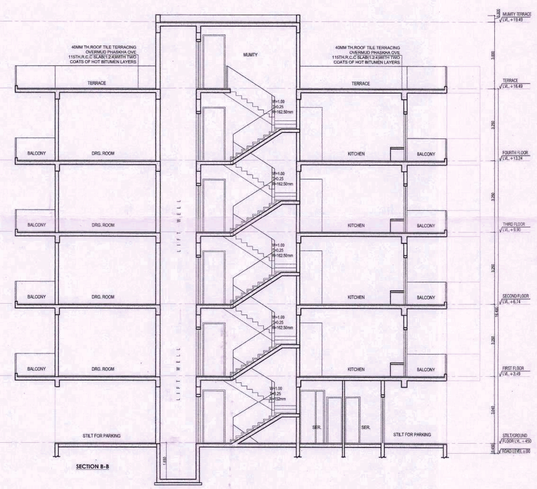**PROPOSED BUILDING PLAN OF PLOT NO. I-14 AREA MEASURING 231.900 SQMT. IN SECTOR - 63, GURUGRAM (HARYANA) FOR M/S ADANI BRAHMA SYNERGY PVT. LTD.**

ARCHITECT'S/SUPERVISOR SEAL & SIGNATURE

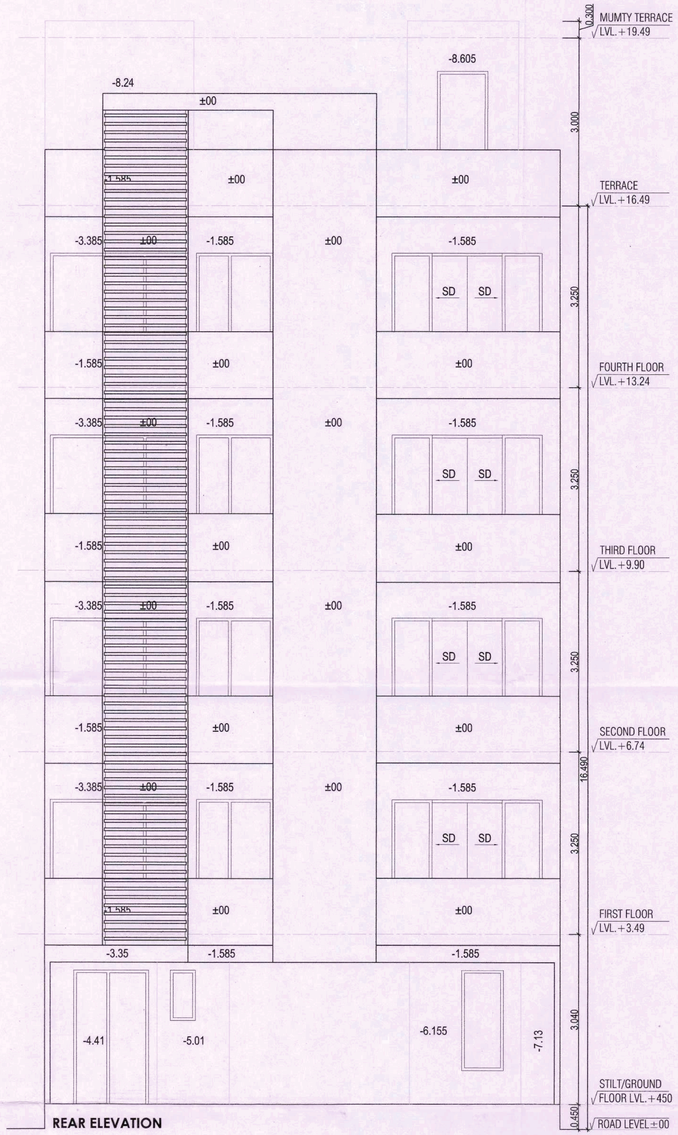VIMAL BAJAJ
Architect CA/96/19791
938, Sector-14, Gurgaon

OWNER/AUTH. SIGN.

Adani Brahma Synergy Pvt. Ltd.

Scale : 1 : 50

Drawing Title:– SECTIONS & ELEVATIONS

Drawing No:– A-02