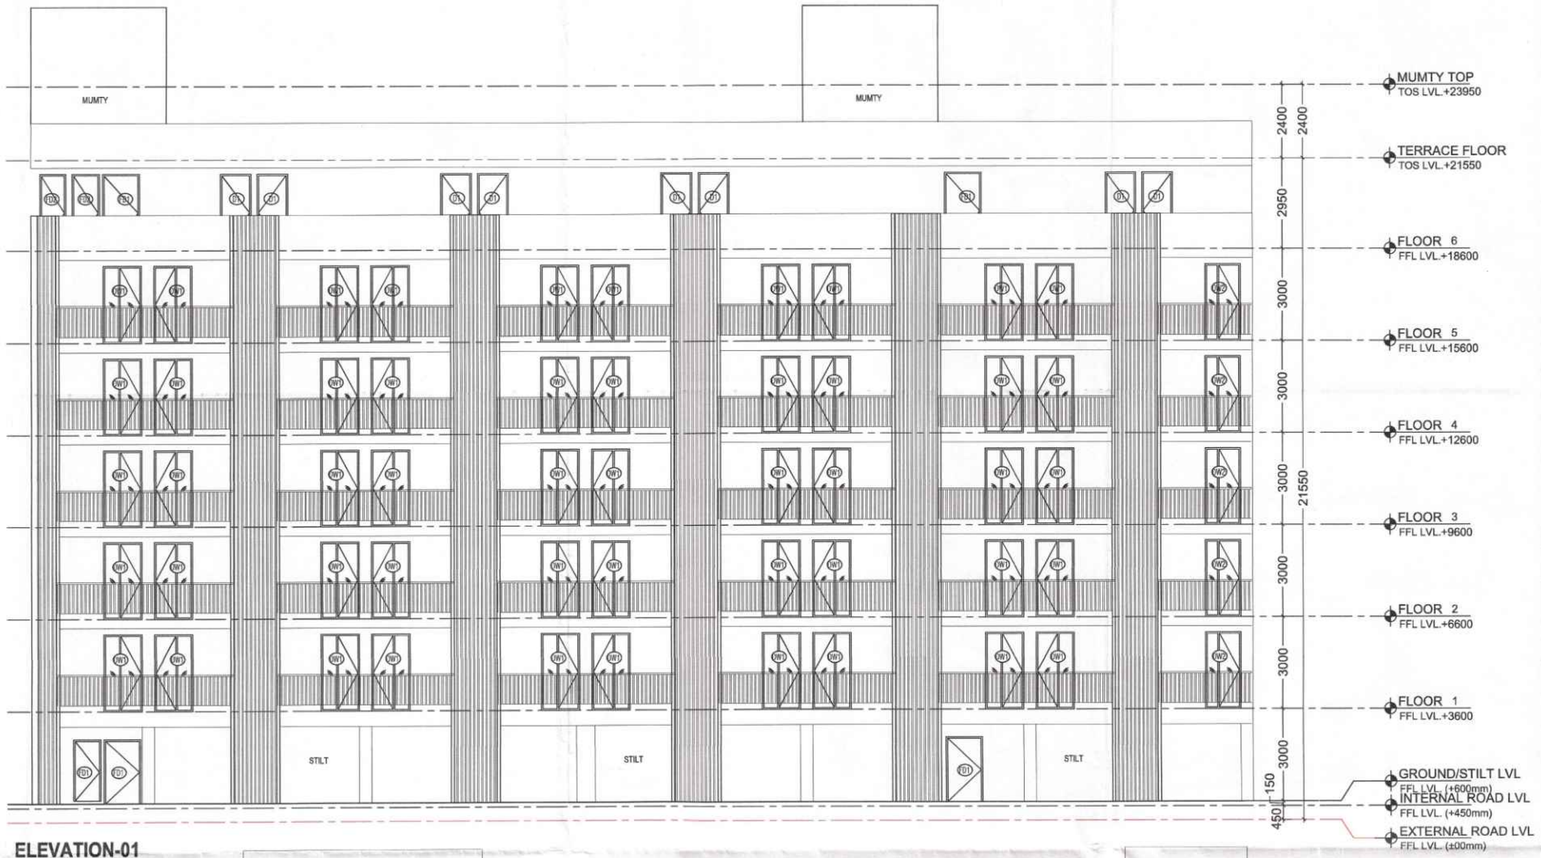

ELEVATION-01

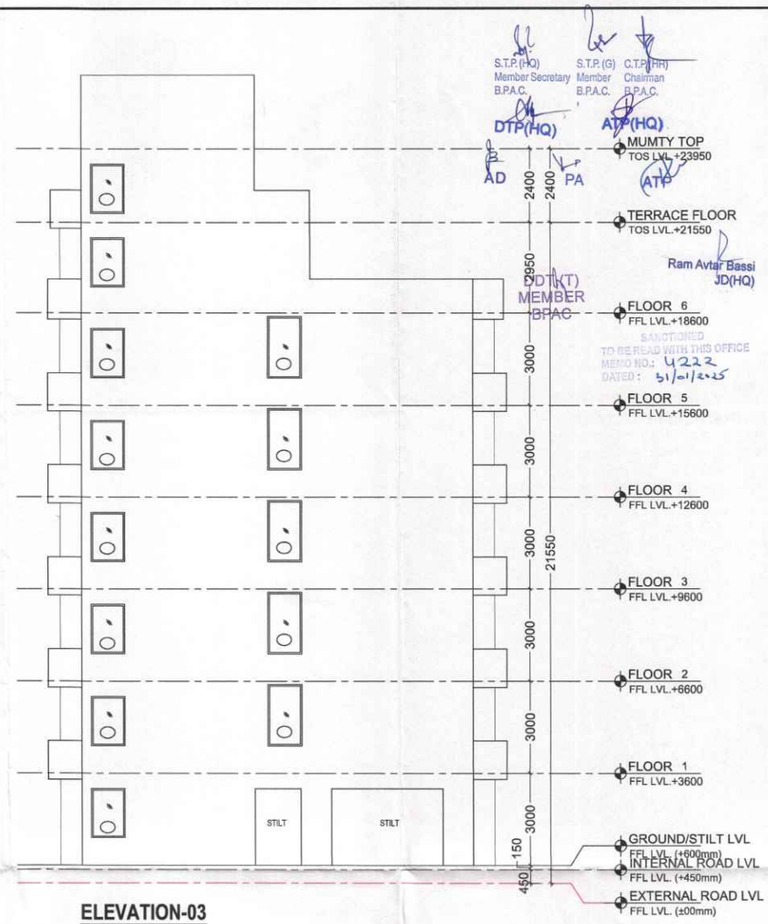

ELEVATION-03

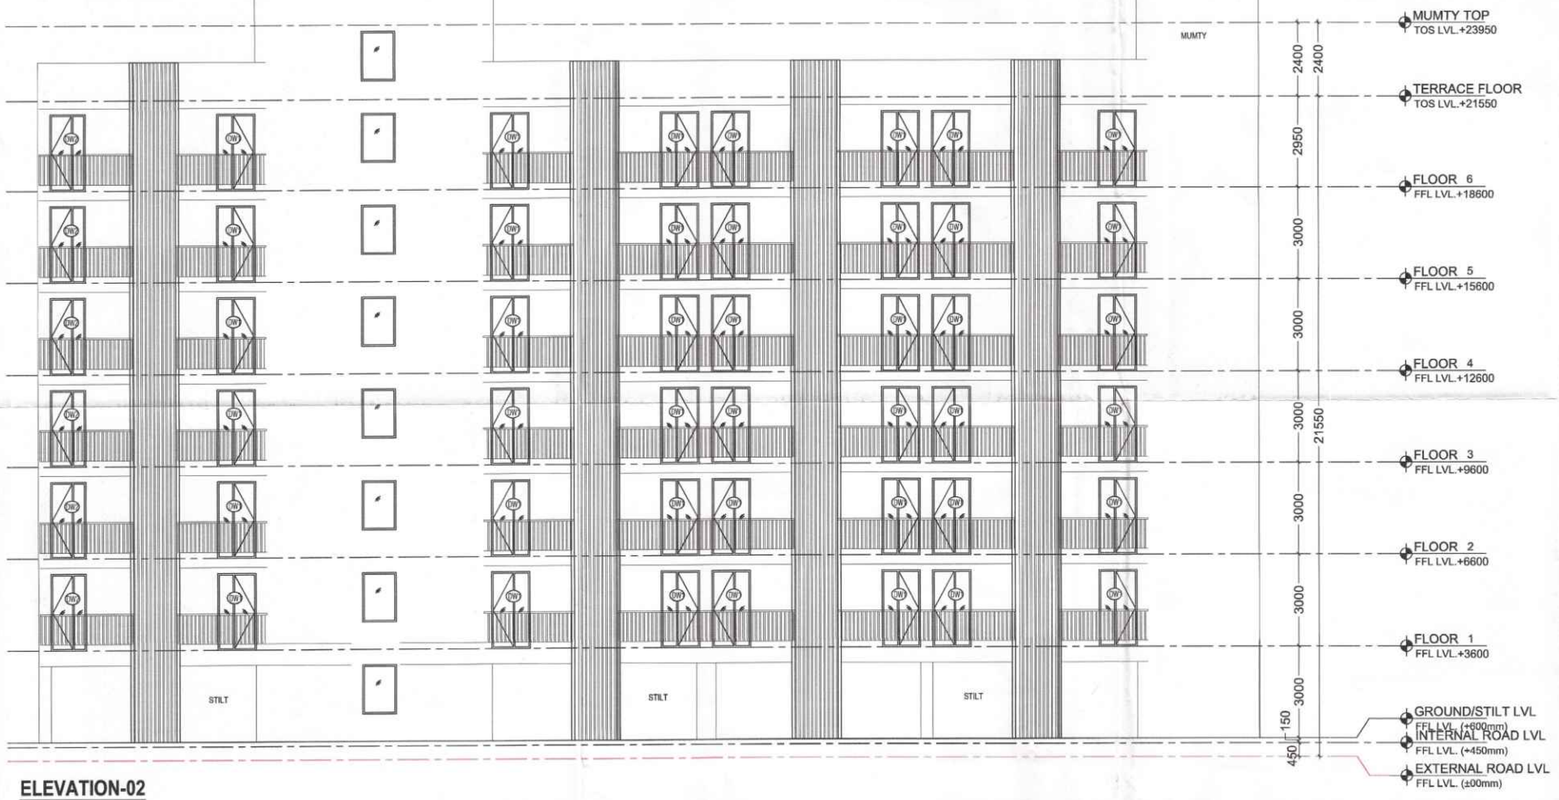

ELEVATION-02

PROJECT NAME :-

TRINITY SKY PALAZZOS

PROJECT :-

PROPOSED BUILDING PLAN OF GROUP HOUSING MEASURING 10.84375 ACRES (LICENCE NO. 130 OF 2024 DATED 24.10.2024) IN SECTOR-88B, GURUGRAM MANESAR URBAN COMPLEX BEING DEVELOPED BY FIDATOCITY HOMES PVT. LTD. AND OTHER'S IN COLLABORATION WITH FIDATOCITY HOMES PVT. LTD.

PRINCIPAL ARCHITECTS :-

ACPL Design Ltd

CONSULTING ARCHITECTS

SACHDEVA CONSULTANTS.

ARCHITECT'S SEAL & SIGNATURE	OWNER'S SEAL & SIGNATURE
KULJEET SHANGARI ARCHITECT CA/87/21747	For Fidatocity Homes Pvt. Ltd. Director/Authorised Signatory

Scale : 1 : 100

Drawing Title:- ELEVATION (TOWER-EWS)

Drawing No:- 28