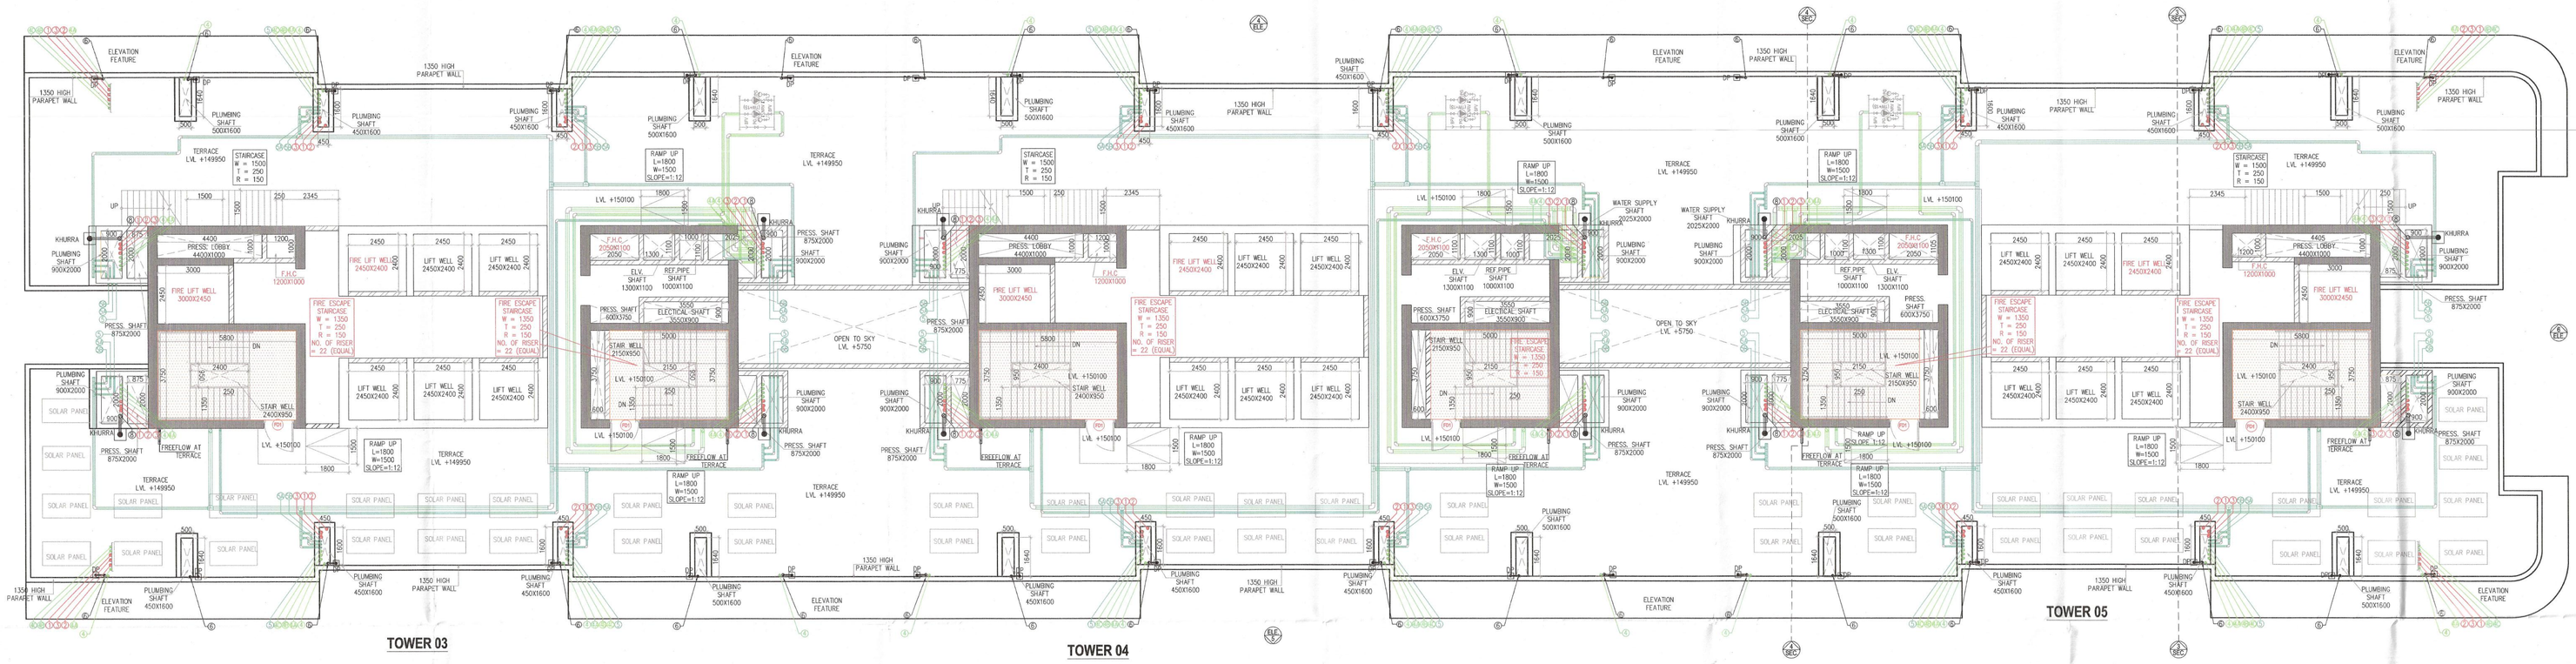

TERRACE PLAN
LVL +149950

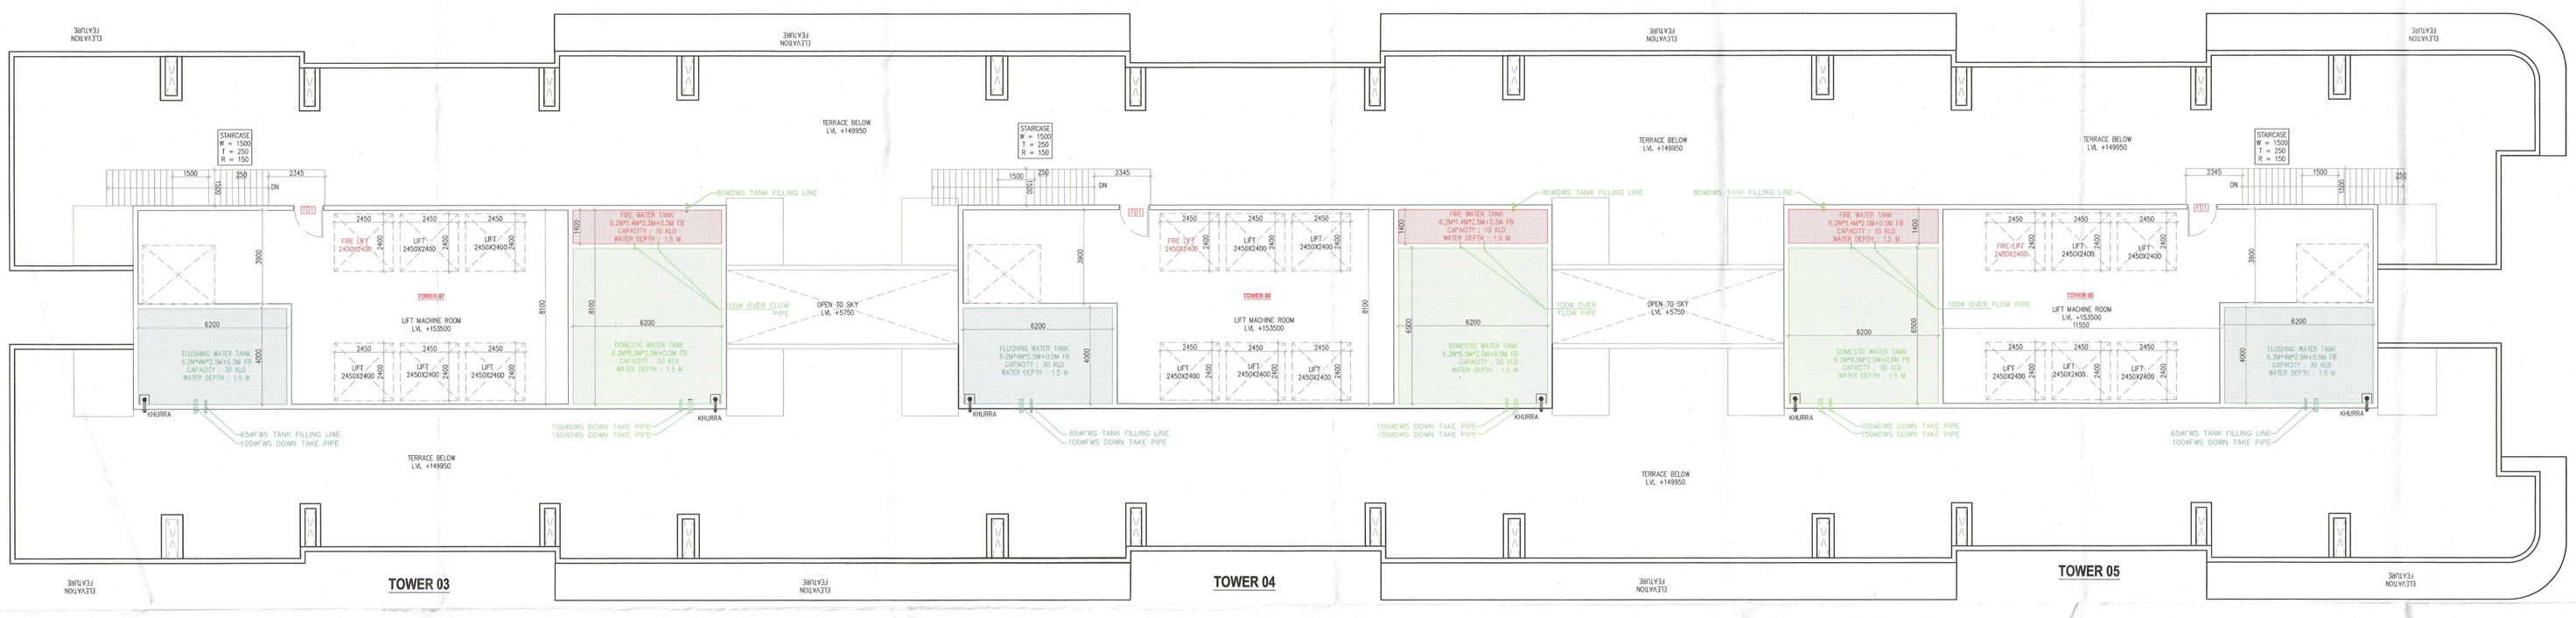

MUMTY TERRACE PLAN
LVL +153500

LEGEND FOR FIRE FIGHTING:

S.NO	SYMBOL	DESCRIPTION
1.		150M MS CLASS 'C' FIRE MET RISER (LOW PRESSURE ZONE)
2.		150M MS CLASS 'C' FIRE MET RISER (MID PRESSURE ZONE)
3.		150M MS CLASS 'C' FIRE MET RISER (INTERMEDIATE PRESSURE ZONE)
4.		150M MS CLASS 'C' FIRE MET RISER (HIGH PRESSURE ZONE)
5.		80M MS CLASS 'C' SPRINKLER DRAIN PIPE
6.		150M MS CLASS 'C' SPRINKLER PIPE (LOW PRESSURE ZONE)
7.		150M MS CLASS 'C' SPRINKLER STANDBY PIPE (LOW PRESSURE ZONE)
8.		150M MS CLASS 'C' SPRINKLER PIPE (MID PRESSURE ZONE)
9.		150M MS CLASS 'C' SPRINKLER STANDBY PIPE (MID PRESSURE ZONE)
10.		150M MS CLASS 'C' SPRINKLER PIPE (INTERMEDIATE PRESSURE ZONE)
11.		150M MS CLASS 'C' SPRINKLER STANDBY PIPE (INTERMEDIATE PRESSURE ZONE)
12.		150M MS CLASS 'C' SPRINKLER PIPE (HIGH PRESSURE ZONE)
13.		150M MS CLASS 'C' SPRINKLER STANDBY PIPE (HIGH PRESSURE ZONE)
14.		150M MS CLASS 'C' FIRE DOWNCOMER PIPE
15.		150M MS CLASS 'C' OVERHEAD FIRE TANK FILLING PIPE
16.		FIRE HOSE CABINET
17.		FIRST AID FIRE HOSE REEL
18.		SINGLE LANDING VALVE
19.		PENDANT SPRINKLER(QUICK RESPONSE,TEMPERATURE 68°C)
20.		UPRIGHT SPRINKLER(QUICK RESPONSE,TEMPERATURE 68°C)
21.		SIDEWALL SPRINKLER (QUICK RESPONSE,TEMPERATURE 68°C)
22.		FLOW SWITCH
23.		BUTTERFLY VALVE WITH PADLOCK ARRANGMENT
24.		02Q TYPE 4.5KG FIRE EXTINGUISHERS
25.		ABC TYPE 9KG FIRE EXTINGUISHERS

LEGEND

S.NO	SYMBOL	DESCRIPTION
1.		110 OD SOIL AND VENT PIPE
2.		110 OD WASTE AND VENT PIPE
3.		110 OD WASTE PIPE (KITCHEN)
4.		110 OD ANTISYPHONAGE PIPE
5.		COLD WATER SUPPLY PIPE (LOW ZONE)
6.		COLD WATER SUPPLY PIPE (MID ZONE)
7.		COLD WATER SUPPLY PIPE (HIGH ZONE)
8.		COLD WATER SUPPLY PIPE(TOP FOUR FLOOR)
9.		FLUSHING WATER SUPPLY PIPE (LOW ZONE)
10.		FLUSHING WATER SUPPLY PIPE (MID ZONE)
11.		FLUSHING WATER SUPPLY PIPE (HIGH ZONE)
12.		75 OD RAIN WATER PIPE (BALCONY)
13.		110 OD RAIN WATER PIPE(REFUGE/MUMTY)/TERRACE
14.		160 OD TERRACE RAIN WATER PIPE
15.		HYDRANT WATER SUPPLY RISER
16.		FLUSHING WATER SUPPLY RISER
17.		FLOOR DRAIN POINT (BALCONY)
18.		KHURRA 300X300
19.		FLOOR TRAP
20.		FLOOR DRAIN
21.		LEDGE WALL
22.		CUTOUT 150X150

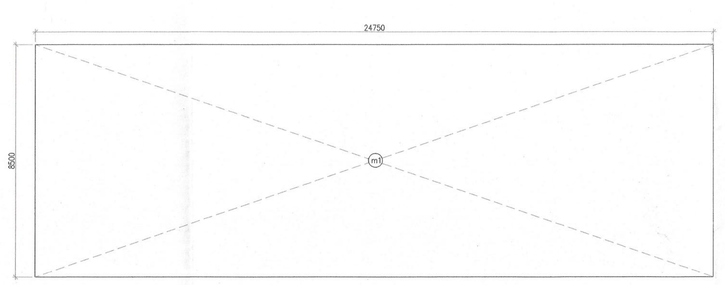

MUMTY FLOOR AREA
TOWER-03

MUMTY AREA (TOWER-03)								
GROSS A								
m1	1	X	24.750	X	8.500	=	210.375	SQM
TOTAL						=	210.375	SQM

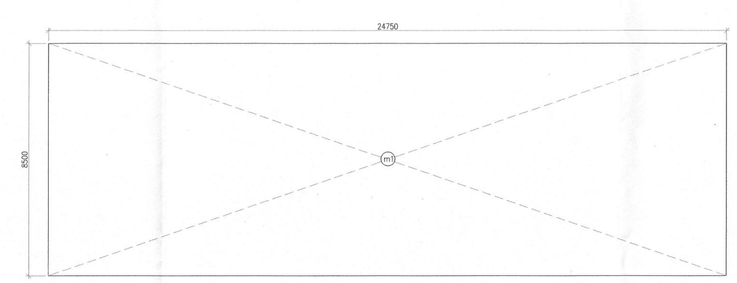

MUMTY FLOOR AREA
TOWER-04

MUMTY AREA (TOWER-04)								
GROSS A								
m1	1	X	24.750	X	8.500	=	210.375	SQM
TOTAL						=	210.375	SQM

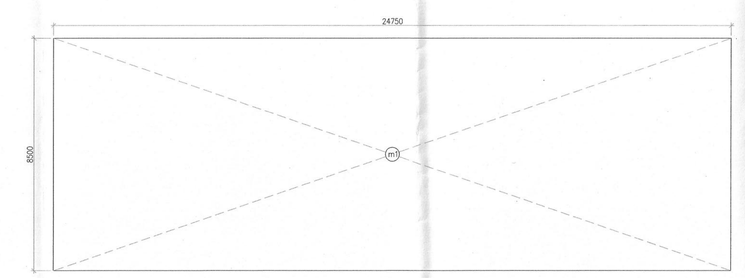

MUMTY FLOOR AREA
TOWER-05

MUMTY AREA (TOWER-05)								
GROSS A								
m1	1	X	24.750	X	8.500	=	210.375	SQM
TOTAL						=	210.375	SQM

Checked and found ok for Public Health (Internal) Service only subject to comments in in forwarding letter No. 3509/HE, Dt. 06/12/24

Superintending Engineer (HQ)
For Chief Engineer-I
HSVP, Panchkula

SANCTIONED
TO BE READ WITH THIS OFFICE
MEMO NO.: 022
DATED: 08-01-2025

Note :-

1. BUILDING HAS AUTOMATIC SPRINKLER SYSTEM WHEREVER REQUIRED BY NBC.
2. BUILDING WILL BE DESIGNED (STRUCTURES) AS PER RELEVENT IS CODES FOR EARTH QUAKE RESISTANCE.
3. ALL TOILET & KITCHEN HAVE PERMANENT VENTILATION /EXHAUST.
4. ALL BUILDINGS ARE NATURALLY VENTILATED AND WHERE EVER REQUIRE MECHANICAL VENTILATION IS PROPOSED WITH 100% POWER BACKUP.

Project

Proposed building plan of Group Housing Colony an area measuring 12.05 acres (Licence no.123 of 2014 dated 22.08.2014)Under TOD policy dated 09.02.2016 in Sector-102, Gurugram Manesar urban complex being developed by "Countrywide Promoters Private Limited (Amalgamated with M/S BPTP Limited Vide NCLT Chandigarh Order Dated 20th September 2024.)"

Design Architect

DPA CONSULTANTS PVT LTD
3rd FLOOR, L&T BUILDING, #38, CUBBON ROAD,TASKER TOWN, SHIVAJI NAGAR
BENGALURU - 560001
TEL: 23535099 FAX: 23435312

Client

"Countrywide Promoters Private Limited (Amalgamated with M/S BPTP Limited Vide NCLT Chandigarh Order Dated 20th September 2024.)"

OT-14,3rd floor, Next Door, Parkland,Sector-76, Faridabad-121004

Associate Architect

RSMS ARCHITECTS PVT. LTD.
69,Nora Niwas Bhawani Kunj
(Behind D2), Vasant Kunj,
New Delhi-110070.
Tel.: 011-26898616,26898617
www.rsms-arch.com

AD PA ATP
DTP(HQ) ATP(HQ)
S.T.P.(HQ) Member Secretary B.P.A.C. S.T.P.(G) Member B.P.A.C. C.T.P.(HQ) Chairman B.P.A.C.
Rajesh Dutt SD(HQ)

ARCHITECT'S SEAL & SIGNATURE | DELHI MEMBER BPAC | OWNER'S SEAL & SIGNATURE

OCTOBER-2024 | Scale : 1:100

Drawing Title:- TERRACE & MUMTY PLAN AREA CALCULATION TOWER- 3,4 & 5

Drawing No:- T3-04

1-27112024