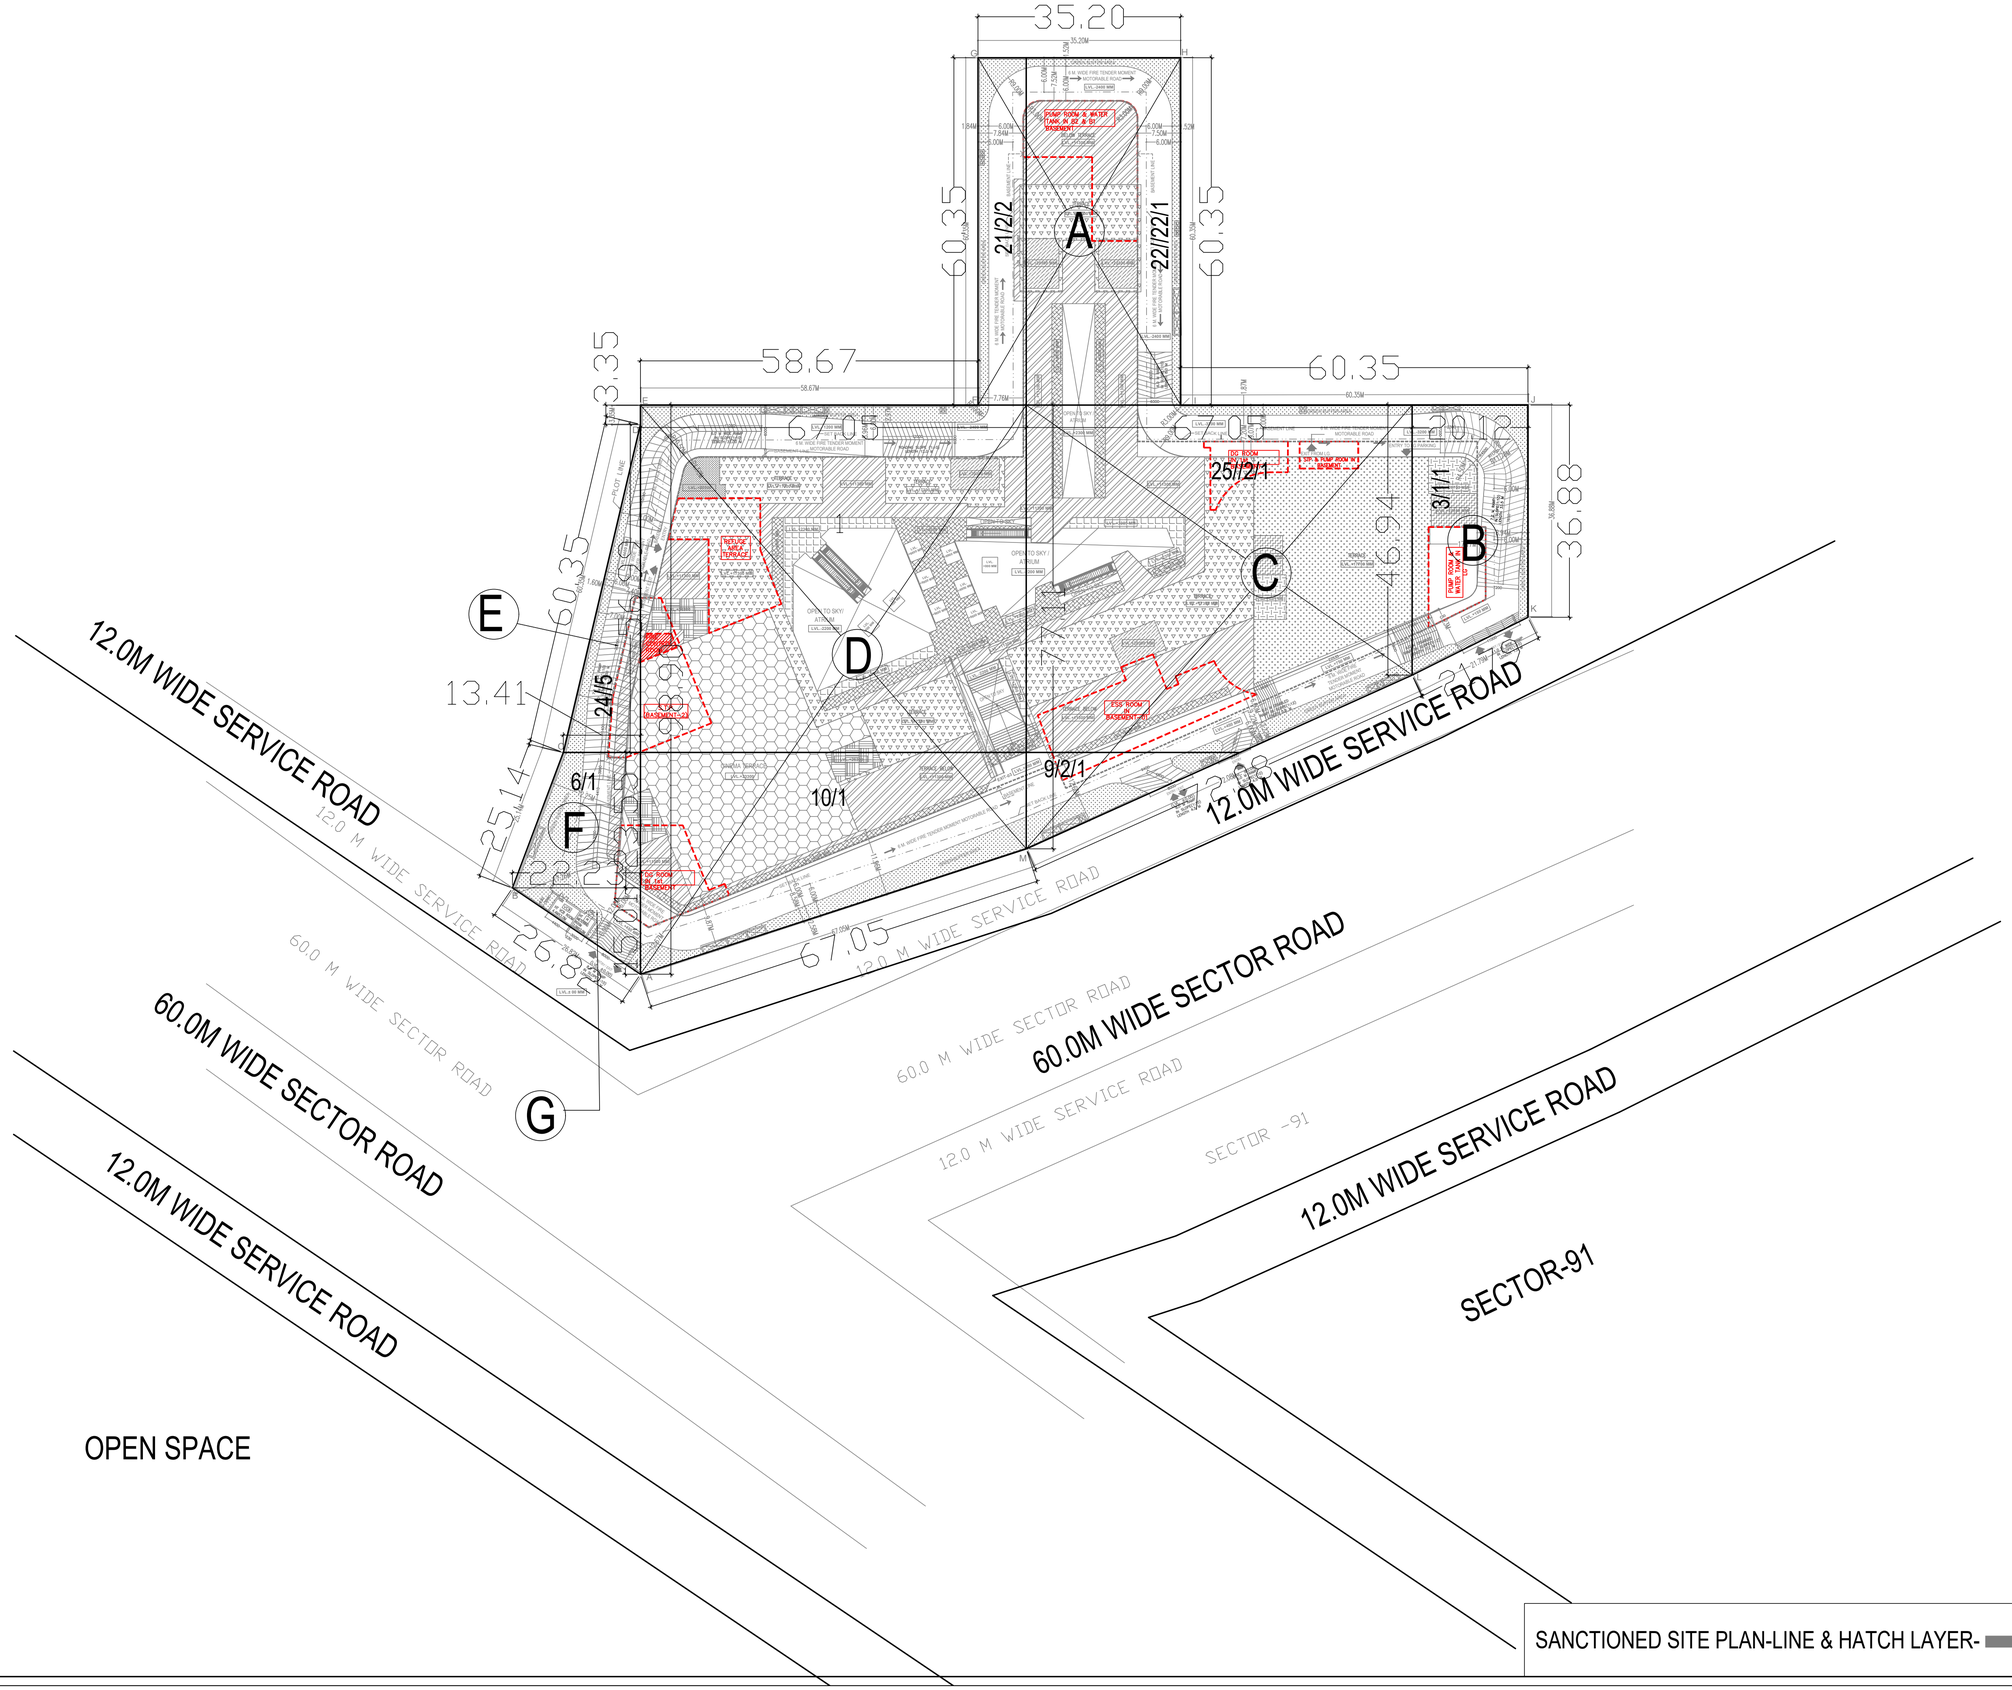

SANCTIONED SITE PLAN-LINE & HATCH LAYER-

SITE PLAN AND
AREA CALCULATION

OWNER'S SIGN | ARCHITECT'S SIGN

PROJECT: –
PROPOSED BUILDING PLAN OF COMMERCIAL COLONY ON THE AREA MEASURING –3.46875 ACRES
(LICENSE NO.–268 OF 2023 DATED 27/12/2023)
IN SECTOR –92, GURUGRAM BEING DEVELOPED BY DIYA REALTECH PVT.LTD.IN COLLABORATION WITH SHISHTA BUILDWELL LLP.

TITLE:–
SUPERIMPOSED PLAN

DRG.NO.:–
01

THIS DRAWING IS THE PROPERTY OF GIAN P.MATHUR & ASSOC.(P) LTD. AND SHALL NOT BE UNDERTAKEN OR DEALT WITH WITHOUT WRITTEN PERMISSION

DEALT
CHKD

GIAN P. MATHUR AND ASSOCIATES (P) LTD.
C - 55, East Of Kailash, New Delhi-110065
T : 46596590 | F 46596512
E : gpma@airtelmail.in I W : www.gpmindia.com

SCALE:– 1:250
DATE:– 30/05/2024