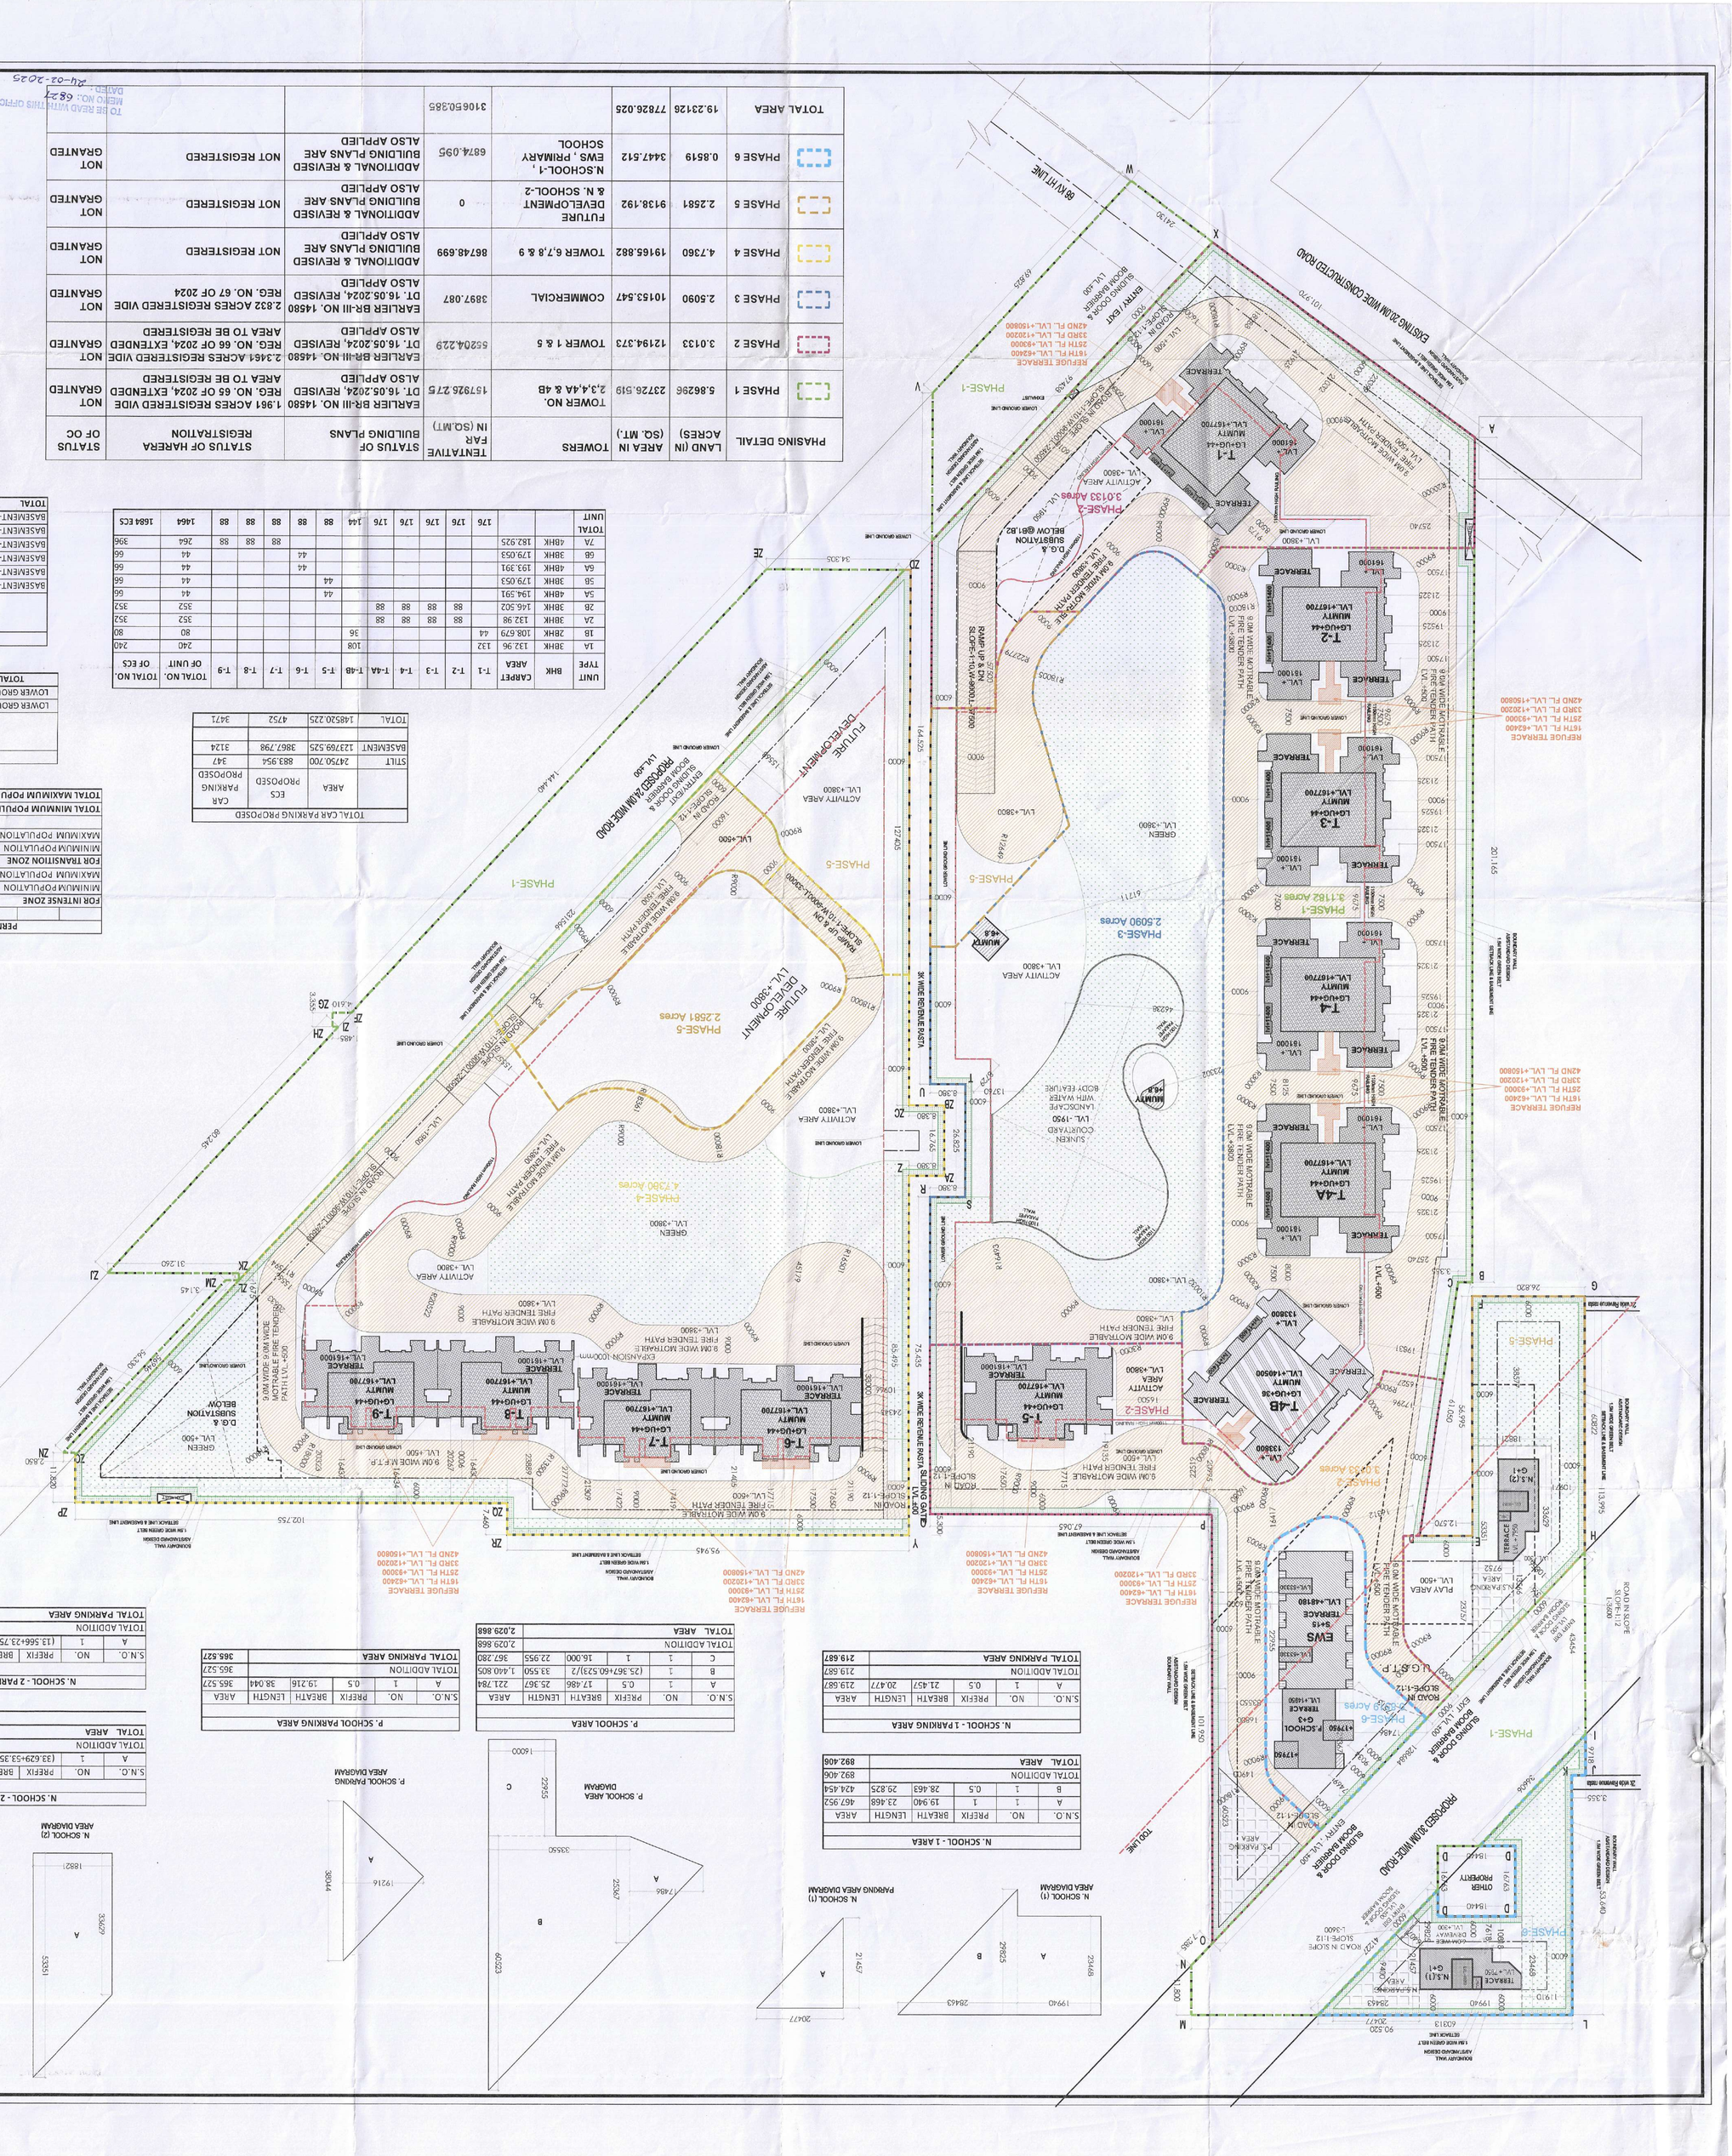
PROPOSED 30 M WIDE ROAD
EXISTING 30 M WIDE CONSTRUCTED ROAD
30 M WIDE ROAD AVAILABLE
PHASE-1
PHASE-2
PHASE-3
PHASE-4
PHASE-5
PHASE-6
FUTURE DEVELOPMENT
OTHER PROPERTY
EWS
T-1
T-2
T-3
T-4
T-4A
T-4B
T-5
T-6
T-7
T-8
T-9
TERRACE
ACTIVITY AREA
GREEN
D.G. & SUBSTATION BELOW
SOLID WASTE MANAGEMENT
PLAY AREA
SUNKEN COURTYARD
LANDSCAPE WITH WATER BODY
SOLAR PANEL AREA
SOLAR POWER PLANT
ROAD IN SLOPE
ROAD IN SLOPE
SLOPE 1:12
SLOPE 1:12
SLOPE 1:12