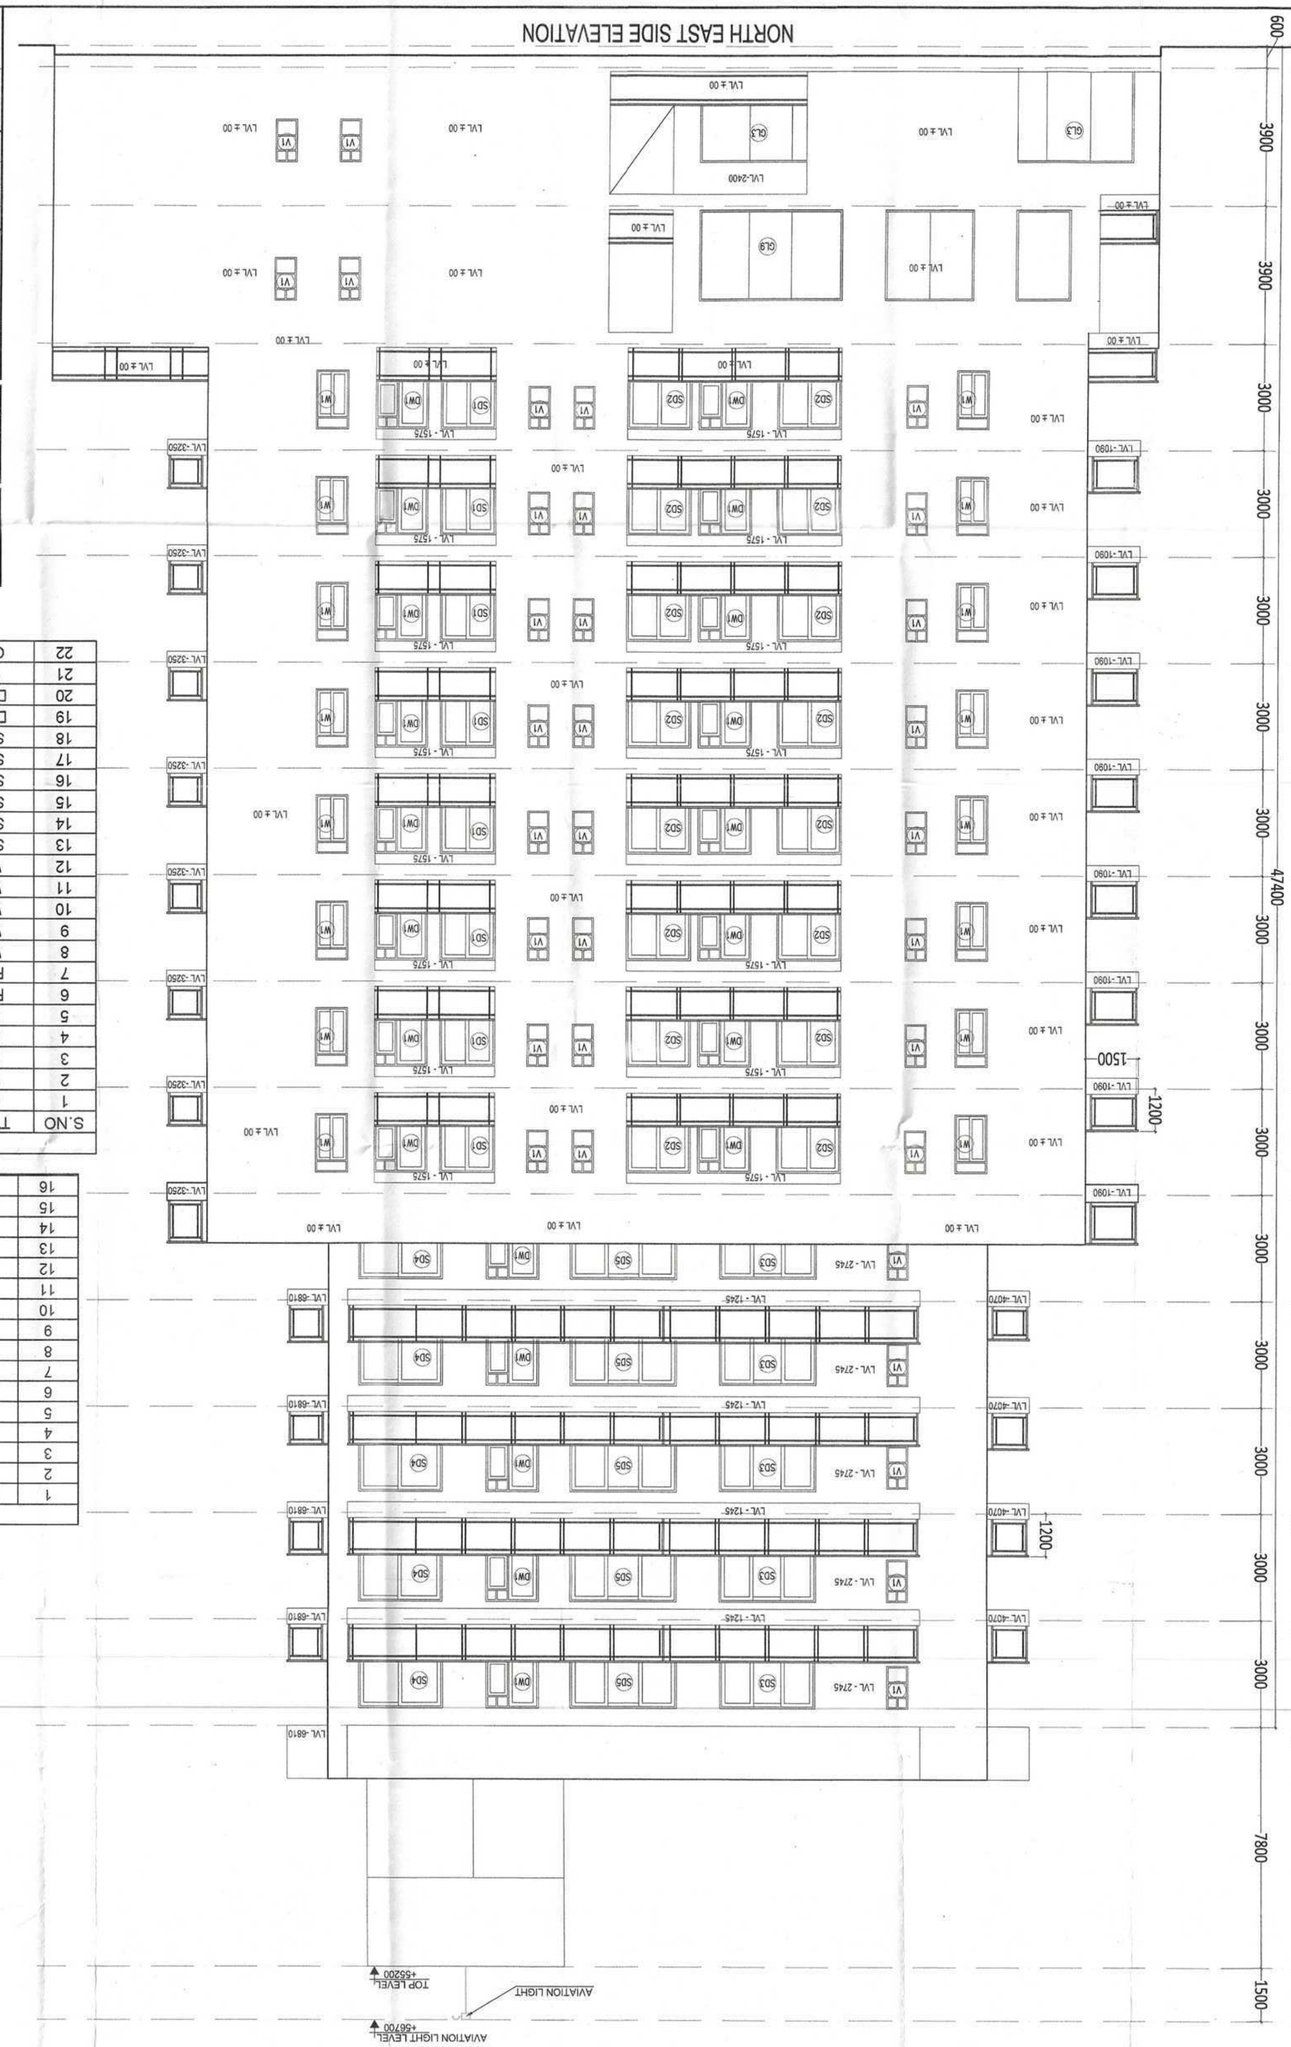

OPENING SCHEDULE			
S.NO	TYPE	WIDTH IN MM	HEIGHT IN MM
1	D1	750	2100
2	D2	850	2100
3	D3	950	2100
4	D4	1200	2100
5	D5	1500	2100
6	FD1	1250	2100
7	FD2	1500	2100
8	W1	900	1650
9	W2	1800	1550
10	W3	1500	1650
11	W4	1200	1550
12	W5	1500	2250
13	SD1	1550	2400
14	SD2	1800	2400
15	SD3	2100	2400
16	SD3	2400	2400
17	SD4	2700	2400
18	SD5	3000	2400
19	DW1	1500	2400
20	DW2	1170	2400
21	V1	600	1050
22	GL1	570	2400

OPENING SCHEDULE			
1	GL1	2575	2700
2	GL2	2635	2700
3	GL3	2930	2700
4	GL4	1915	2700
5	GL5	3425	2700
6	GL6	5330	2700
7	GL7	5940	2700
8	GL8	4660	2400
9	GL9	12250	2400
10	GL10	2100	1850
11	GL11	1500	1850
12	GL12	2575	2700
13	GL13	4045	2700
14	GL14	925	2700
15	GL15	1250	2700
16	GL16	4800	2700

SUBMISSION DRAWING

PROJECT: BUILDING PLAN FOR GROUP HOUSING (GH1) AREA MEASURING 0.75969 ARES IN SEC-23 & 23A, GURUGRAM BEING DEVELOPED BY M/S META DESIGN SOLUTIONS PVT. LTD.

ARCHITECT: DALULA & PUNEET ARCHITECTS LLP.
468, fourth Floor, Sun City Trade Tower, Sector - 21, Gurugram - 122016,
Haryana, India
Email: info@puneetarchitects.com, Phone: +91-124-4344444
Architects Engineering Planning Interior

ARCHITECT: Puneet Architects & Engineering Solutions Pvt. Ltd.
Director
CAPT. PUNEET SHARMA
REGD. ARCHITECT

OWNER

SCALE: 1:100
DATE ISSUED: 29/01/2024
DRAWN BY: VAIBHAV
CHECKED BY: DAULAT GARG

DRAWING: SOUTH EAST & NORTH EAST SIDE ELEVATION

DWG. NO.: MDS/12

Chairman
Building Plan Committee
Group Housing Societies
HSVP Circle, Gurugram

Sd/-
HSVP
Sd/-
HSVP
GURUGRAM

SANCTIONED
Subs. To Condition of Allotment Letter
Valid For Five Years
For ESTATE OFFICER
HSVP GURUGRAM