CLIENT:-
HCBS PROMOTERS AND DEVELOPERS PVT.LTD.
CARE REALTECH PVT.LTD C/O HCBS PROMOTERS AND DEVELOPERS PVT.LTD.

PROJECT :-
PROPOSED BUILDING PLAN OF GROUP HOUSING COLONY (LICENCE NO.225 OF 2023 DATED 30.10.2023) FOR AN AREA MEASURING 5.2902 ACRES IN THE REVENUE ESTATE OF VILLAGE DHANKOT TEHSIL-KADIPUR,SECTOR-102,GURUGRAM BEING DEVELOPED BY HCBS PROMOTERS AND DEVELOPERS PVT.LTD.,CARE REALTECH PVT.LTD C/O HCBS PROMOTERS AND DEVELOPERS PVT.LTD.

N

ARCHITECTS
Priyanka Architects Pvt.Ltd.
B.Sc. (SECTION II), DURGAPUR
REGISTRATION NO. CA/2000/30000

SCALE : 1:100

DRAWING NAME
TOWER-B
SECTION AT - AA & BB

APPLICANT'S SIGN.

ARCHITECT'S SIGN

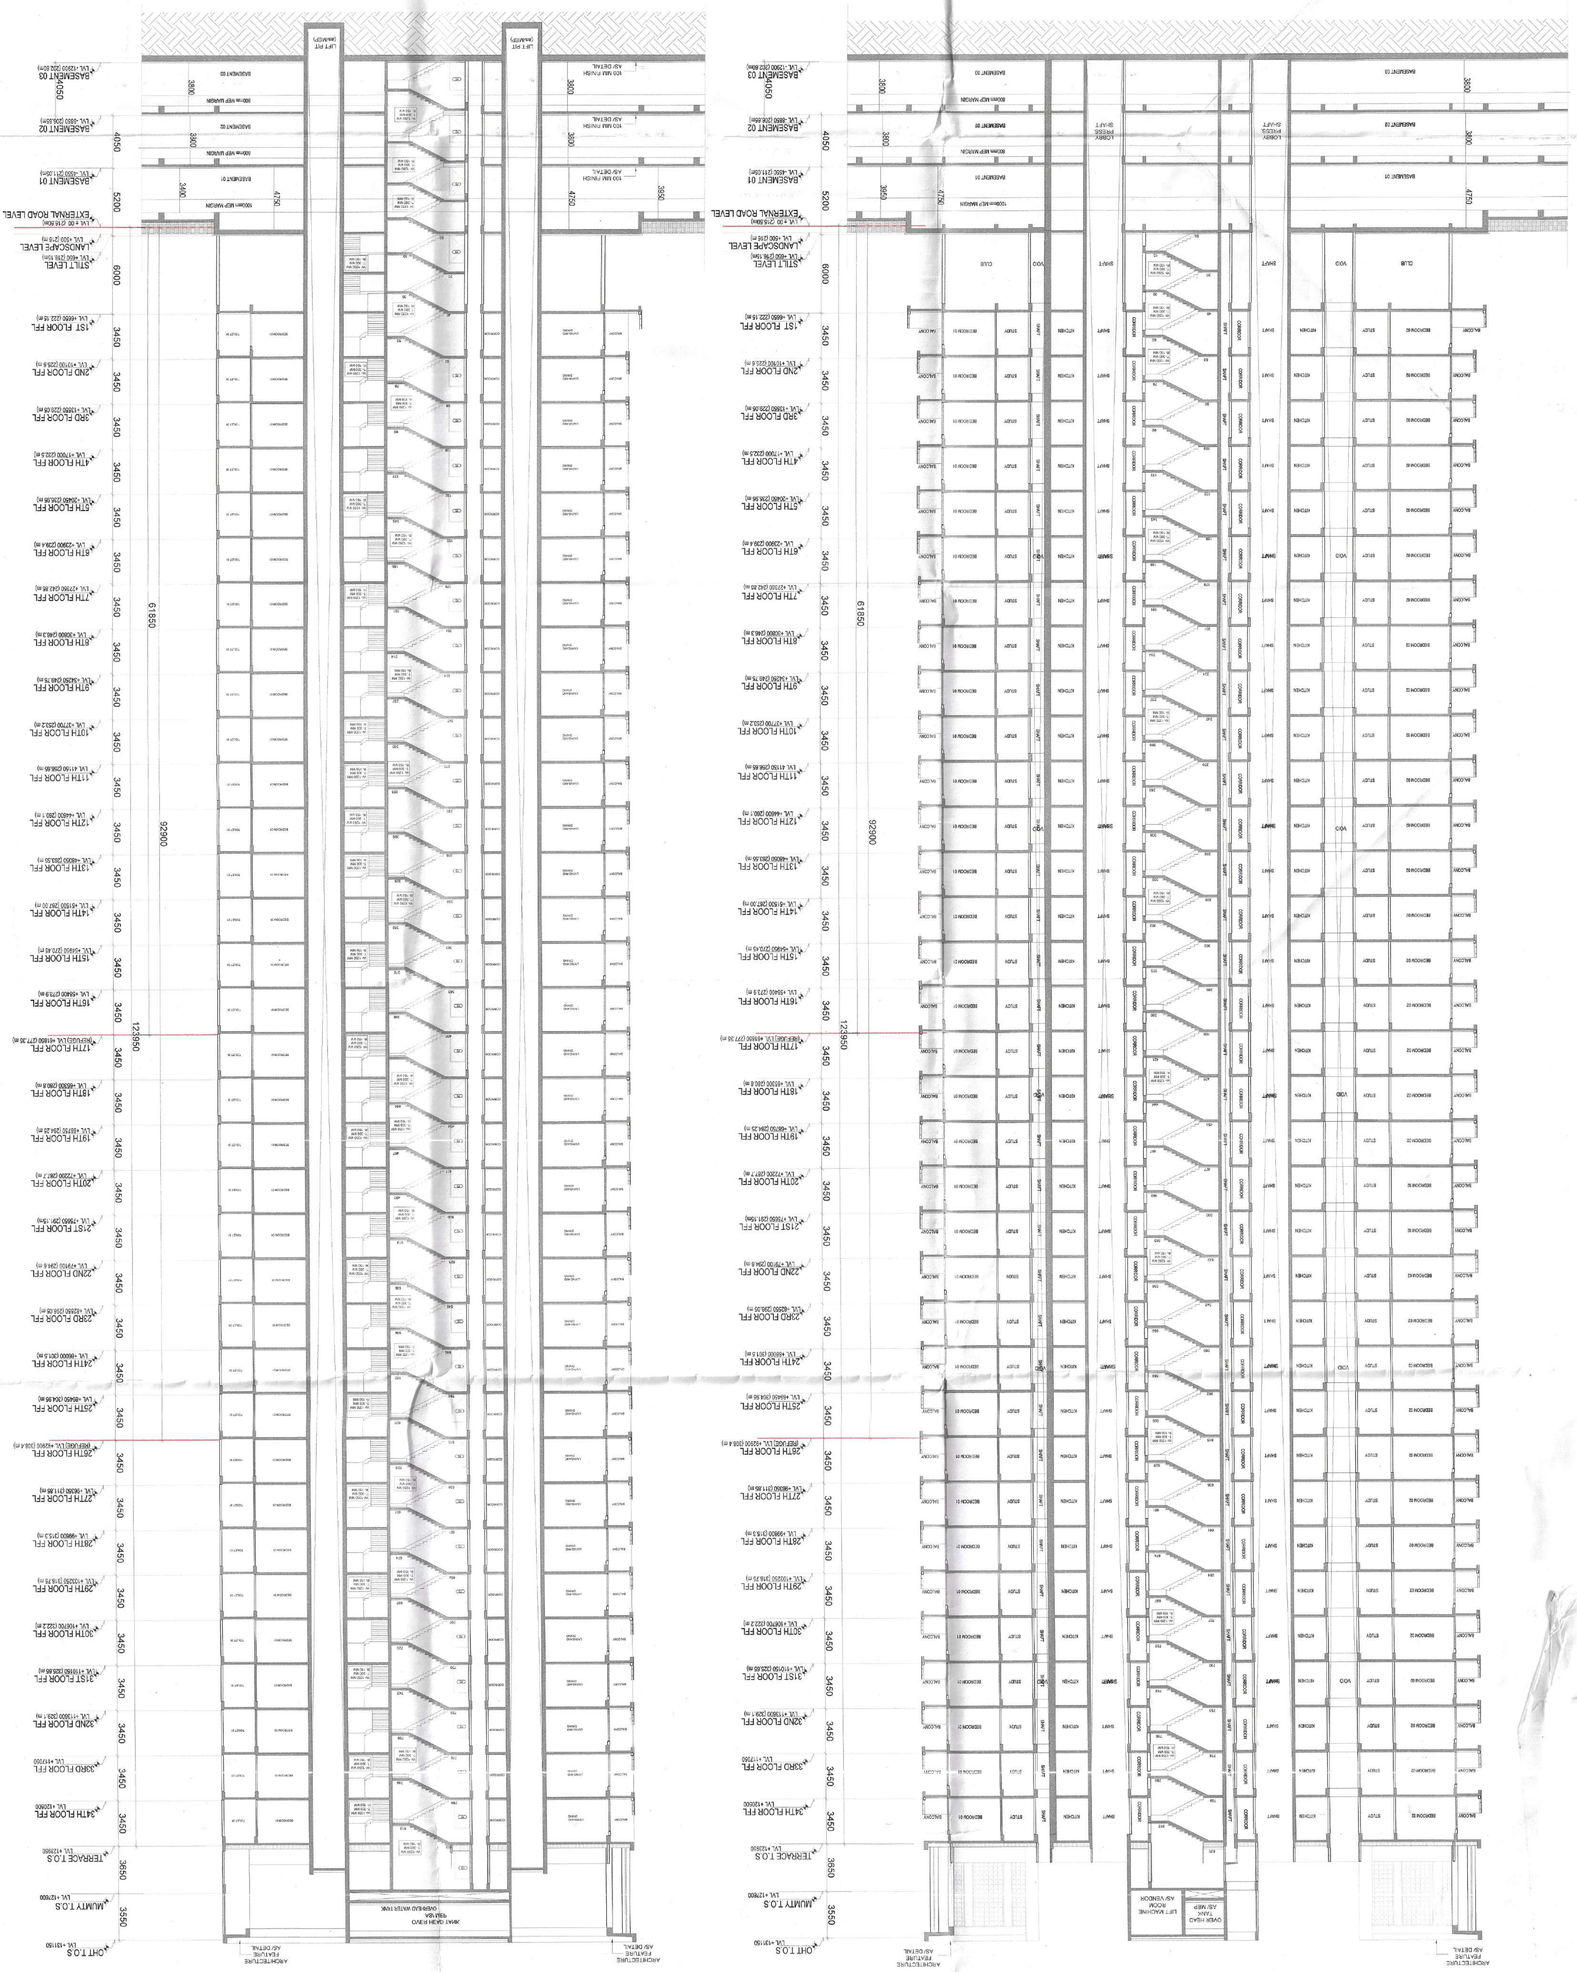


CLIENT:-
HCBS PROMOTERS AND DEVELOPERS PVT.LTD.
CARE REALTECH PVT.LTD C/O HCBS PROMOTERS AND DEVELOPERS PVT.LTD.

PROJECT :-
PROPOSED BUILDING PLAN OF GROUP HOUSING COLONY (LICENCE NO.225 OF 2023 DATED 30.10.2023) FOR AN AREA MEASURING 5.2902 ACRES IN THE REVENUE ESTATE OF VILLAGE DHANKOT TEHSIL-KADIPUR,SECTOR-102,GURUGRAM BEING DEVELOPED BY HCBS PROMOTERS AND DEVELOPERS PVT.LTD.,CARE REALTECH PVT.LTD C/O HCBS PROMOTERS AND DEVELOPERS PVT.LTD.

N

ARCHITECTS
Priyanka Architects Pvt.Ltd.
B.Sc. (SECTION II), DURGAPUR
REGISTRATION NO. CA/2000/30000

SCALE : 1:100

DRAWING NAME
TOWER-B
SECTION AT - AA & BB

APPLICANT'S SIGN.

ARCHITECT'S SIGN

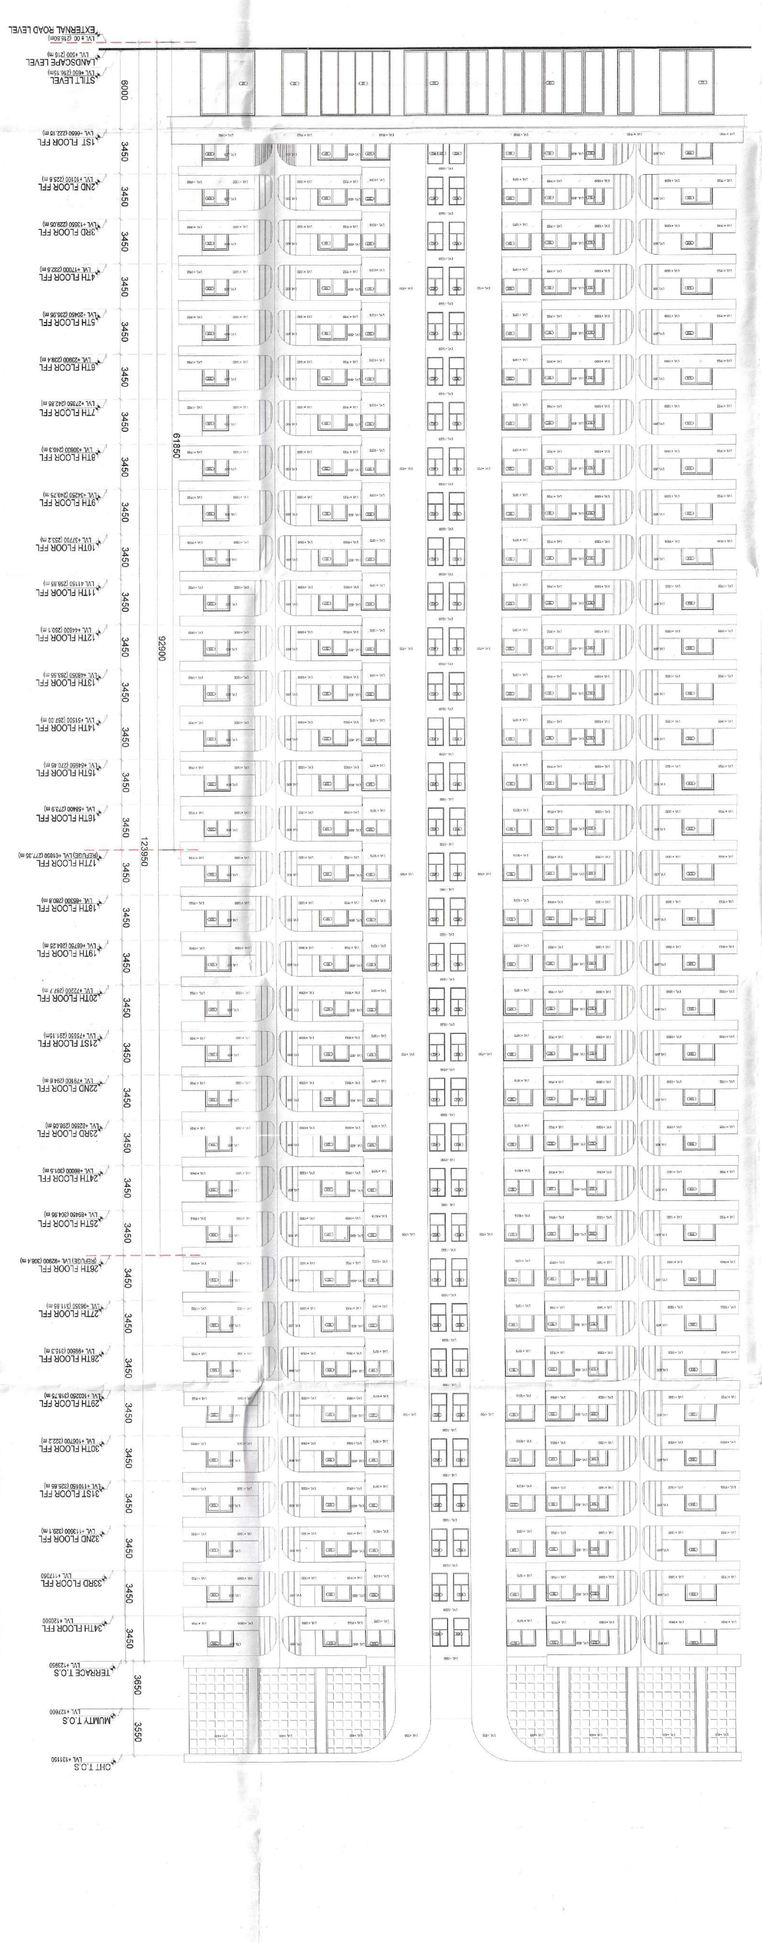


CLIENT:-
HCBS PROMOTERS AND DEVELOPERS PVT.LTD.
CARE REALTECH PVT.LTD C/O HCBS PROMOTERS AND DEVELOPERS PVT.LTD.

PROJECT :-
PROPOSED BUILDING PLAN OF GROUP HOUSING COLONY (LICENCE NO.225 OF 2023 DATED 30.10.2023) FOR AN AREA MEASURING 5.2902 ACRES IN THE REVENUE ESTATE OF VILLAGE DHANKOT TEHSIL-KADIPUR,SECTOR-102,GURUGRAM BEING DEVELOPED BY HCBS PROMOTERS AND DEVELOPERS PVT.LTD.,CARE REALTECH PVT.LTD C/O HCBS PROMOTERS AND DEVELOPERS PVT.LTD.

N

ARCHITECTS
Priyanka Architects Pvt.Ltd.
B.Sc. (SECTION II), DURGAPUR
REGISTRATION NO. CA/2000/30000

SCALE : 1:100

DRAWING NAME
TOWER-B
SECTION AT - AA & BB

APPLICANT'S SIGN.

ARCHITECT'S SIGN

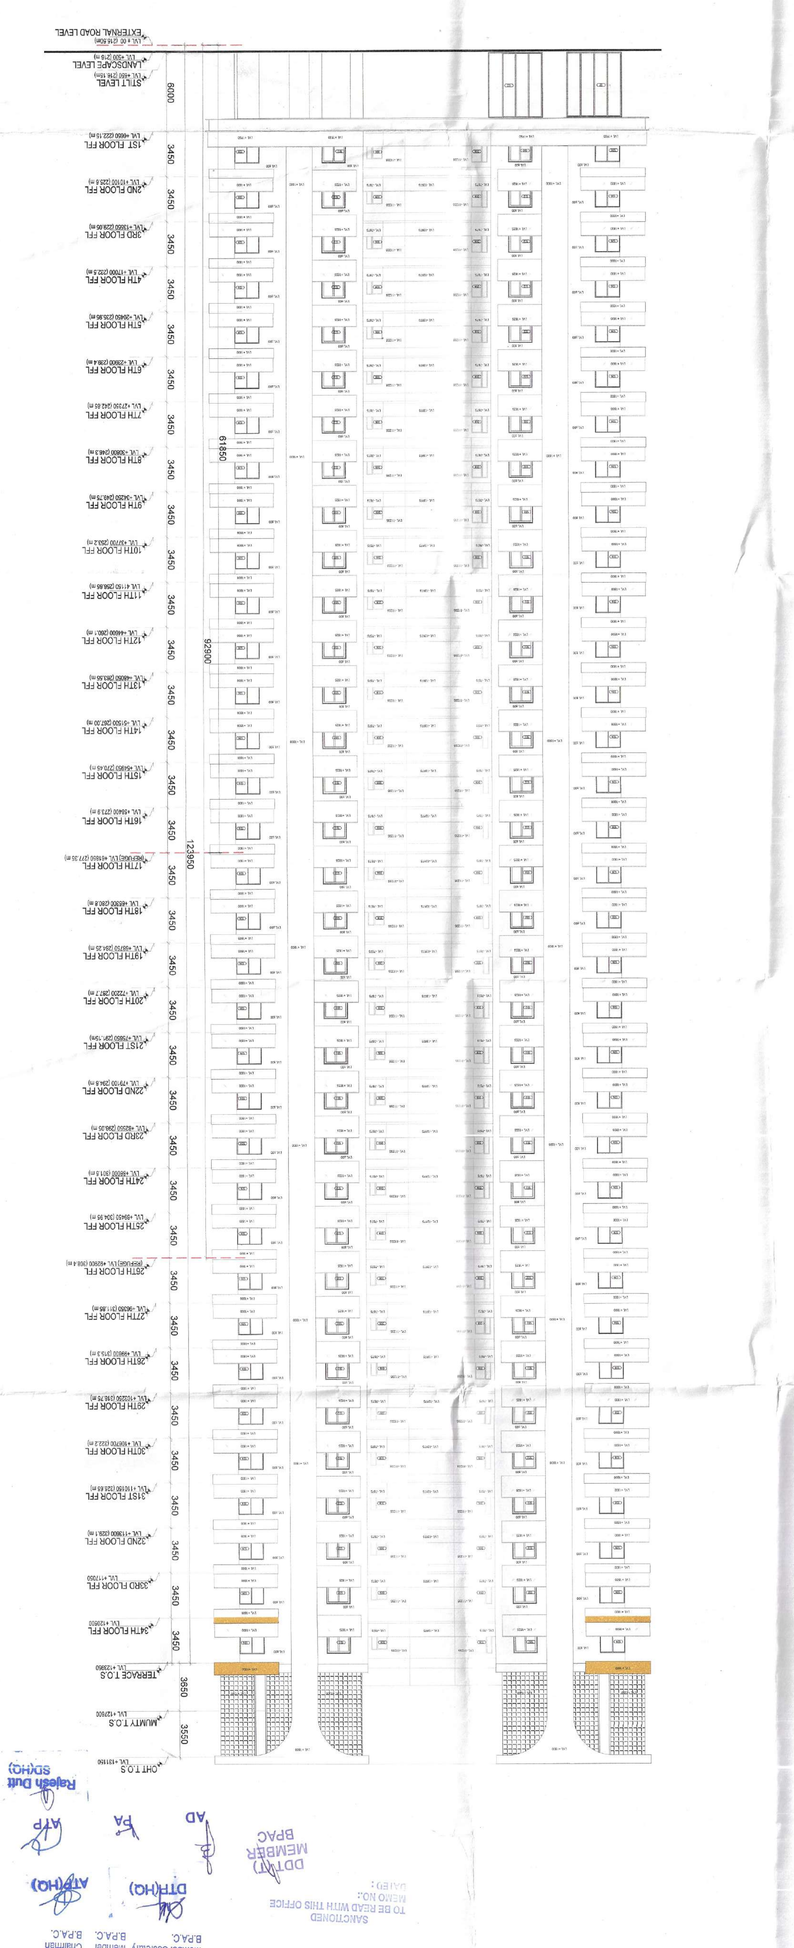


For HCBS Promoters & Developers Pvt. Ltd.
Authorised Signatory
VINAY BAJAJ
Director (DIN:07607929)
Flat No. 1, Floor 1
Sector 11, Gurugram

SANCTIONED
TO BE READ WITH THIS OFFICE
MEMO NO.:
DATED:

DDTP(HQ) MEMBER BPAC

AD PA AFP

Rajesh Dutt
SDM(HQ)

STP(HQ)
Member Secretary BPAC

STP(HQ)
Member Secretary Director BPAC

CTP(HQ)
Chairman BPAC