DTP (HQ) Member Secretary BPAC

STP (HQ) special Invitee

CTP Chairman BPAC

**SANCTIONED**

Vide Memo No.....Dated.....

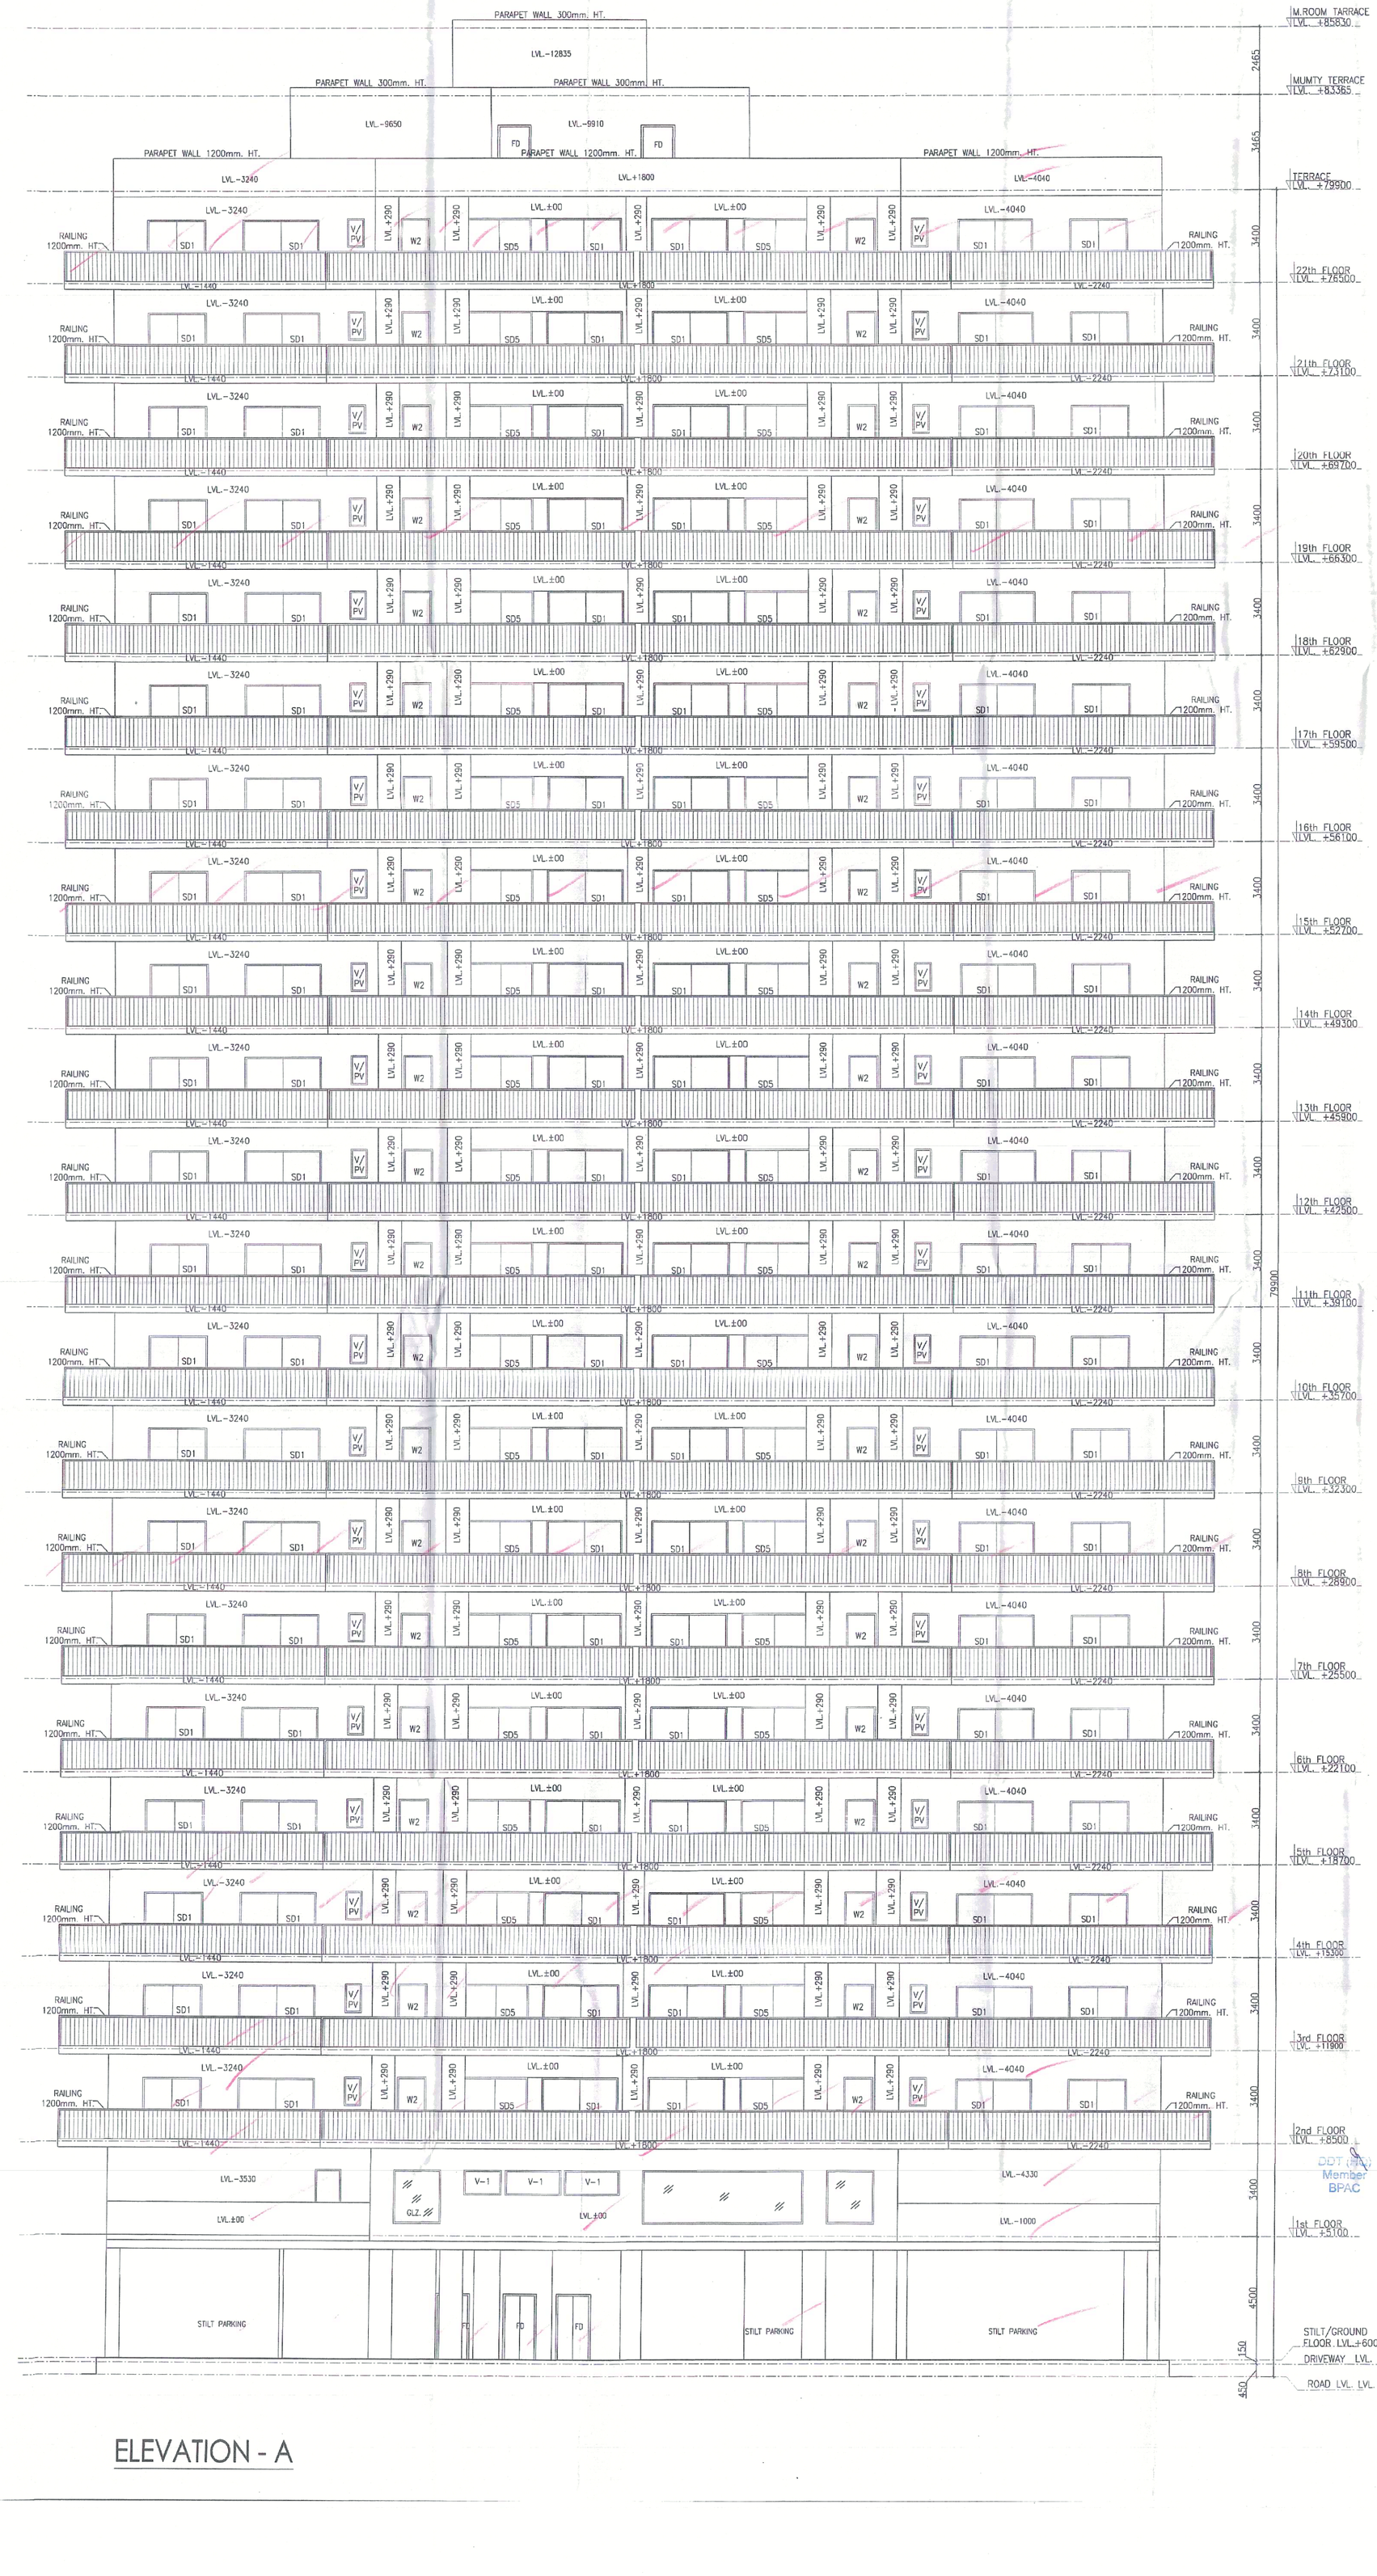


DDT (HQ) Member BPAC

JD (H) STP (H) STP (H) (MEMBER) B.P.A.C.

PROJECT :-

**PROPOSED BUILDING PLAN OF GROUP HOUSING SITE NO. GH4, IN SECTOR-28, AREA MEASURING - 0.56754 ACRE, URBAN ESTATE GURUGRAM - II BELONGINGS TO - M/S - MNB BUILD FAB PVT. LTD. TH. PARTNER MR. MOHIT BAJAJ S/o MR. CHANDER BHUSHAN BAJAJ**

PRINCIPAL ARCHITECTS :-


ARCHITECT
PLOT NO.78 - A , 2nd FLOOR , TURNER ROAD , BANDRA ( W ) MUMBAI - 400 050. PHONE : 2643 9415 , 2643 0146 ,2645 9896 FAX : 2643 88 78 W : www.architectrazakabul.com


CONSULTING ARCHITECTS :-

**SACHDEVA CONSULTANTS.**

| ARCHITECT'S SEAL & SIGNATURE | OWNER'S SEAL & SIGNATURE |
|---|---|
| PALLAVI PUJARA ARCHITECT CA/2011/53312 Sachdeva Consultants Parnami Tower, 3rd Floor SCO 50-51, Old Judicial Complex Civil Lines, Gurgaon-122[illegible] (Hr.) | MNB BUILD FAB PRIVATE LIMITED Authorised Signatory |

Scale : 1 : 100

Drawing Title:- **ELEVATION - A**

Drawing No:- 11

# ELEVATION - A