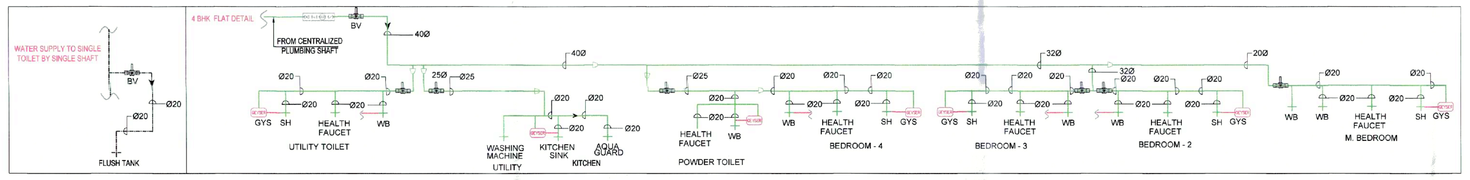

VALVE BLOCKS & ABBREVIATION

BLOCK	BLOCK TYPE
BFV	BUTTERFLY VALVE
BV	BALL VALVE
NRV	NON-RETURN VALVE
YSV	Y-STRAINER
GV	GLOBE VALVE
MV	MOTORISED VALVE
SV	SAFETY VALVE
EB	EXPANSION BELLOW
PG	PRESSURE GAUGE
FMS	FLOW METER STATION
PRV	PRESSURE REDUCING VALVE STATION
OPS	PRESSURE SWITCH
HYPN	HYDRO-PNEUMATIC SYSTEM
ARV	AIR RELEASE VALVE
NO	NORMALLY OPEN
NC	NORMALLY CLOSE

LEGEND FOR GEYSER :-

G1 = 50 Ltr. GEYSER FOR MASTER BED ROOM TOILET

G2 = 25 Ltr. GEYSER FOR COMMON BED ROOM TOILET

G3 = 10 Ltr. GEYSER FOR P.R. & UTILITY ROOM TOILET

G4 = 10 LTR. GEYSER FOR KITCHEN

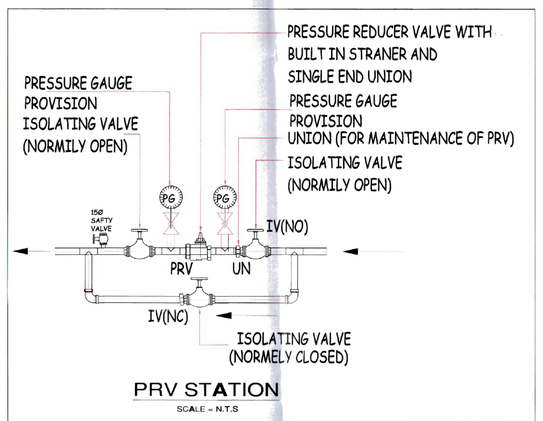

PRV STATION

SCALE - N.T.S

NOTE:-
PRV INSTALLATION IN PLUMBING SHAFT TO BE DONE WITH APPROPRIATE MAINTENANCE SPACE AND OPENING IN SHAFT.

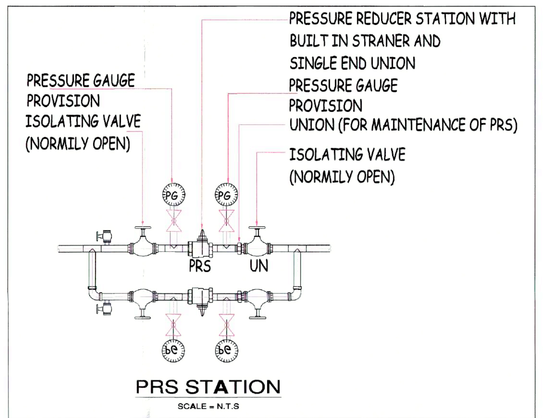

PRS STATION

SCALE - N.T.S

NOTE:-
PRS INSTALLATION IN PLUMBING SHAFT TO BE DONE WITH APPROPRIATE MAINTENANCE SPACE AND OPENING IN SHAFT.

WC	WATER CLOSET	P.T+H	P-TRAP+HOPPER
WB	WASH BASIN	M.N.T.	MULTI NAHANI TRAP
SP	SHOWER POINT	N.T.	NAHANI TRAP
HF	HEALTH FAUCET	FT	FLOOR TRAP
UR	URINAL	FD	FLOOR DRAIN
KS	KITCHEN SINK	UT	URINAL TRAP
WM	WASHING MACHINE		
G	GEYSER		
———	DWS-DOMESTIC WATER SUPPLY LINE		
- - - -	FWS-FLUSHING WATER SUPPLY LINE		

Note :-

1. BUILDING WILL BE DESIGNED (STRUCTURES) AS PER RELEVANT IS CODES FOR EARTH QUAKE RESISTANCE.

PROJECT

PROPOSED BUILDING PLANS OF PHASE-VIII (PRIVANA-NORTH) FALLING UNDER RESIDENTIAL COLONY UNDER NEW INTEGRATED LICENSING POLICY(NILP) DATED 11.05.2022 ON LAND MEASURING 116.29625 ACRES (LICENCE NO. 219 OF 2023.DATED 25-10-23.) (AN AREA MEASURING 103.05625 ACRES MIGRATION FROM LICENCE NO. 27 OF 2012 DATED 02.04.2012 AND 13.24 ACRES AS FRESH AS FRESH APPLIED AREA) IN SECTOR -76 & 77, GURUGRAM MANESAR URBAN COMPLEX BEING DEVELOPED BY DLF LTD.IN COLLABORATION WITH LAND OWNERS AND IT' S ASSOCIATE COMPANIES

DESIGN ARCHITECT

ARCHITECTS:-
DESIGN FORUM INTERNATIONAL
Address : K-47 , KAILASH COLONY , NEW DELHI -48
Phone : 011-46556600,46556601 , FAX - 46556601
Website: www.designforuminternational.com

ASSOCIATE ARCHITECTS

RSMS ARCHITECTS
RSMS ARCHITECTS PVT. LTD.
69,Nora Niwas Bhawani Kunj
(Behind D2), Vasant Kunj,
New Delhi-110070.
Tel.: 011-26898616,26898617
www.rsms-arch.com

S.T.P.(HQ) Member Secretary B.P.A.C.
S.T.P.(G) Member B.P.A.C.
C.T.P.(HTR) Chairman B.P.A.C.
DTP(HQ)
ATP(HQ)
PA.
A.T.P.

Checked and found ok for Public Health (Internal) Service only subject to comments in in forwarding letter No.7539/2 ...DV/Q&BS
JDT(T) MEMBER BPAC
SINGH KUMAR PA(HQ)
Superintending Engineer (HQ)
for Chief Engineer-I
HSVP, Panchkula

ARCHITECT'S SEAL & SIGNATURE	OWNER'S SEAL & SIGNATURE
MANISH KUMAR CA/2008/42027	DLF Limited Authorised Signatory

FEB.-2025	Scale : N.T.S	NORTH
Drawing Title:- SCHEMATIC DIAGRAM		Drawing No:- SD-01

02-11042025