DIMENSION LEGEND	
1325	ARCHITECTURE DIM.
1250	AREA DIM.
1250	C.C DIM.

FD= FIRE DOOR

GROUND COVERAGE PROFILE LINE

DOOR AND WINDOW SCHEDULE						
SR.	NAME	WIDTH (MM)	HEIGHT (MM)	SILL LVL	LINTELLV L.	FIRE RATING
1	D1	900	2400	0	2400	-
2	D2	800	2400	0	2400	-
3	D2a	850	2400	0	2400	-
4	D2b	750	2635	0	2635	-
5	D3	1000	2400	0	2400	-
6	D3a	900	2600	0	2600	-
7	D4	1200	2400	0	2400	-
8	D5	2000	2400	0	2400	-
9	SD1	3000	2600	0	2600	-
10	SD2	1680	2600	0	2600	-
11	SD2a	1600	2600	0	2600	-
12	SD3	4775	2600	0	2600	-
13	SD4	2400	2600	0	2600	-
14	W1	600	1100	1350	2450	-
15	W1a	725	1100	1350	2450	-
16	W2	1150	1550	1050	2600	-
17	FD	1200	2400	0	2400	1HR
18	FD1	1200	2400	0	2400	2HR
19	FD2	1000	2050	100	2150	2HR
20	FD3	1000	2050	100	2150	2HR
21	FD4	900	2050	100	2150	2HR

SHAFT PIPE

SYMBOL	ABRRVIATION	DESCRIPTION
(1)	SP	150Ø SOIL & WASTE PIPE
(1)	V	90Ø VENT PIPE
(5)	RWP	150Ø RAIN WATER PIPE
(6)	WASTE	100Ø WASTE PIPE FOR KITCHEN
(7)	FWS	FLUSHING WATER SUPPLY ON TAKE PIPE
(8)	RWP	75Ø RAIN WATER PIPE FOR BALCONY
(9)		
(10)	FWSP	FLUSHING WATER SUPPLY RISER PIPE

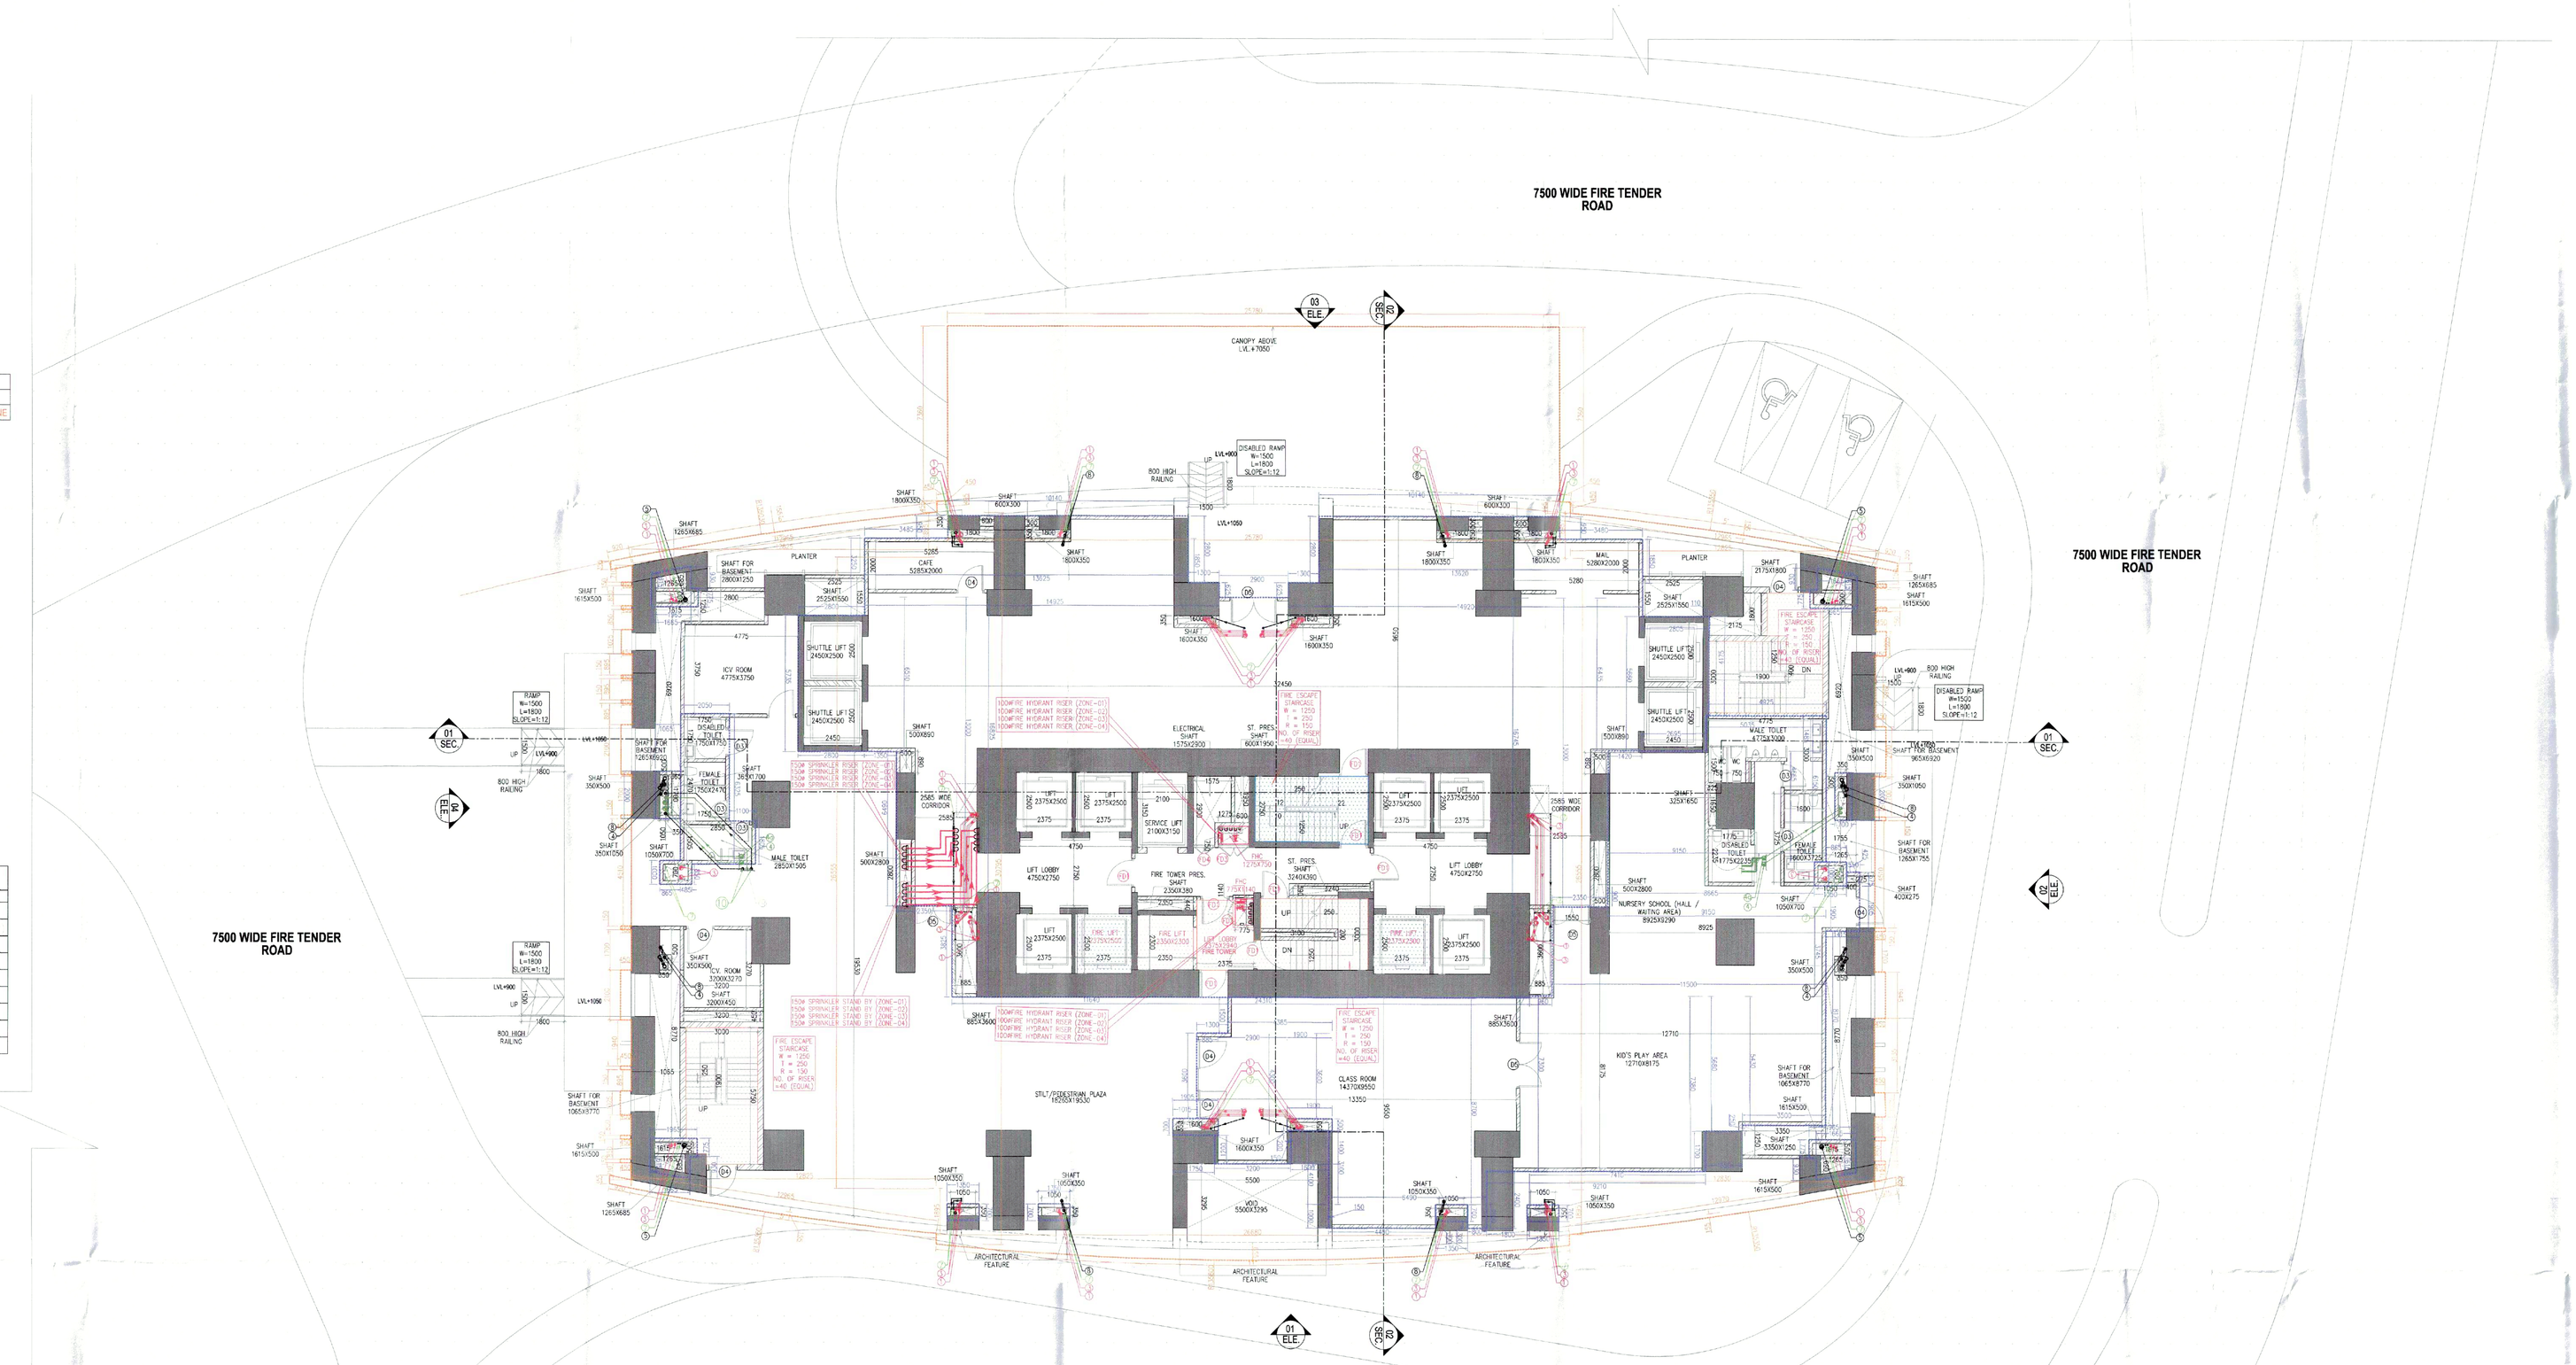

STILT FLOOR PLAN
TOWER-F
LVL +1050

Note :-

1.BUILDING WILL BE DESIGNED (STRUCTURES) AS PER RELEVANT IS CODES FOR EARTH QUAKE RESISTANCE.

PROJECT

PROPOSED BUILDING PLANS OF PHASE-VIII (PRIVANA-NORTH) FALLING UNDER RESIDENTIAL COLONY UNDER NEW INTEGRATED LICENSING POLICY(NILP) DATED 11.05.2022 ON LAND MEASURING 116.29625 ACRES (LICENCE NO. 219 OF 2023.DATED 25-10-23.) (AN AREA MEASURING 103.05625 ACRES MIGRATION FROM LICENCE NO. 27 OF 2012 DATED 02.04.2012 AND 13.24 ACRES AS FRESH AS FRESH APPLIED AREA) IN SECTOR -76 & 77, GURUGRAM MANESAR URBAN COMPLEX BEING DEVELOPED BY DLF LTD.IN COLLABORATION WITH LAND OWNERS AND IT' S ASSOCIATE COMPANIES

DESIGN ARCHITECT

ARCHITECTS:-
DESIGN FORUM INTERNATIONAL
Address : K-47 , KAILASH COLONY , NEW DELHI -48
Phone : 011-46556600,46556601 , FAX - 46556601
Website: www.designforuminternational.com

ASSOCIATE ARCHITECTS

RSMS ARCHITECTS
RSMS ARCHITECTS PVT. LTD.
69,Nora Niwas Bhawani Kunj
(Behind D2), Vasant Kunj,
New Delhi-110070.
Tel.:011-26898616,26898617
www.rsms-arch.com

S.T.P.(HQ) Member Secretary B.P.A.C. | S.T.P.(G) Member B.P.A.C. | CTP(HR) Chairman B.P.A.C.

DTP(HQ) | ATP(HQ)

Checked and found ok for Public Health (Internal) Service only subject to commenting in in forwarding letter No.73512 Dt.16/4/25

JOINT DIRECTOR (T) MEMBER BPAC

Superintending Engineer (HQ) Member

16/5/25 07-03-2025

ARCHITECT'S SEAL & SIGNATURE	OWNER'S SEAL & SIGNATURE
MANISH KUMAR CA/2008/42027	DLF Limited Authorised Signatory

FEB.-2025	Scale :1:100	NORTH
Drawing Title:- STILT/GROUND FLOOR PLAN TOWER-F		Drawing No:- TF-01

02-11042025