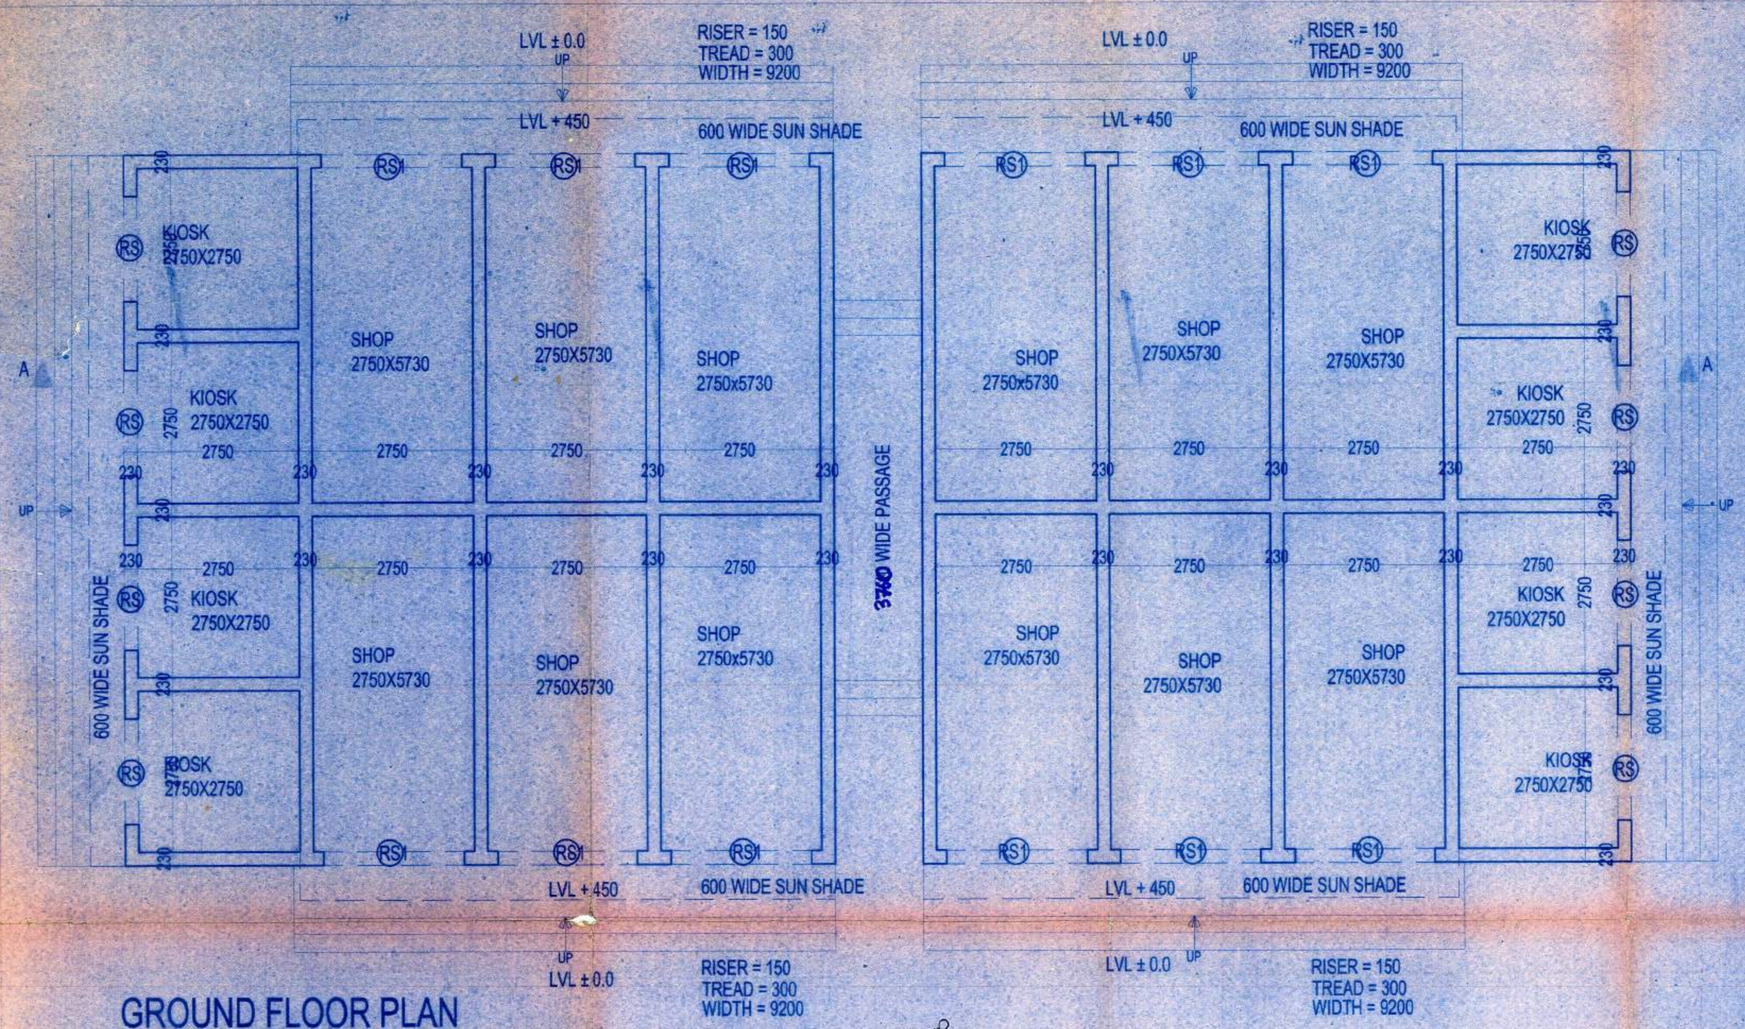

GROUND FLOOR PLAN

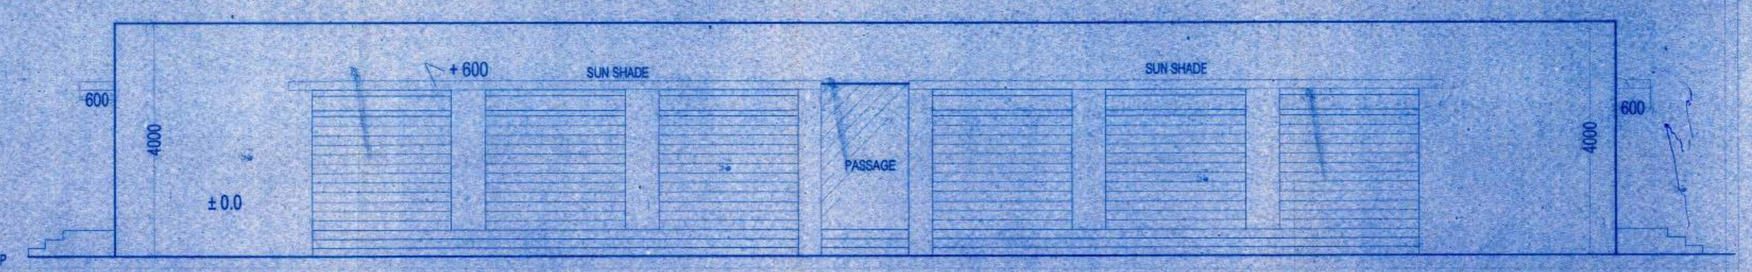

ELEVATION

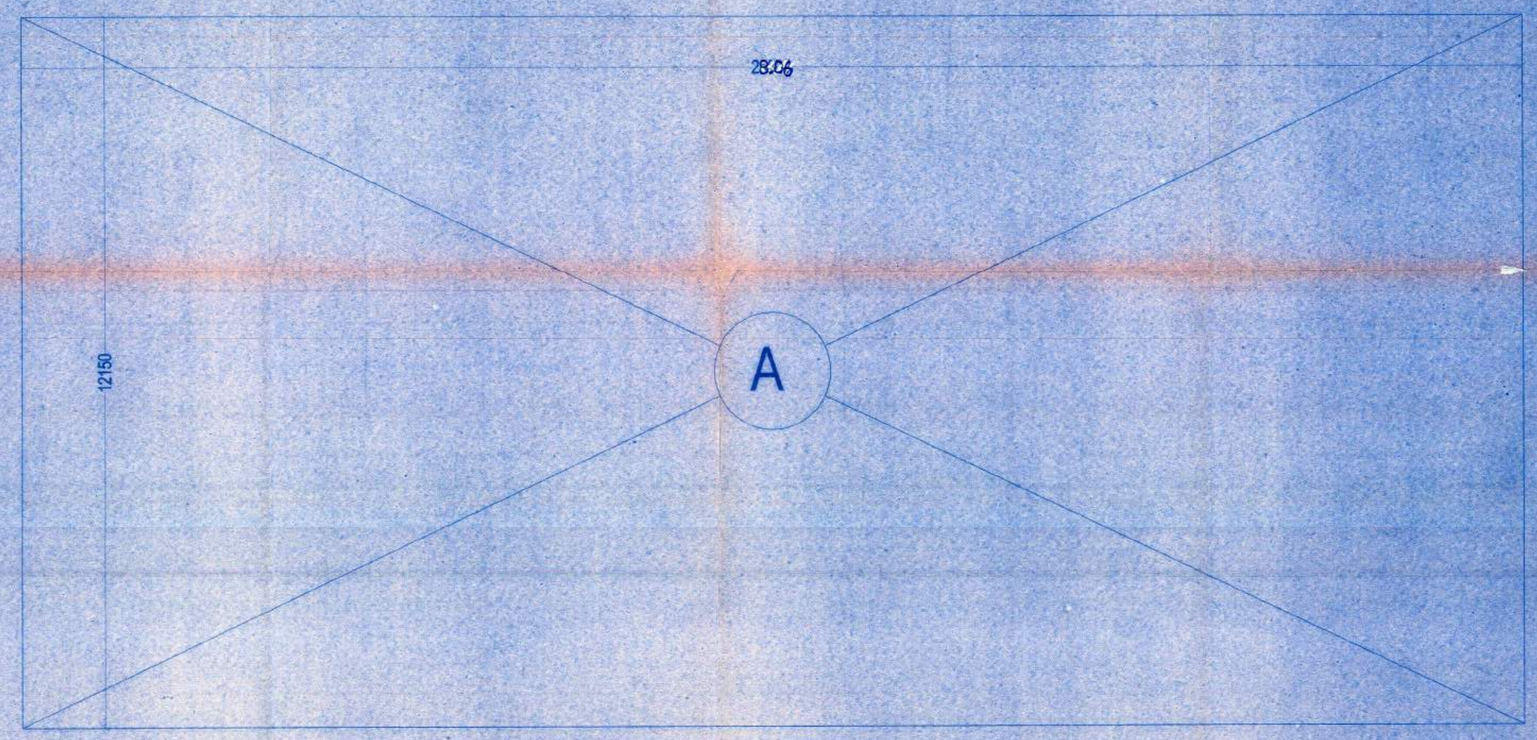

AREA CHART

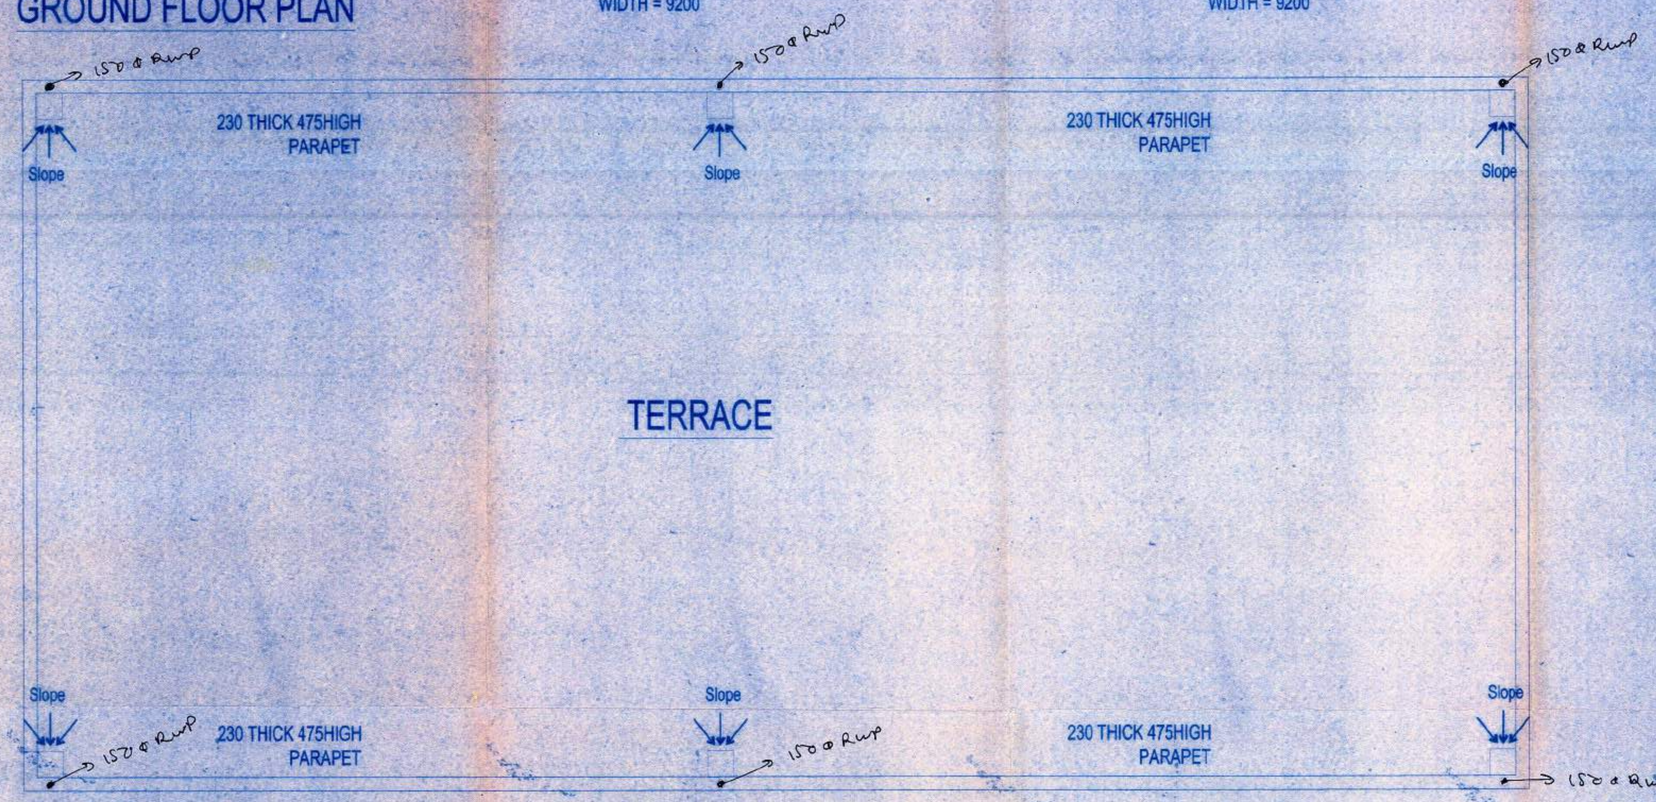

TERRACE

TERRACE PLAN

PERM. COVD AREA ON GROUND = 0.5% OF THE PLOT AREA
= 16.85 ACRE X 0.5 % = 0.0843 ACRE 0.0843 X 4048 = 341 SQM.

PROPOSED COVD. AREA ON GROUND FLOOR = ' A '
A = 12.15M X 28.06M
= 340.92 SQ.M. OR SAY 341.00SQM.
TOTAL COVD. AREA ON GROUND FLOOR = 341.00 SQ.M.

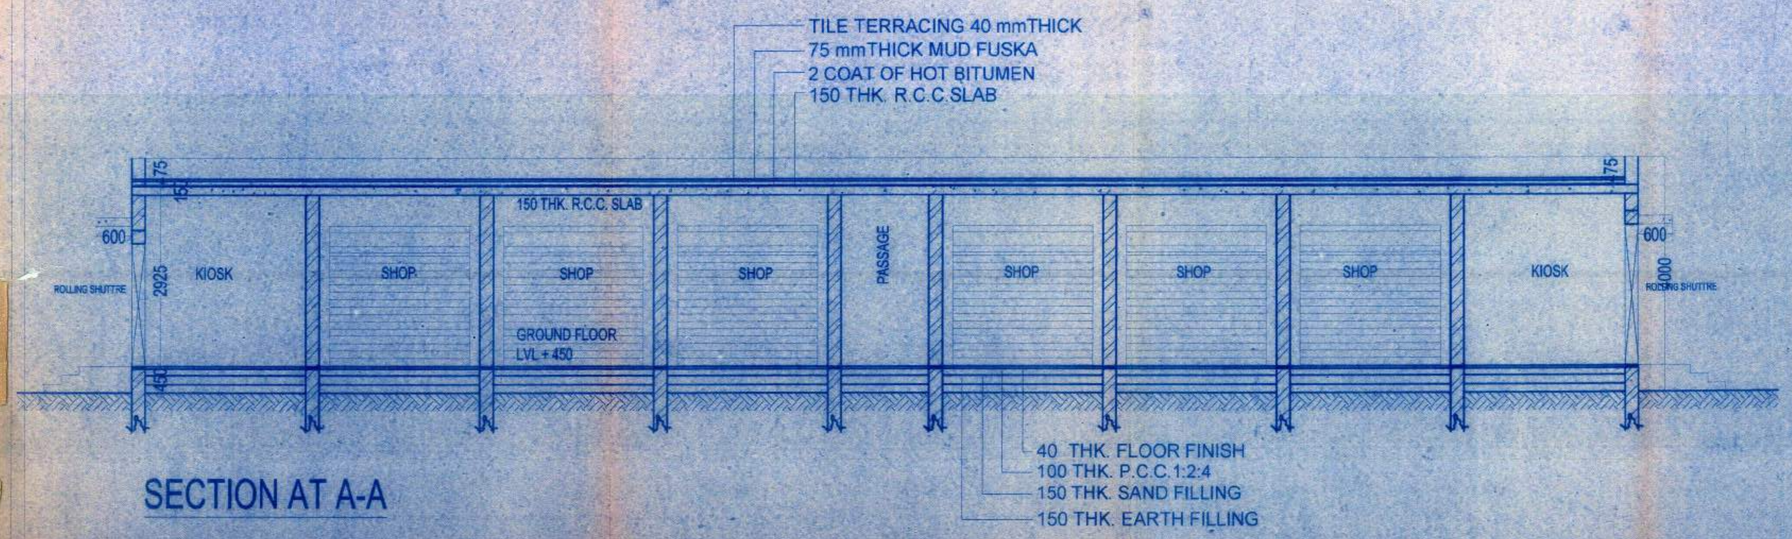

SECTION AT A-A

DETAIL OF JOINERY

TYPE	SIZE	C.L.	L.L.
RS	1800 x 2400	0	2400
RS1	2400 x 2400	0	2400

SANCTIONED
To be read in conjunction with memo No. 12370 Dtd. 3-12-07

Senior Town Planner
Faridabad

Mathur & Kapre Associates Pvt. Ltd.
ARCHITECTURE PLANNING ENGINEERING INTERIORS PROJECT DESIGN
CASH VASANT KUNJ NEW DELHI-110 070 TELEFAX (91) (11) 689 4155 6132076

PROJECT
PROPOSED BUILDING PLANS FOR RESIDENTIAL GROUP HOUSING SCHEME (LICENCE NO. 226 OF 2007 DATED 18-9-2007) MEASURING 18.05 ACRES IN SECTOR-80, FARIDABAD BEING DEVELOPED BY M/S CROWN INFRABUILD PVT. LTD
1 JR. UFF, PRAKASH DEEP BUILDING
7, TOLSTOY MARG, NEW DELHI - 110001

DRAWING TITLE
CONVENIENT SHOPPING
G.F., TERRACE & AREA CALCULATION PLAN
SECTION & ELEVATION.

Checked and found O. K. for Public Health (Internal) Services subject to compliance to the warning letter No. 2223 Dt. 29/5/08

Ar. LAVESH KANSAL
B. ARCH
CA/88/20237

Superintending Engineer (HQ)
HUDA, Panchkula

For CROWN INFRABUILD PVT. LTD.
DIRECTOR

DRAWING NO. 10
SCALE 1:50
SUBMISSION PLANS
DATE 28th MARCH 2008