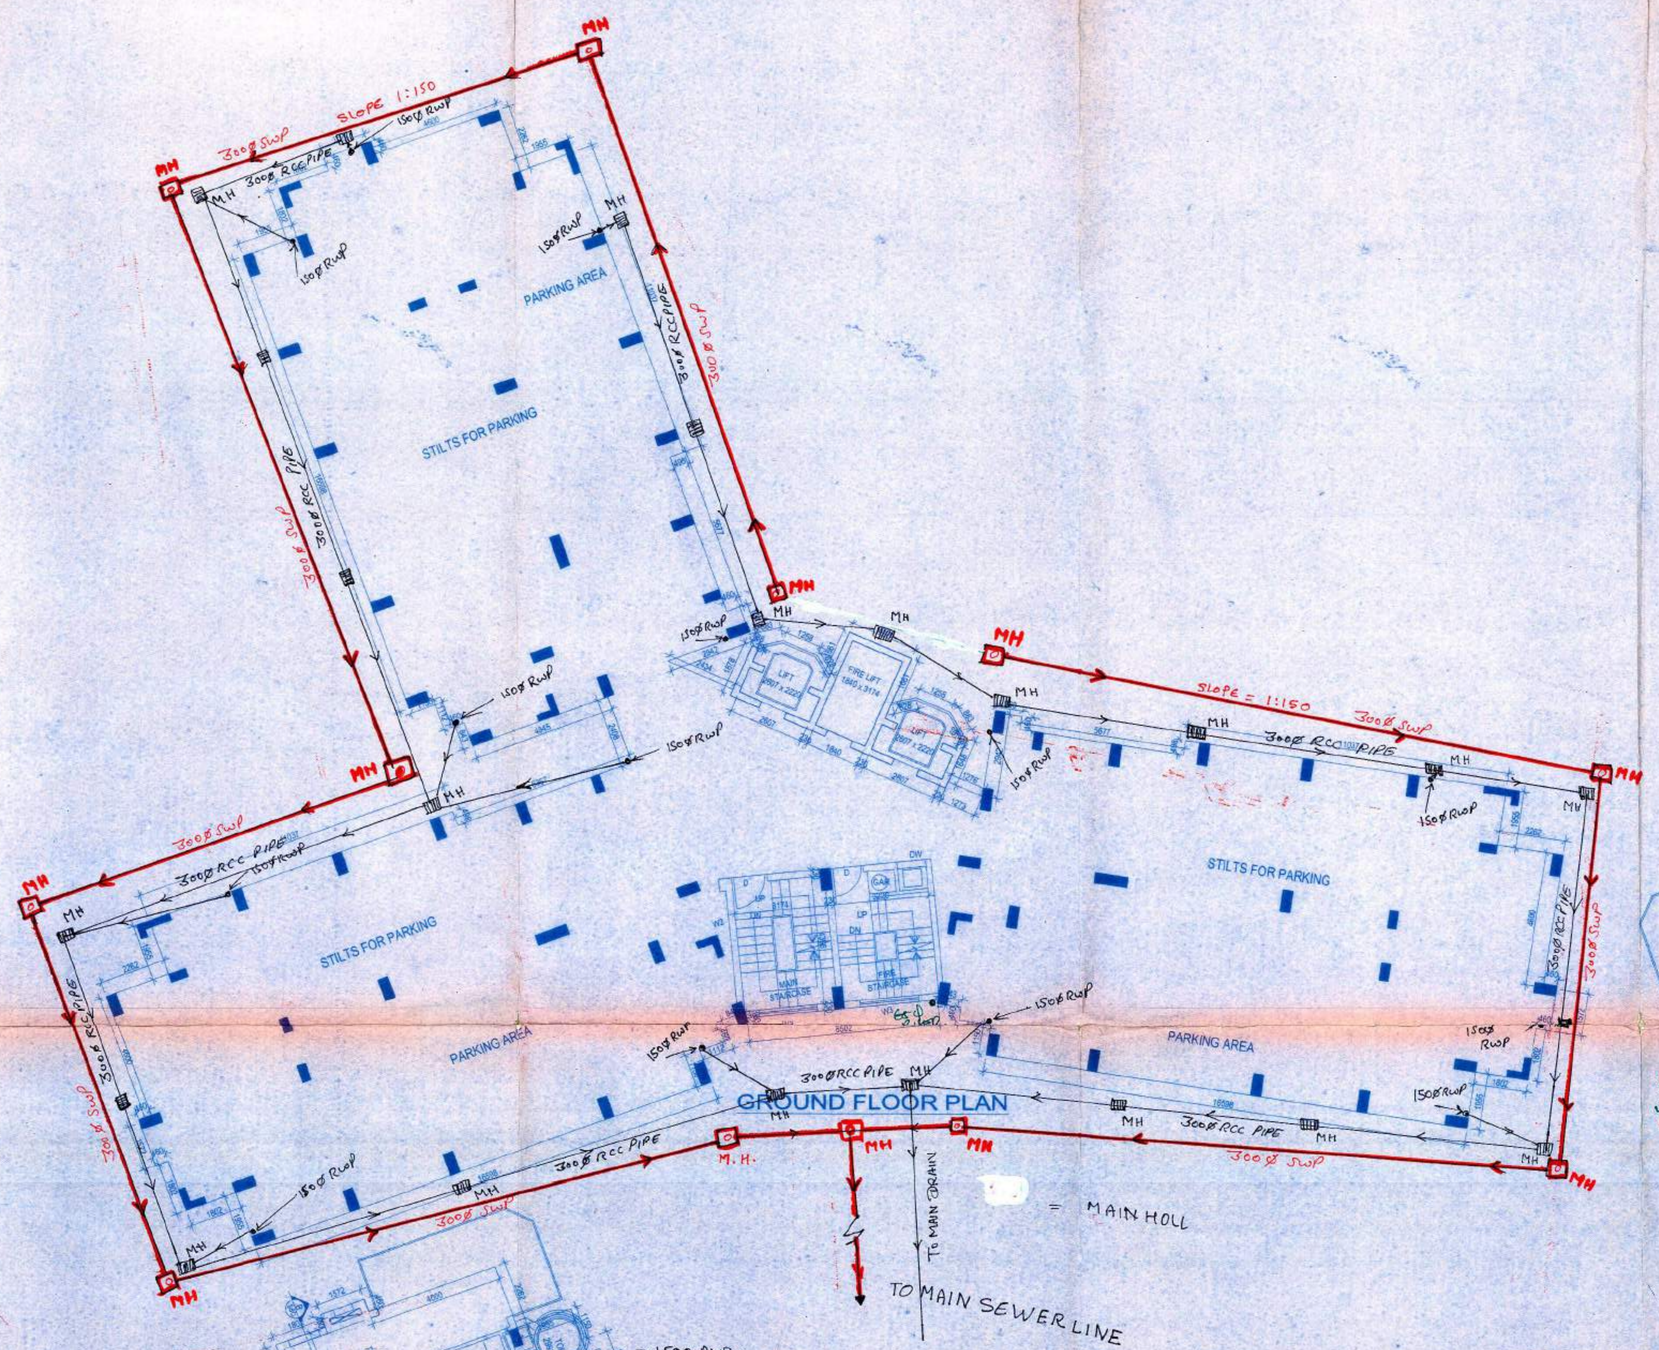

GROUND FLOOR PLAN

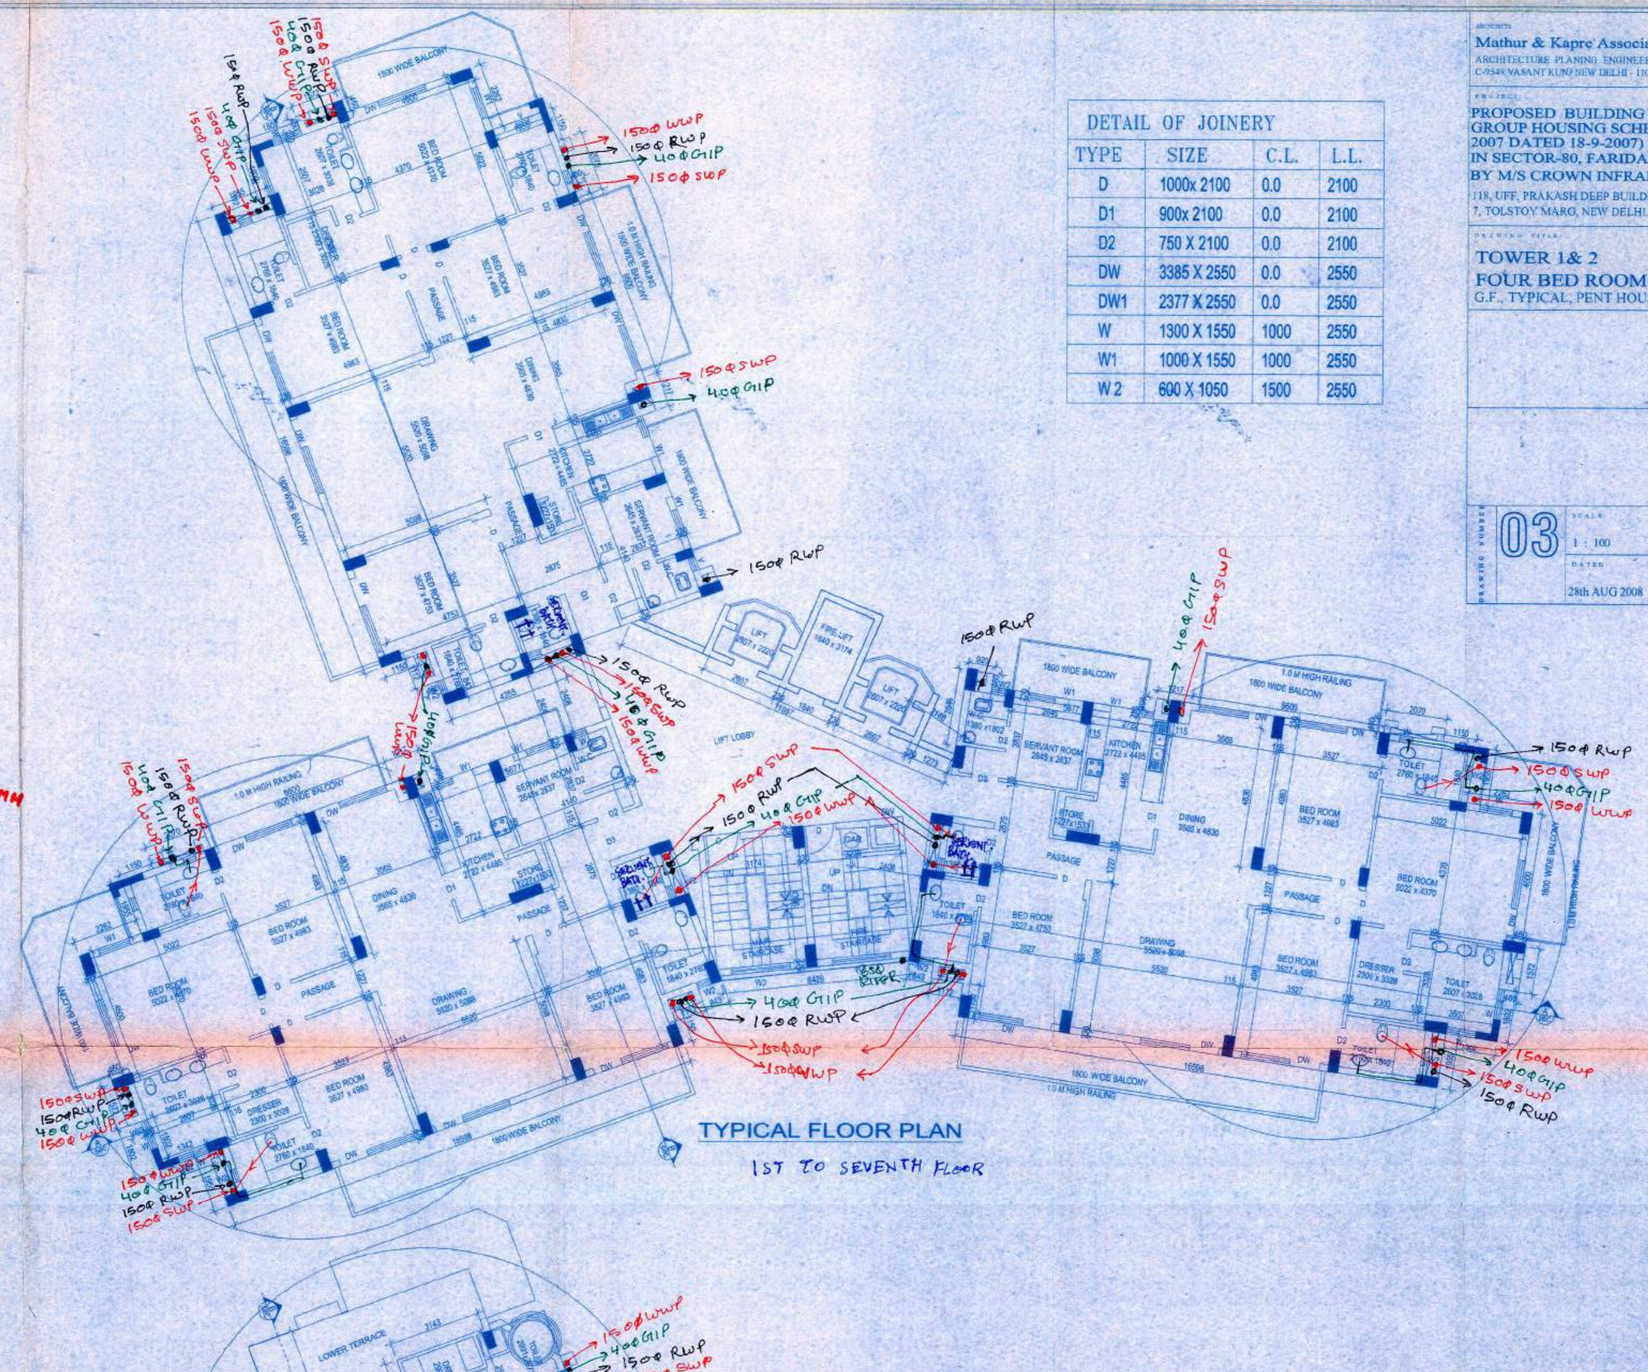

TYPICAL FLOOR PLAN

1ST TO SEVENTH FLOOR

DETAIL OF JOINERY			
TYPE	SIZE	C.L.	L.L.
D	1000x 2100	0.0	2100
D1	900x 2100	0.0	2100
D2	750 X 2100	0.0	2100
DW	3385 X 2550	0.0	2550
DW1	2377 X 2550	0.0	2550
W	1300 X 1550	1000	2550
W1	1000 X 1550	1000	2550
W 2	600 X 1050	1500	2550

ARCHITECTS
Mathur & Kapre' Associates Pvt. Ltd.
ARCHITECTURE PLANNING ENGINEERING INTERIORS PRODUCT DESIGN
C-934A VASANT KUNJ NEW DELHI - 110 070 TEL:E-FAX : (91) (11) 689 4655 +6120576

PROJECT
PROPOSED BUILDING PLANS FOR RESIDENTIAL GROUP HOUSING SCHEME (LICENCE NO. 226 OF 2007 DATED 18-9-2007) MEASURING 18.05 ACRES IN SECTOR-80, FARIDABAD BEING DEVELOPED BY M/S CROWN INFRABUILD PVT. LTD

118, UFF, PRAKASH DEEP BUILDING.
7, TOLSTOY MARG, NEW DELHI. -110001

SANCTIONED

To be read in conjuction with memo No. 1151 Dtd 2/12/14

DRAWING TITLE
TOWER 1& 2
FOUR BED ROOM
G.F., TYPICAL, PENT HOUSE PLAN

ARCHITECT SIGNATURE

PARENT DRAWING NUMBER: 03

SCALE: 1 : 100

DATE: 28th AUG 2008

CODE: SUBMISSION PLANS

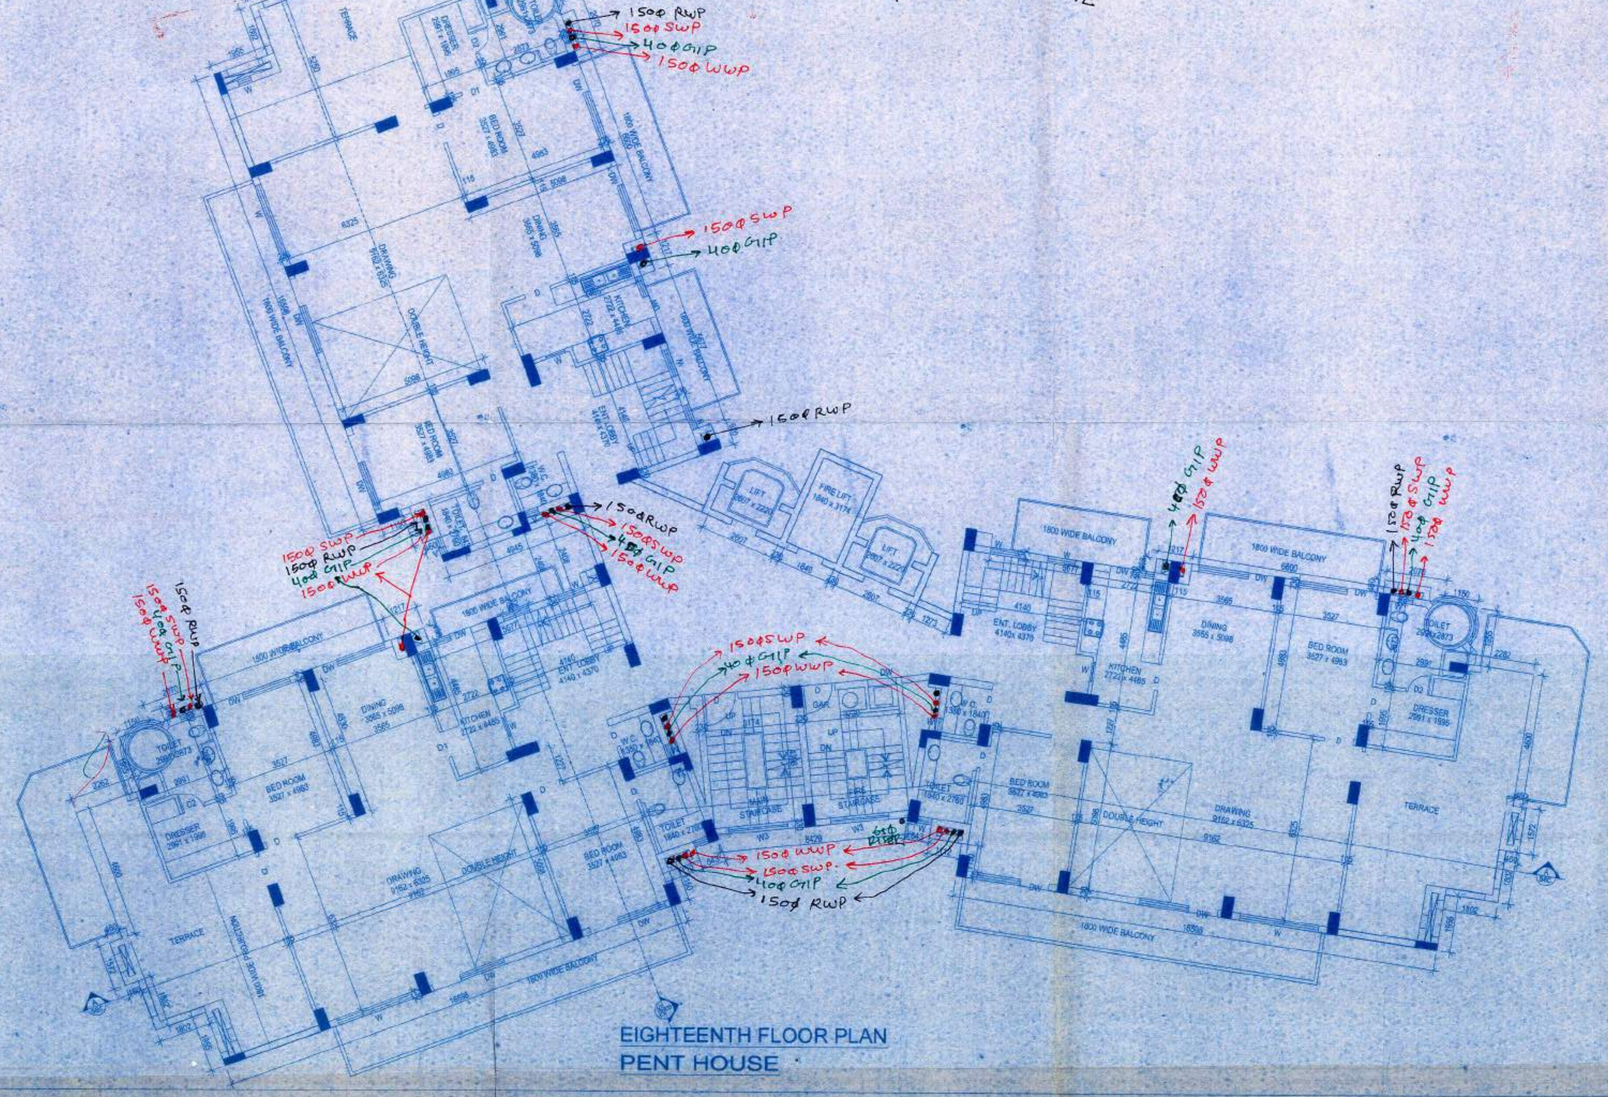

EIGHTEENTH FLOOR PLAN
PENT HOUSE

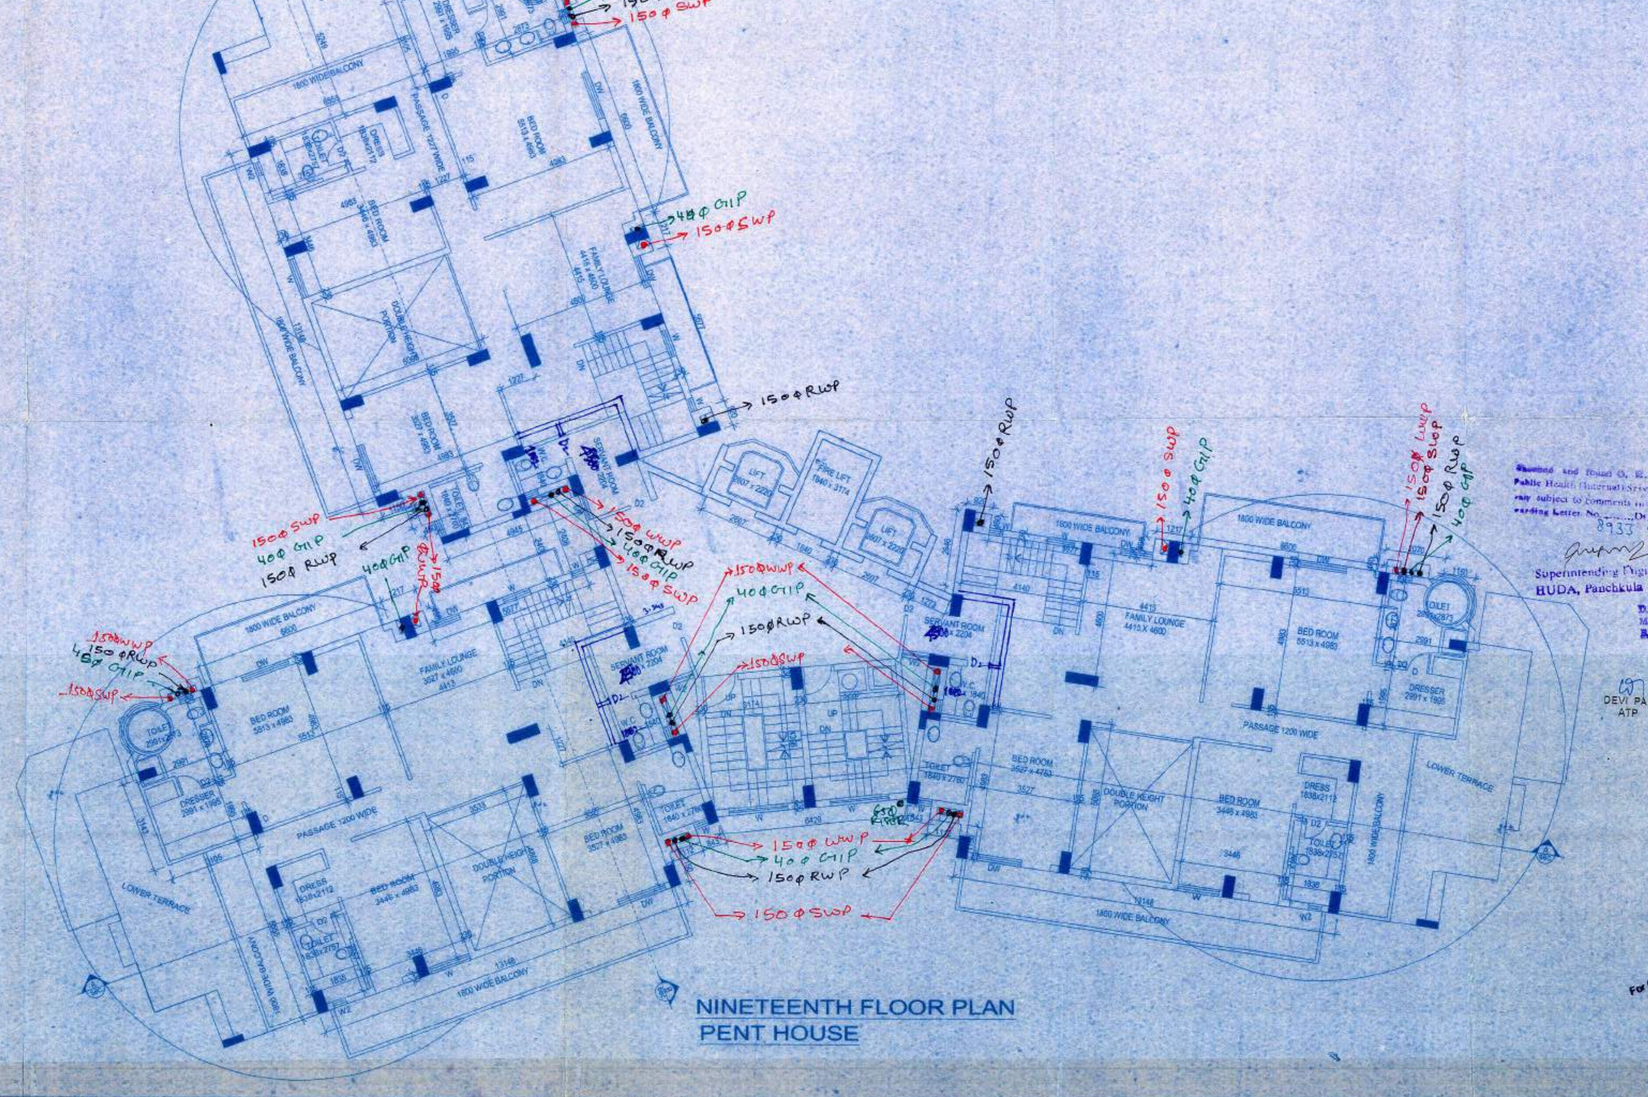

NINETEENTH FLOOR PLAN
PENT HOUSE

Plans are passed G. E. for Public Health Services subject to comments as per vide Letter No. 8933 35/14 Dt.

Superintending Engineer (HQ)
HUDA, Panchkula

Senior Town Planner
Faridabad

DEVI PAL
ATP

Ar. LAVESH KANSAL
B.ARCH
CA/86/2002

For CROWN INFRABUILD PVT. LTD.
DIRECTOR