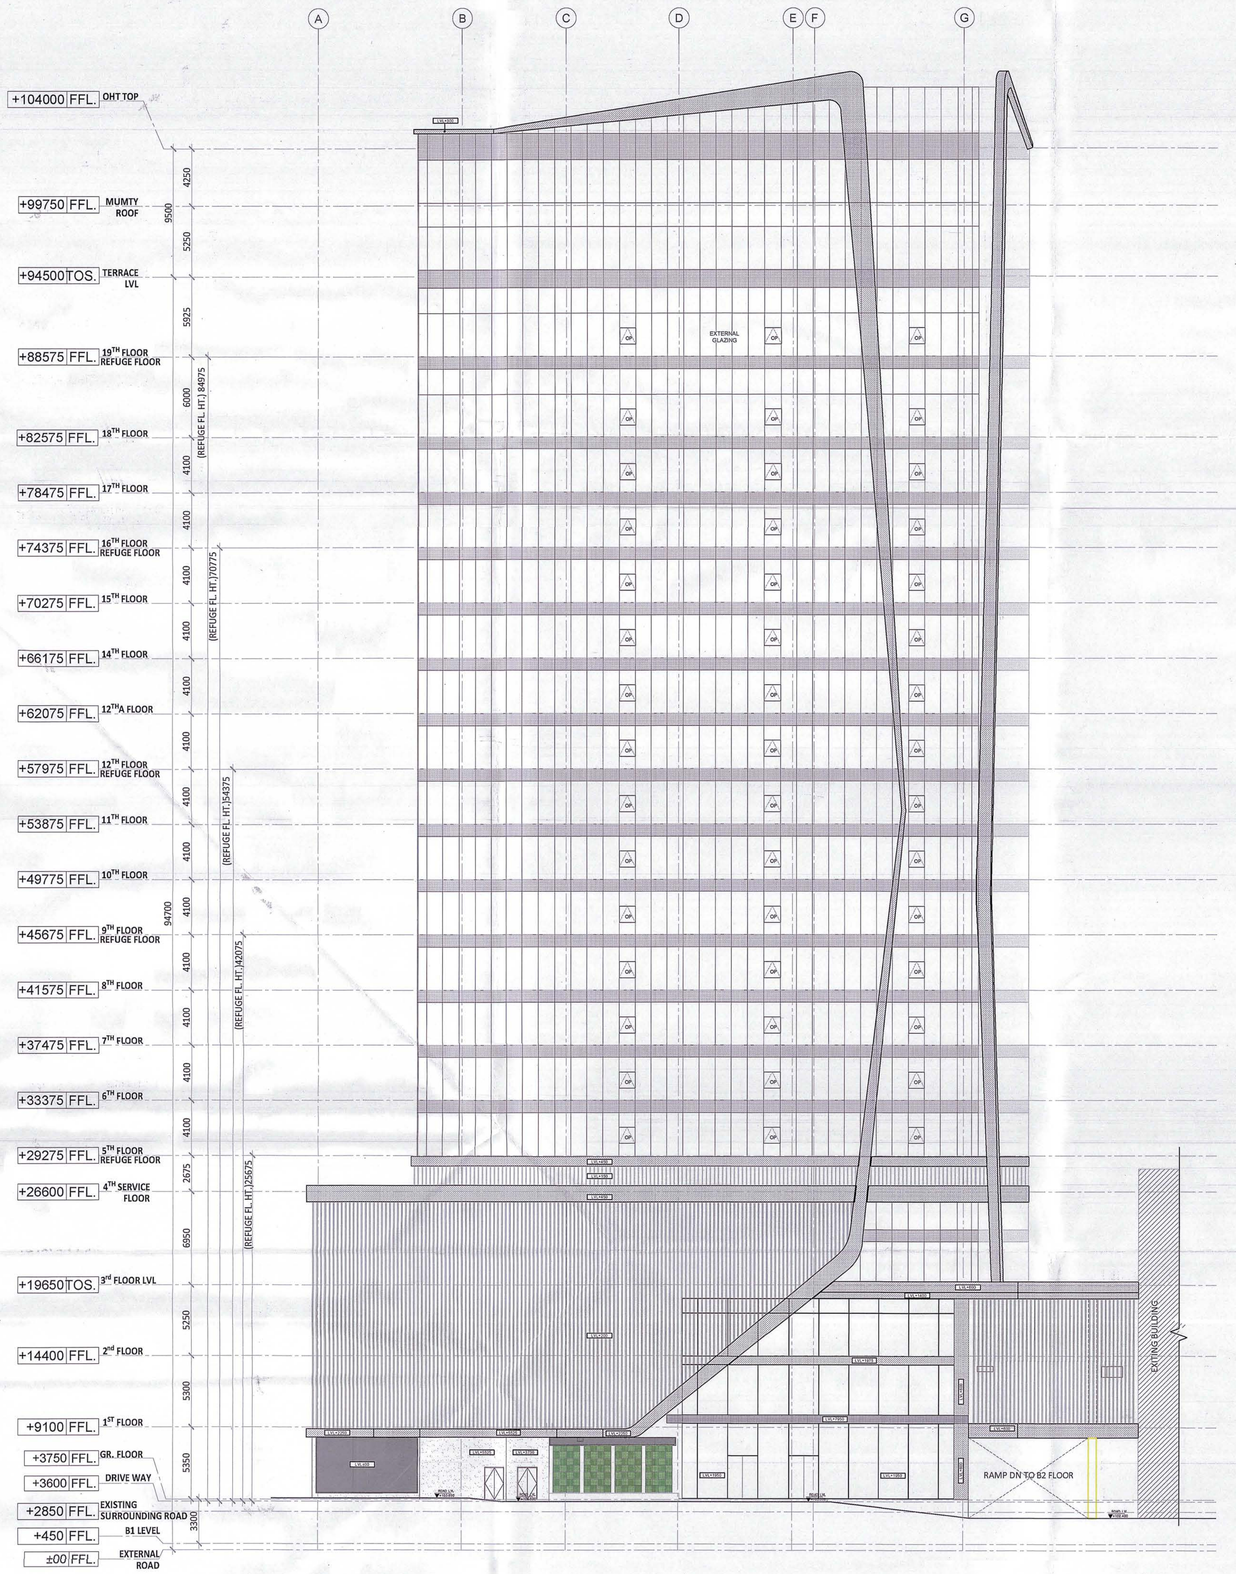

SOUTH SIDE ELEVATION

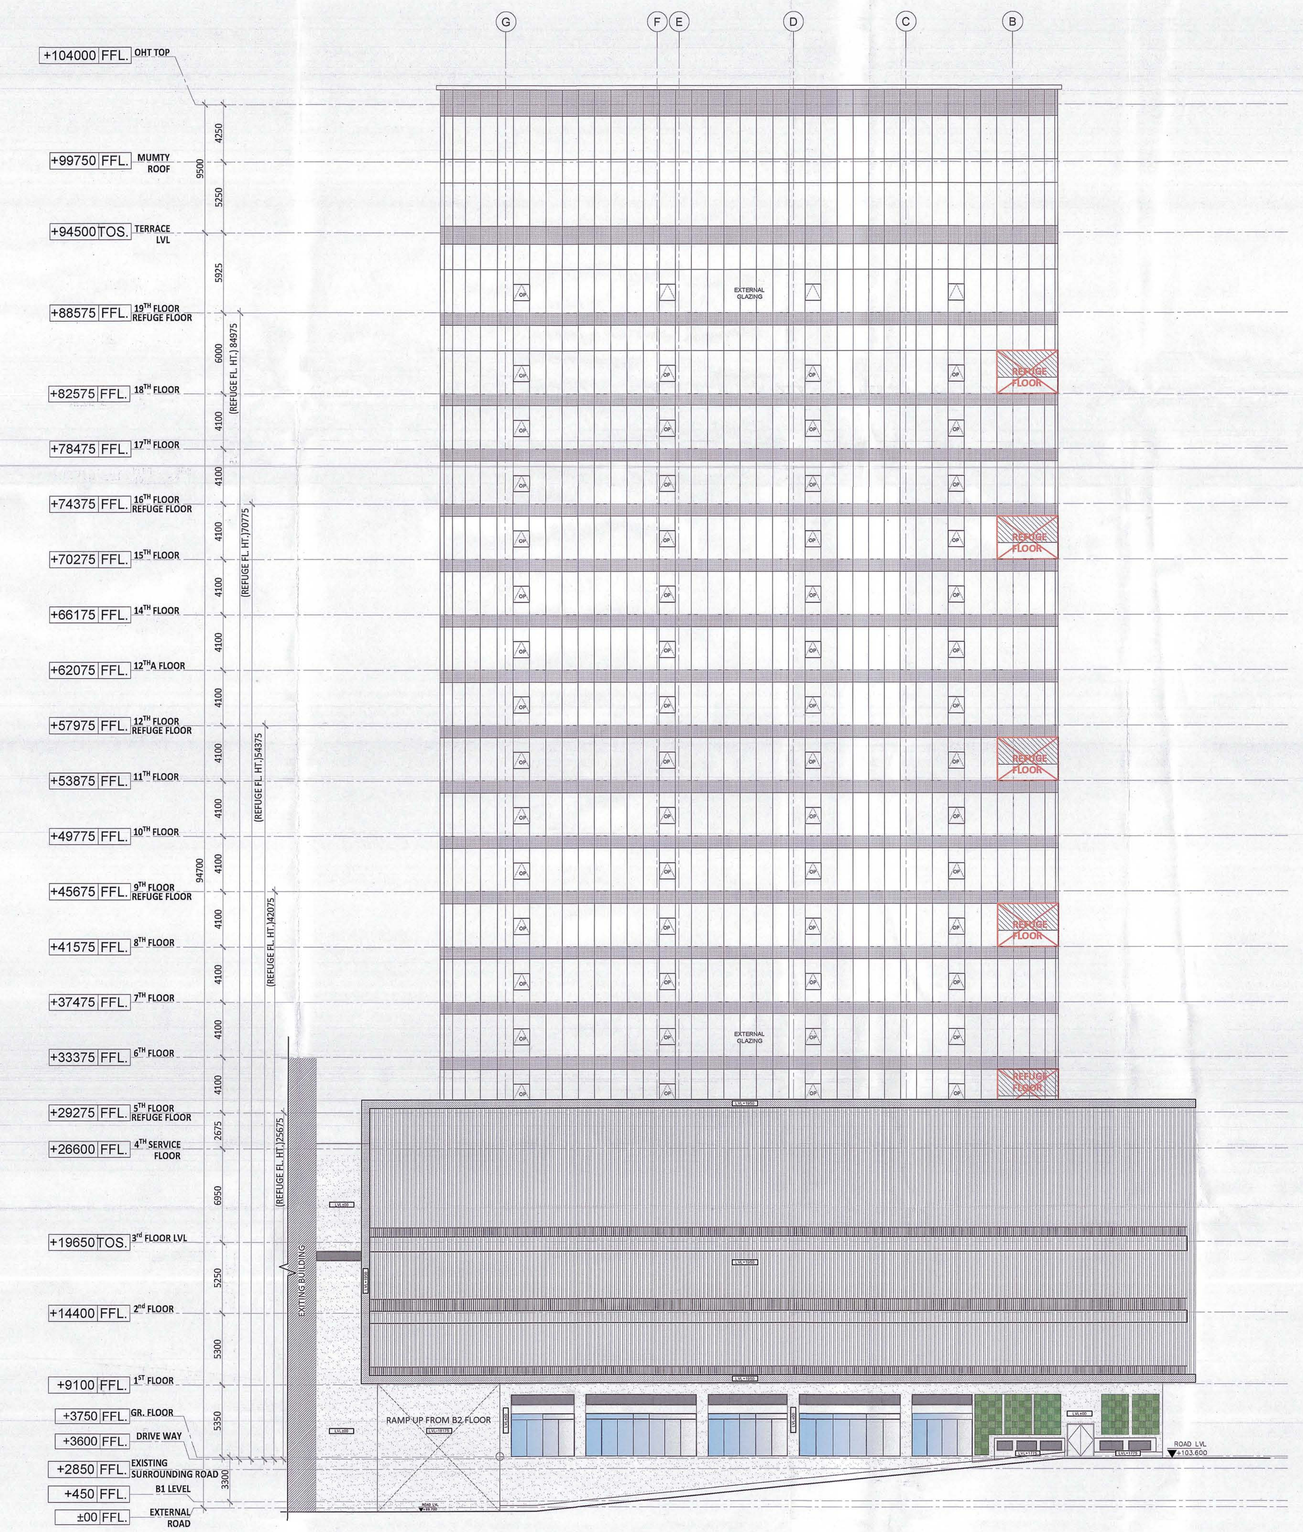

NORTH SIDE ELEVATION

This is a "PROVISIONAL BUILDING PLAN" approved only for the purpose of inviting objections from the general public

S.T.P (HQ) Member Secretary B.P.A.C. | S.T.P (G) Member B.P.A.C. | C.T.P (Hr.) Chairman B.P.A.C.

DTP(HQ) | ATP(HQ)

J.D. | P.A. | A.D.P. | DINESH KUMAR PA(HQ)

JDT (T) MEMBER BPAC

TO BE READ WITH THIS OFFICE MEMO NO.:
DATED :

NOTES:-
1. ALL DRAWING ARE TO BE READ ONLY AND NOT TO BE SCALED.
2. ALL DIMENSIONS ARE IN MM UNLESS MENTIONED.
3. BASEMENTS ARE MECHANICALLY VENTILATED ONLY.
4. STRUCTURAL SYSTEM: BEAM- COLUMN SYSTEM.
5. SITE AREA IS AS PER APPROVED ZONING PLAN.
6. ALL FLOOR PLANS AND BASEMENTS HAVE AUTOMATIC SPRINKLER SYSTEM FOR FIRE FIGHTING.
7. GATE AND BOUNDARY WALL AS PER STANDARD DETAIL.
8. COMPLETE BUILDING WILL BE CENTRALIZED AIR CONDITIONED AND MECHANICALLY VENTILATED WITH 100% POWER BACKUP.

PROJECT

REVISE BUILDING PLAN FOR SETTING UP OF COMMERCIAL COLONY OVER AN AREA MEASURING 8.9375 ACRES (LICENCE NO, 17 OF 2010 DATED 13.02.2010 AND LICENCE NO. 150 OF 2022 DATED 28.09.2022) IN THE COMMERCIAL BELT OF SECTOR 68, GURUGRAM BEING DEVELOPED BY REACH PROMOTERS PVT. LTD.

ARCHITECTS

ACPL

ISO 9001:2008

Architecture Management Planning

ACPL Design Ltd
www.acplonline.com

E-24 South Extension T:+91 11 24622195
New Delhi 110049, India +91 11 24646709
E: contact@acplonline.com +91 11 24634069

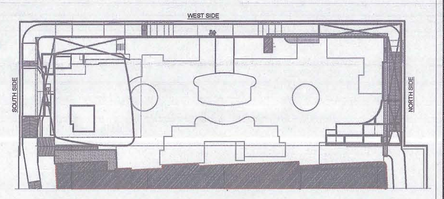

KEY PLAN

ARCHITECT'S SEAL & SIGNATURE

RAVI KUMAR GARG
ARCHITECT
CA/2013/58473

OWNER'S SEAL & SIGNATURE

REACH PROMOTERS PVT. LTD. Gurgaon

SCALE :- 1: 250

NORTH

DRG. TITLE :

NORTH & SOUTH SIDE ELEVATION

DRAWING NO.

12