ANNEXURE - 10

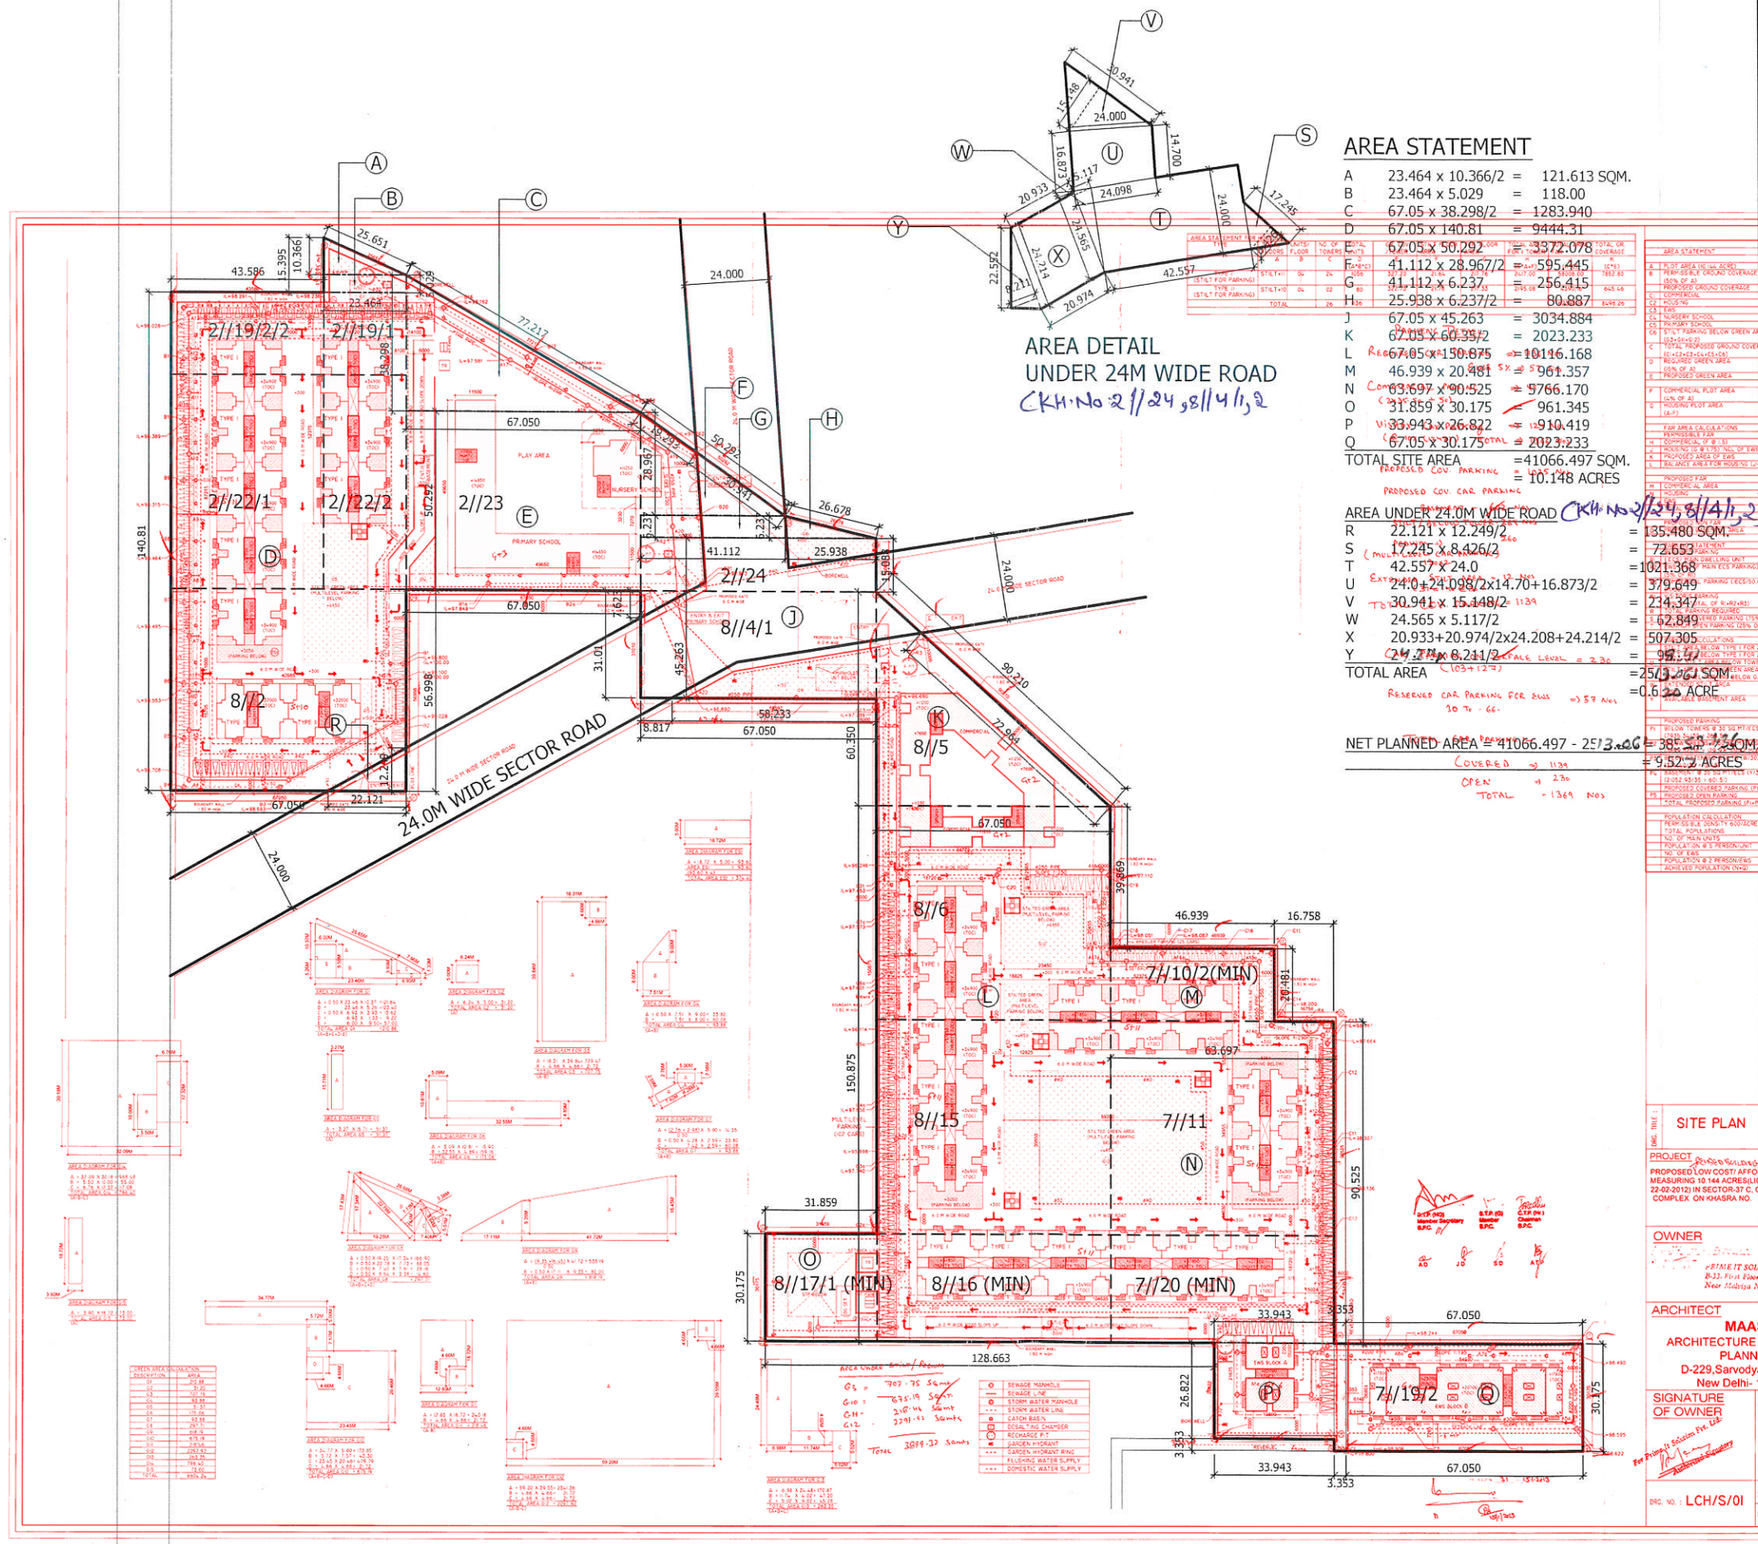

AREA STATEMENT

A	23.464 x 10.366/2	=	121.613 SQM.
B	23.464 x 5.029	=	118.00
C	67.05 x 38.298/2	=	1283.940
D	67.05 x 140.81	=	9444.31
E	67.05 x 50.292	=	3372.078
F	41.112 x 28.967/2	=	595.445
G	41.112 x 6.237	=	256.415
H	25.938 x 6.237/2	=	80.887
J	67.05 x 45.263	=	3034.884
K	67.05 x 60.35/2	=	2023.233
L	67.05 x 150.875	=	10116.168
M	46.939 x 20.481	=	961.357
N	63.697 x 90.525	=	5766.170
O	31.859 x 30.175	=	961.345
P	33.943 x 26.822	=	910.419
Q	67.05 x 30.175	=	2023.233
TOTAL SITE AREA		=	41066.497 SQM.
		=	10.148 ACRES

AREA UNDER 24.0M WIDE ROAD (CKH.No 2//24, 8//4/1, 2)

R	22.121 x 12.249/2	=	135.480 SQM.
S	17.245 x 8.426/2	=	72.653
T	42.557 x 24.0	=	1021.368
U	24.0+24.098/2x14.70+16.873/2	=	379.649
V	30.941 x 15.148/2	=	234.347
W	24.565 x 5.117/2	=	62.849
X	20.933+20.974/2x24.208+24.214/2	=	507.305
Y	24.214 x 8.211/2	=	99.167
TOTAL AREA		=	2513.026 SQM
		=	0.620 ACRE

NET PLANNED AREA = 41066.497 - 2513.026 = 38553.471 SQM.
= 9.52 ACRES

NOTE:-ALL DIMENSION ARE IN METERS

SD AD ATP DTP

PROJECT NAME & ADDRESS:
Demarcation Plan of Group Housing
(Memo. No. LC-2278-JE(B)-2011/16621 Date 11/11/2011)
Site Measuring = 10.148 Acres
[Rect/Killa No:- 2//19/2/2, 2//19/1, 2//22/1, 2//22/2, 2//23, 2//24, 8//2, 8//4/1, 8//5, 8//6, 8//15 8//16 (MIN), 8//17/1 (MIN), 7//10/2(MIN), 7//11, 7//20 (MIN), 7//19/2
Belonging to M/s Prime IT Solutions Pvt. Ltd., M/s Apex Buildwell Pvt. Ltd., M/s Phonix Datatech Pvt.Ltd. falling in the Revenue Estate of Viilage Gadoli Khurd, Sector-37C, Teh. & Distt. - GURGAON (HR.)

OWNER NAME:-
/s Prime IT Solutions Pvt. Ltd.
M/s Apex Buildwell Pvt. Ltd.
M/s Phonix Datatech Pvt.Ltd.
Office: B-33, 1st Floor, Shivalik, Near Malviya Nagar New Delhi-17

DRAWING TITLE: DEMARCATION PLAN

REVISION

DRAWN BY:
CHKD BY:
DATE:
SCALE 1:1000

N W E S

OWNER'S SIGNATURE
For PRIME IT SOLUTIONS PVT. LTD.
DIRECTOR

AD JE ATP DTP

ARCHITECT'S SIGNATURE
Architect
PRADEEP SHARMA
CA 91/13854

SITE PLAN

PROJECT
PROPOSED LOW COST AFFORDABLE HOUSING SCHEME MEASURING 10.144 ACRES(LICENSE NO. 13 OF 2012 DATED 22-02-2012) IN SECTOR-37 C, GURGAON, MANESAR URBAN COMPLEX ON KHASRA NO.

OWNER
PRIME IT SOLUTION PVT. LTD.
B-33, First Floor, Shivalik Colony
Near Malviya Nagar New Delhi

ARCHITECT
MAAS
ARCHITECTURE INTERIORS
PLANNING
D-229, Sarvodya Enclave,
New Delhi- 110017

SIGNATURE OF OWNER
For Prime IT Solution Pvt. Ltd.
Authorised Signatory

SIGNATURE OF ARCHITECT
VIVEK KUMAR
CA 91/13854

DRG. NO. : LCH/S/01

SCALE-1:500

DATE 24-12-12

PROJECT ARCHITECT:
PRADEEP SHARMA
ARCHITECTS PVT.LTD.
64,POORVI MARG,VASANT VIHAR NEW DELHI-110057
email-pradeep@psa.co.in