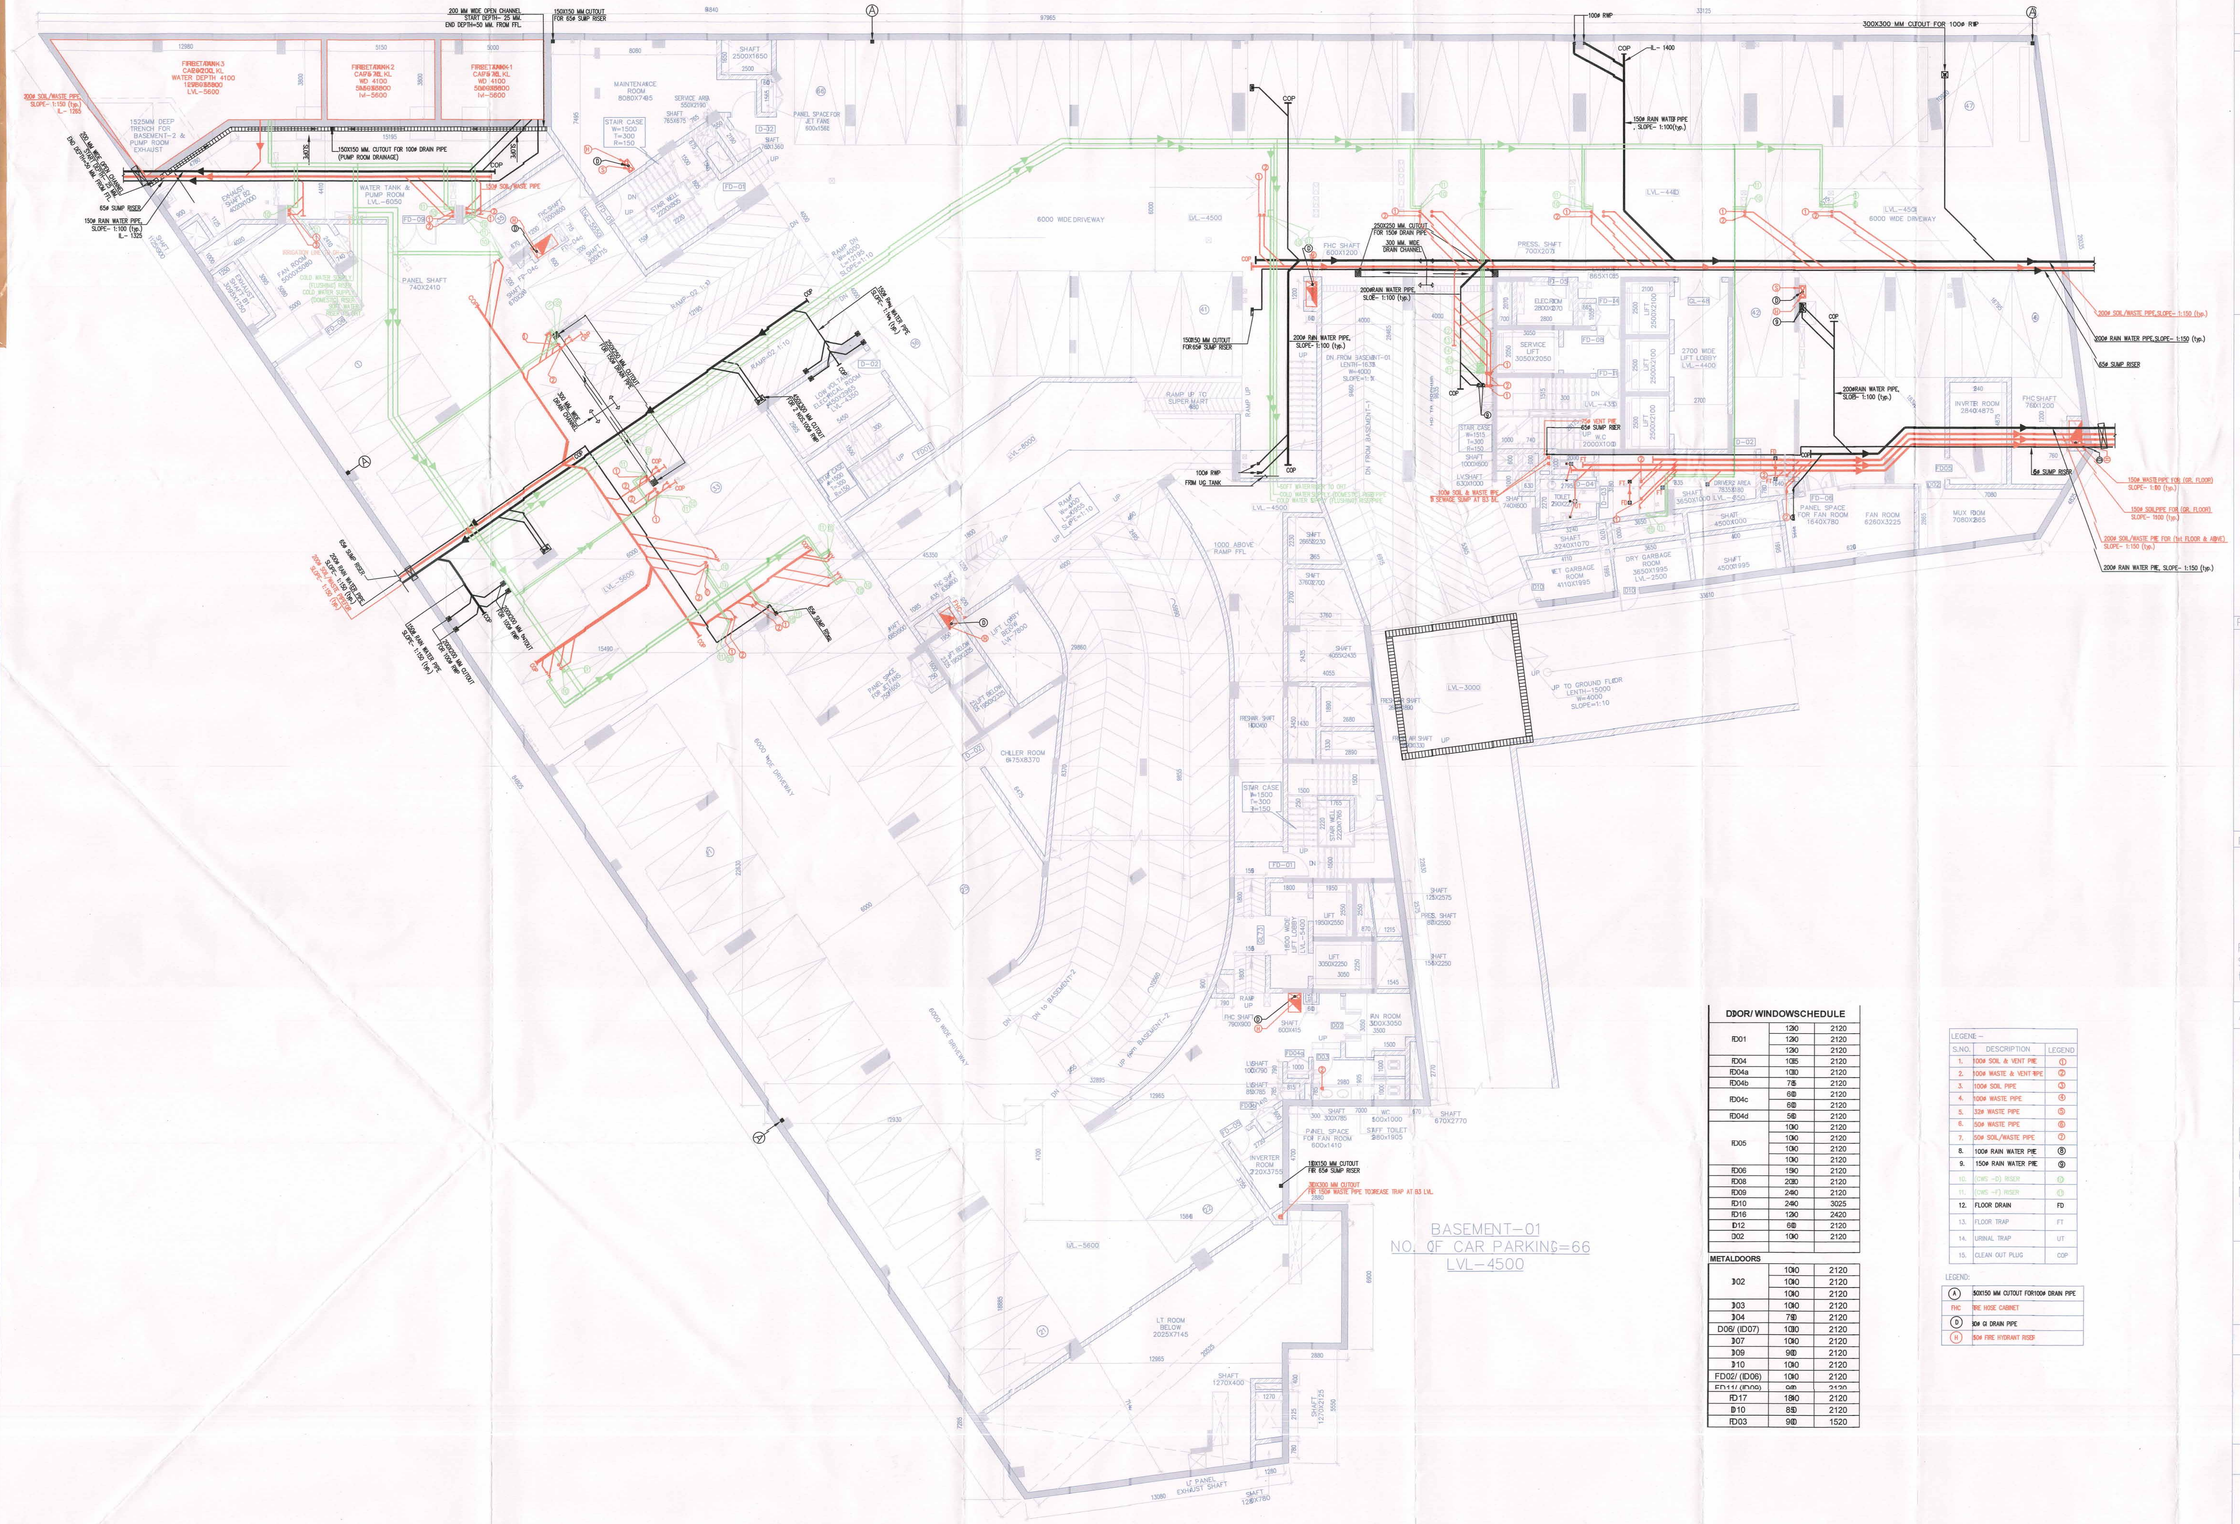

DOOR/ WINDOWSCHEDULE		
ID01	1200	2120
	1200	2120
	1200	2120
ID04	1035	2120
ID04a	1000	2120
ID04b	750	2120
ID04c	680	2120
	680	2120
ID04d	580	2120
ID05	1000	2120
	1000	2120
	1000	2120
	1000	2120
ID06	1900	2120
ID08	2000	2120
ID09	2400	2120
ID10	2400	3025
ID16	1200	2420
ID12	680	2120
D02	1000	2120
METALDOORS		
	1000	2120
D02	1000	2120
	1000	2120
D03	1000	2120
D04	750	2120
D06/ (ID07)	1000	2120
D07	1000	2120
D09	900	2120
D10	1000	2120
FD02/ (ID06)	1000	2120
FD11/ (ID06)	900	2120
FD17	1800	2120
D10	850	2120
FD03	900	1520

LEGENE:-

S.NO.	DESCRIPTION	LEGEND
1.	100ø SOIL & VENT PIPE	①
2.	100ø WASTE & VENT PIPE	②
3.	100ø SOIL PIPE	③
4.	100ø WASTE PIPE	④
5.	32ø WASTE PIPE	⑤
6.	50ø WASTE PIPE	⑥
7.	50ø SOIL/WASTE PIPE	⑦
8.	100ø RAIN WATER PIPE	Ⓐ
9.	150ø RAIN WATER PIPE	Ⓑ
10.	CWS -(C) RISER	Ⓒ
11.	CWS -(F) RISER	Ⓓ
12.	FLOOR DRAIN	FD
13.	FLOOR TRAP	FT
14.	URINAL TRAP	UT
15.	CLEAN OUT PLUG	COP

LEGEND:

Ⓐ	500X150 MM CUTOUT FOR100ø DRAIN PIPE
FHC	FIRE HOSE CABINET
Ⓑ	80ø GI DRAIN PIPE
Ⓗ	80M FIRE HYDRANT RISER

Note:-

1. BUILDING WILL BE DESIGNED (STRUCTURES) AS PER RELEVENT IS CODES FOR EARTH QUAKE RESISTANCE.
3. BUILDING IS ARTIRCIALLY LIGHTED MECHANCALLY VENTILATED & WITH 100% POWER BACKUP

LEGEND:-

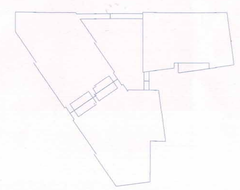

KEY PLAN

Project

PROPOSED BUILDING PLAN OF COMMERCIAL SITE MEASURING-160 ACRES,BLOCK-F (B2) FALLING IN RESIDENTIAL PLOTTED COLONY MEASURING - 477.206 ACRES (LICENSE NO.113 OF 2008 DATED 01.062008,LICENSE NO.71 OF 2010 DATED 15.09.2010, LICENSE NO.62 OF 2011 DATED 02.07.2011,LICENSE NO. 76 OF 2011 DATED 07.092011 & LICENSE NO.66 OF 2014 DATED 15-07-2014) IN SECTOR-81 TO 85, GURGAON MANESAR URBAN COMPLEX BEING DEVELOPED BY VATIKA LTD. AND OTHERS

project Architects

S U A
ARCHITECTS

S U A ARCHITECTS
FLOOR 14 BUILDING TWO VATIKA BUSINESS PARK
SEC 49 GURGAON 122018 Haryana, India
t: +91 124 4313000 , f: +91 124 4313001

Associate Architects

RSMS ARCHITECTS

RSMS ARCHITECTS PVT. LTD.
69,Nora Niwas Bhawani Kunj
(Behind D2), Vasant Kunj
New Delhi-110070.
Tel.: 011-26898616,26898617
www.rsms-arch.com

Sanctioned and valid for Five Years
Subject to validity of Licence CLU
Chairman
Building Plan Committee Controlled Area
Gurgaon Circle, Gurgaon

OWNER'S SEAL & SIGNATURE

VATIKA LIMITED
Authorised Signatory

ARCHITECT'S SEAL & SIGNATURE

SUA Architects

MAY-2018 | Scale : 1:100

Drawing Title:- FLOOR PLAN OF BASEMENT -01 (BASEMENT)

Drawing No:- BS-01

RO-SUB. | REVISED BUILDING PLAN OF COMMERCIAL SITE MEASURING-160 ACRES AT SECTOR-81 TO 85, GURGAON MANESAR URBAN COMPLEX BEING DEVELOPED BY VATIKA LTD. AND OTHERS | VATIKA TOWN SQUARE - 2