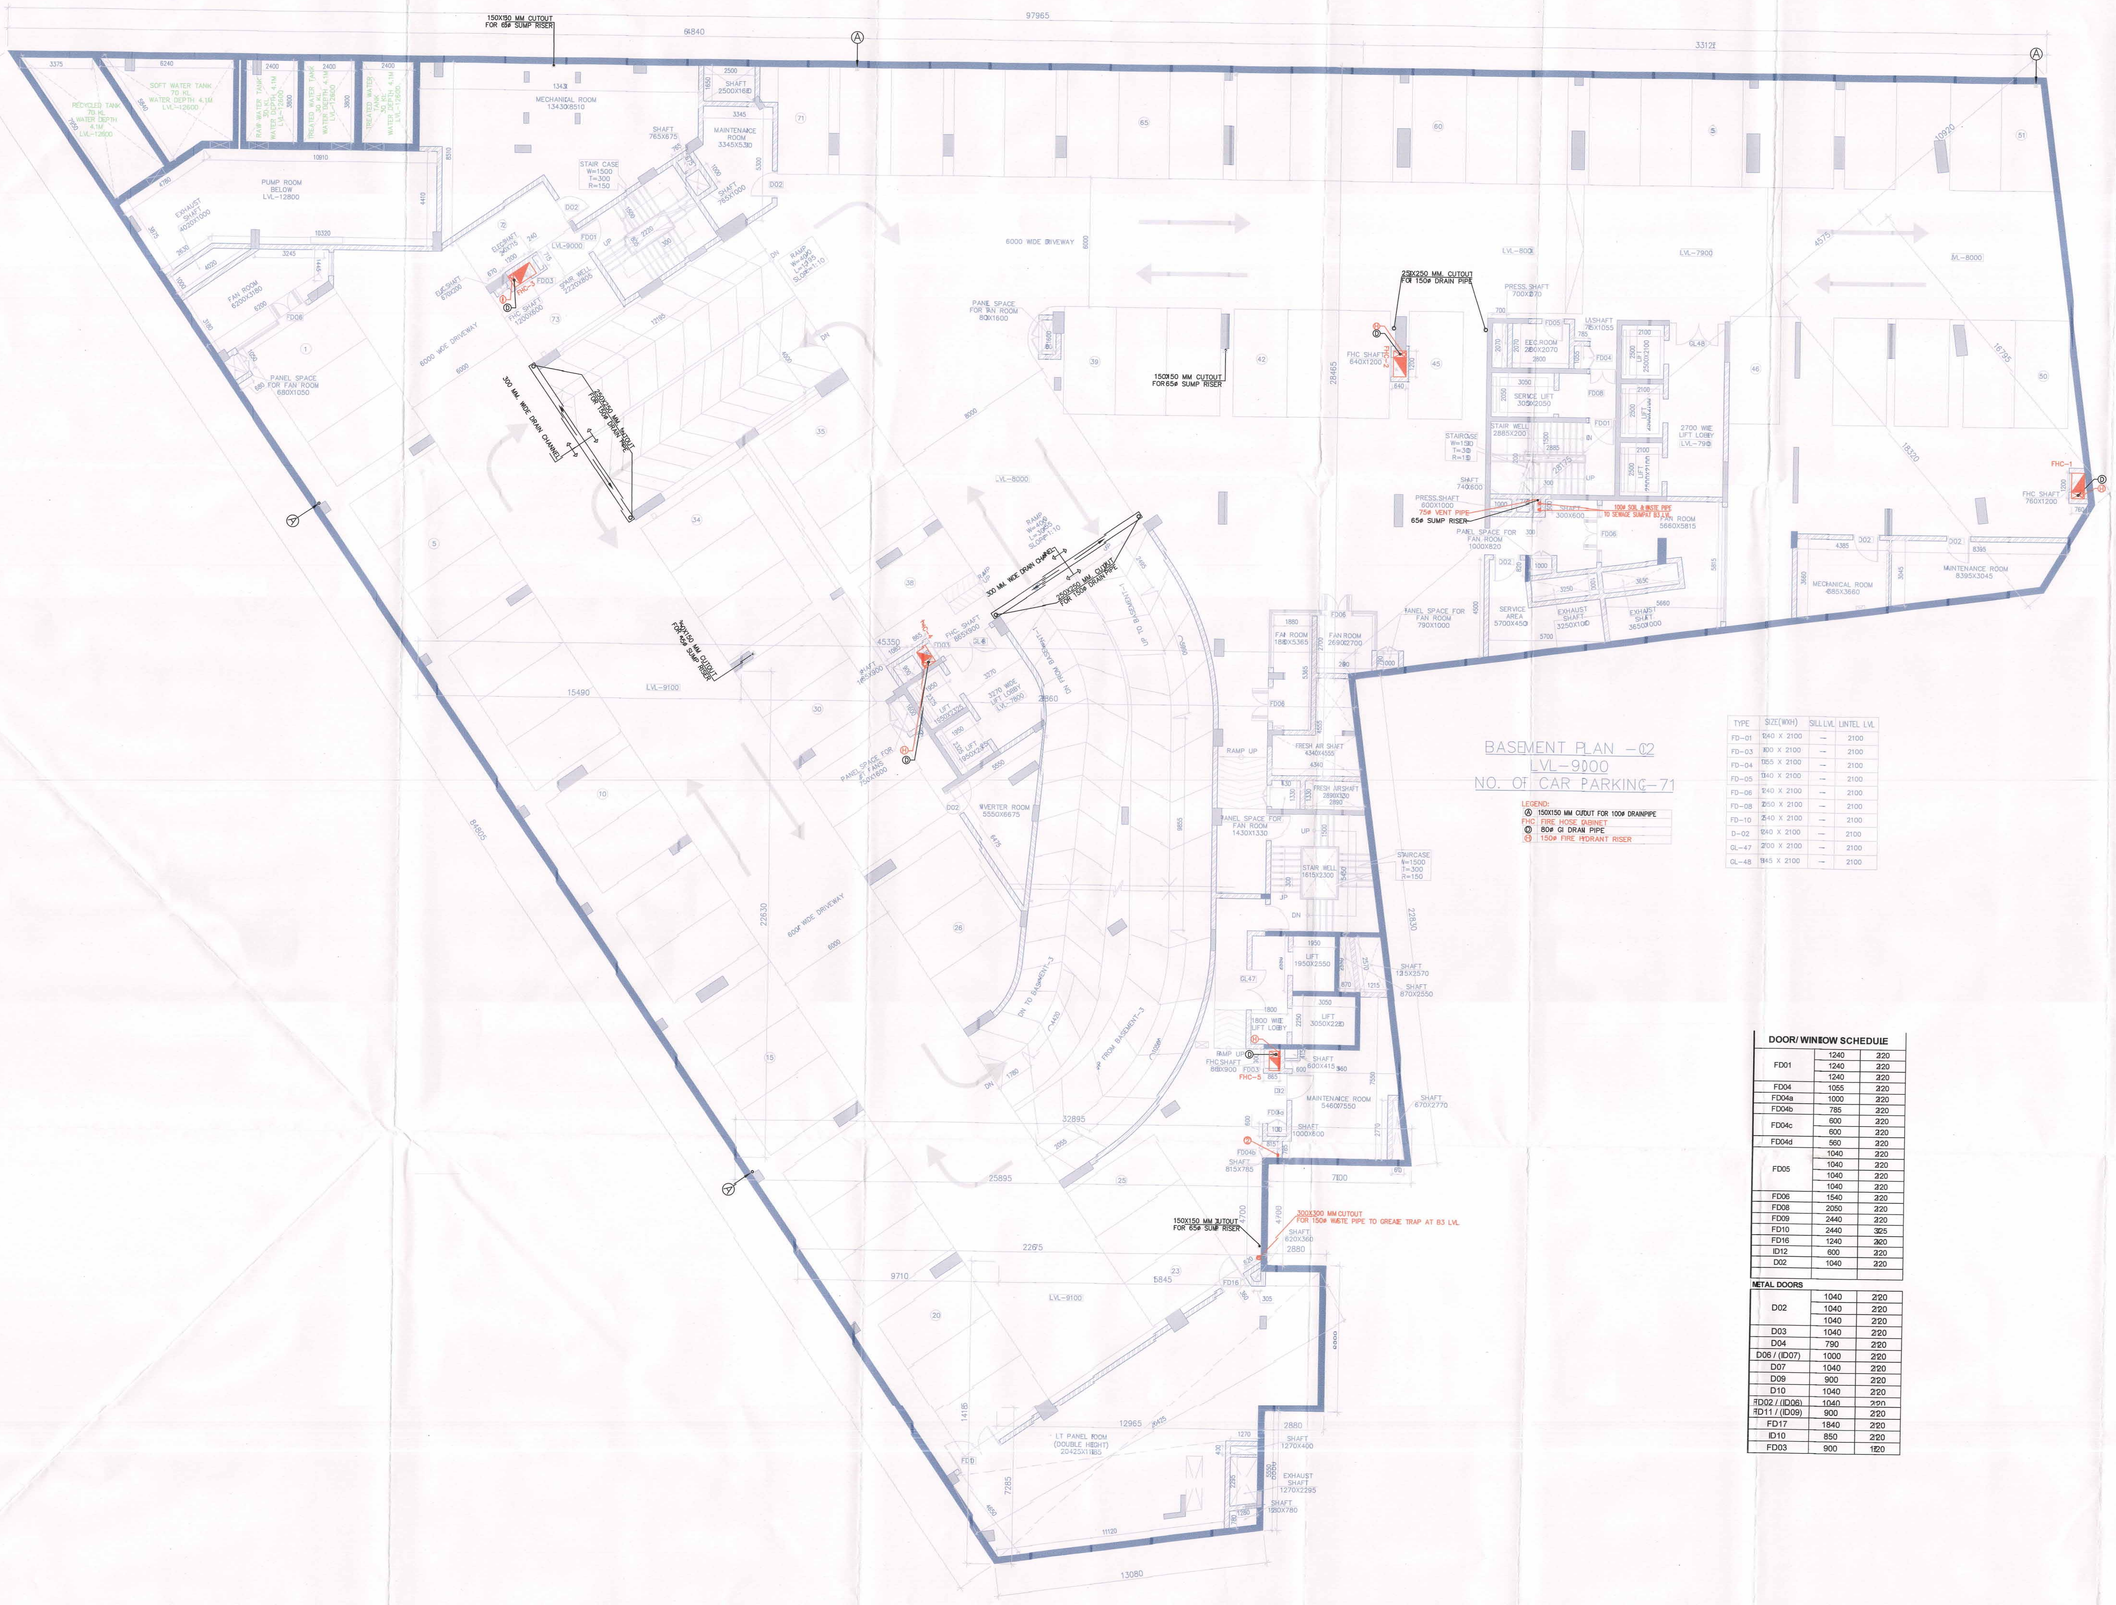

BASEMENT PLAN -02
LVL-9000
NO. OF CAR PARKING-71

LEGEND:
- Ⓐ 150X150 MM CUTOUT FOR 100ø DRAINPIPE
- FHC FIRE HOSE BARRET
- Ⓑ 80ø GI DRAIN PIPE
- Ⓒ 150ø FIRE HYDRANT RISER

TYPE	SIZE(WXH)	SILL LVL	LINTEL LVL
FD-01	1240 X 2100	--	2100
FD-03	900 X 2100	--	2100
FD-04	1055 X 2100	--	2100
FD-05	1040 X 2100	--	2100
FD-06	1540 X 2100	--	2100
FD-08	2050 X 2100	--	2100
FD-10	2440 X 2100	--	2100
D-02	1040 X 2100	--	2100
GL-47	2000 X 2100	--	2100
GL-48	1945 X 2100	--	2100

DOOR/ WINDOW SCHEDULE

FD01	1240	2200
	1240	2200
	1240	2200
FD04	1055	2200
FD04a	1000	2200
FD04b	785	2200
FD04c	600	2200
	600	2200
FD04d	560	2200
FD05	1040	2200
	1040	2200
	1040	2200
	1040	2200
FD06	1540	2200
FD08	2050	2200
FD09	2440	2200
FD10	2440	3250
FD16	1240	2600
ID12	600	2200
D02	1040	2200

METAL DOORS

D02	1040	2200
	1040	2200
	1040	2200
D03	1040	2200
D04	790	2200
D08 / (ID07)	1000	2200
D07	1040	2200
D09	900	2200
D10	1040	2200
ID02 / (ID06)	1040	2200
ID11 / (ID09)	900	2200
FD17	1840	2200
ID10	850	2200
FD03	900	1200

Note:-

1. BUILDING WILL BEDESIGNED (STRUCTURES) AS PER RELEVENTIS CODES FOR EARTH QUAKE RESISTANCE.
3. BUILDING IS ARTIFICIALLY LIGHTED MECHANCALLY VENTILATED & WITH 100% POWER BACKUP

LEGEND:-

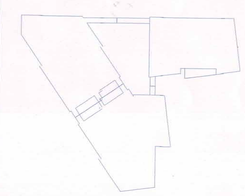

KEY PLAN

Project

PROPOSED BUILDING PLAN OF COMMERCIAL SITE MEASURING-160 ACRES,BLOCK-F (82) FALLING IN RESIDENTIAL PLOTTED COLONY MEASURING - 477206 ACRES (LICENSE NO.113 OF 2008 DATED 01.06.2008,LICENSE NO.71 OF 2010 DATED 15.09.2010, LICENSE NO.62 OF 2011 DATED 02.07.2011,LICENSE NO. 76 OF 2011 DATED 07.09.2011 & LICENSE NO.66 OF 2014 DATED 15-07-2014) IN SECTOR-81 TO 85, GURGAON MANESAR URBAN COMPLEX BEING DEVELOPED BY VATIKA LTD. AND OTHERS

project Architects

S U A ARCHITECTS

S U A ARCHITECTS
FLOOR 14 BUILDING TWO VATIKA BUSINESS PARK
SEC 49 GURGAON 122018 Haryana, India
t: +91 124 4313010 , f: +91 124 4313011

Associate Architects

RSMS ARCHITECTS

RSMS ARCHITECTS PVT. LTD.
69,Nora Niwas Bhawani Kunj
(Behind D2), Vasant Kunj
New Delhi-110070.
Tel.: 011-26898616,26898617
www.rsms-arch.com

Sanctioned and valid for Five Years
Subject to validity of Licence CLU
Chairman
Building Plan Committee Controlled Area
Gurgaon Circle, Gurgaon

OWNER'S SEAL & SIGNATURE

VATIKA LIMITED
Auth. Signatory

ARCHITECT'S SEAL & SIGNATURE

SUA Architects

MAY-2018 | Scale : 1:100

Drawing Title:- FLOOR PLAN OF BASEMENT -02 (BASEMENT)

Drawing No:- BS-02

REVISED BUILDING PLAN @ COMMERCIAL SITE MEASURING-160 ACRES AT SECTOR-81 TO 85, GURGAON MANESAR URBAN COMPLEX BEING DEVELOPED BY VATIKA LTD. AND OTHERS

R0-SUB.

VATIKA TOWN SQUARE - 2